Drawing 002 – Existing Ground Floor Plan (1:50)

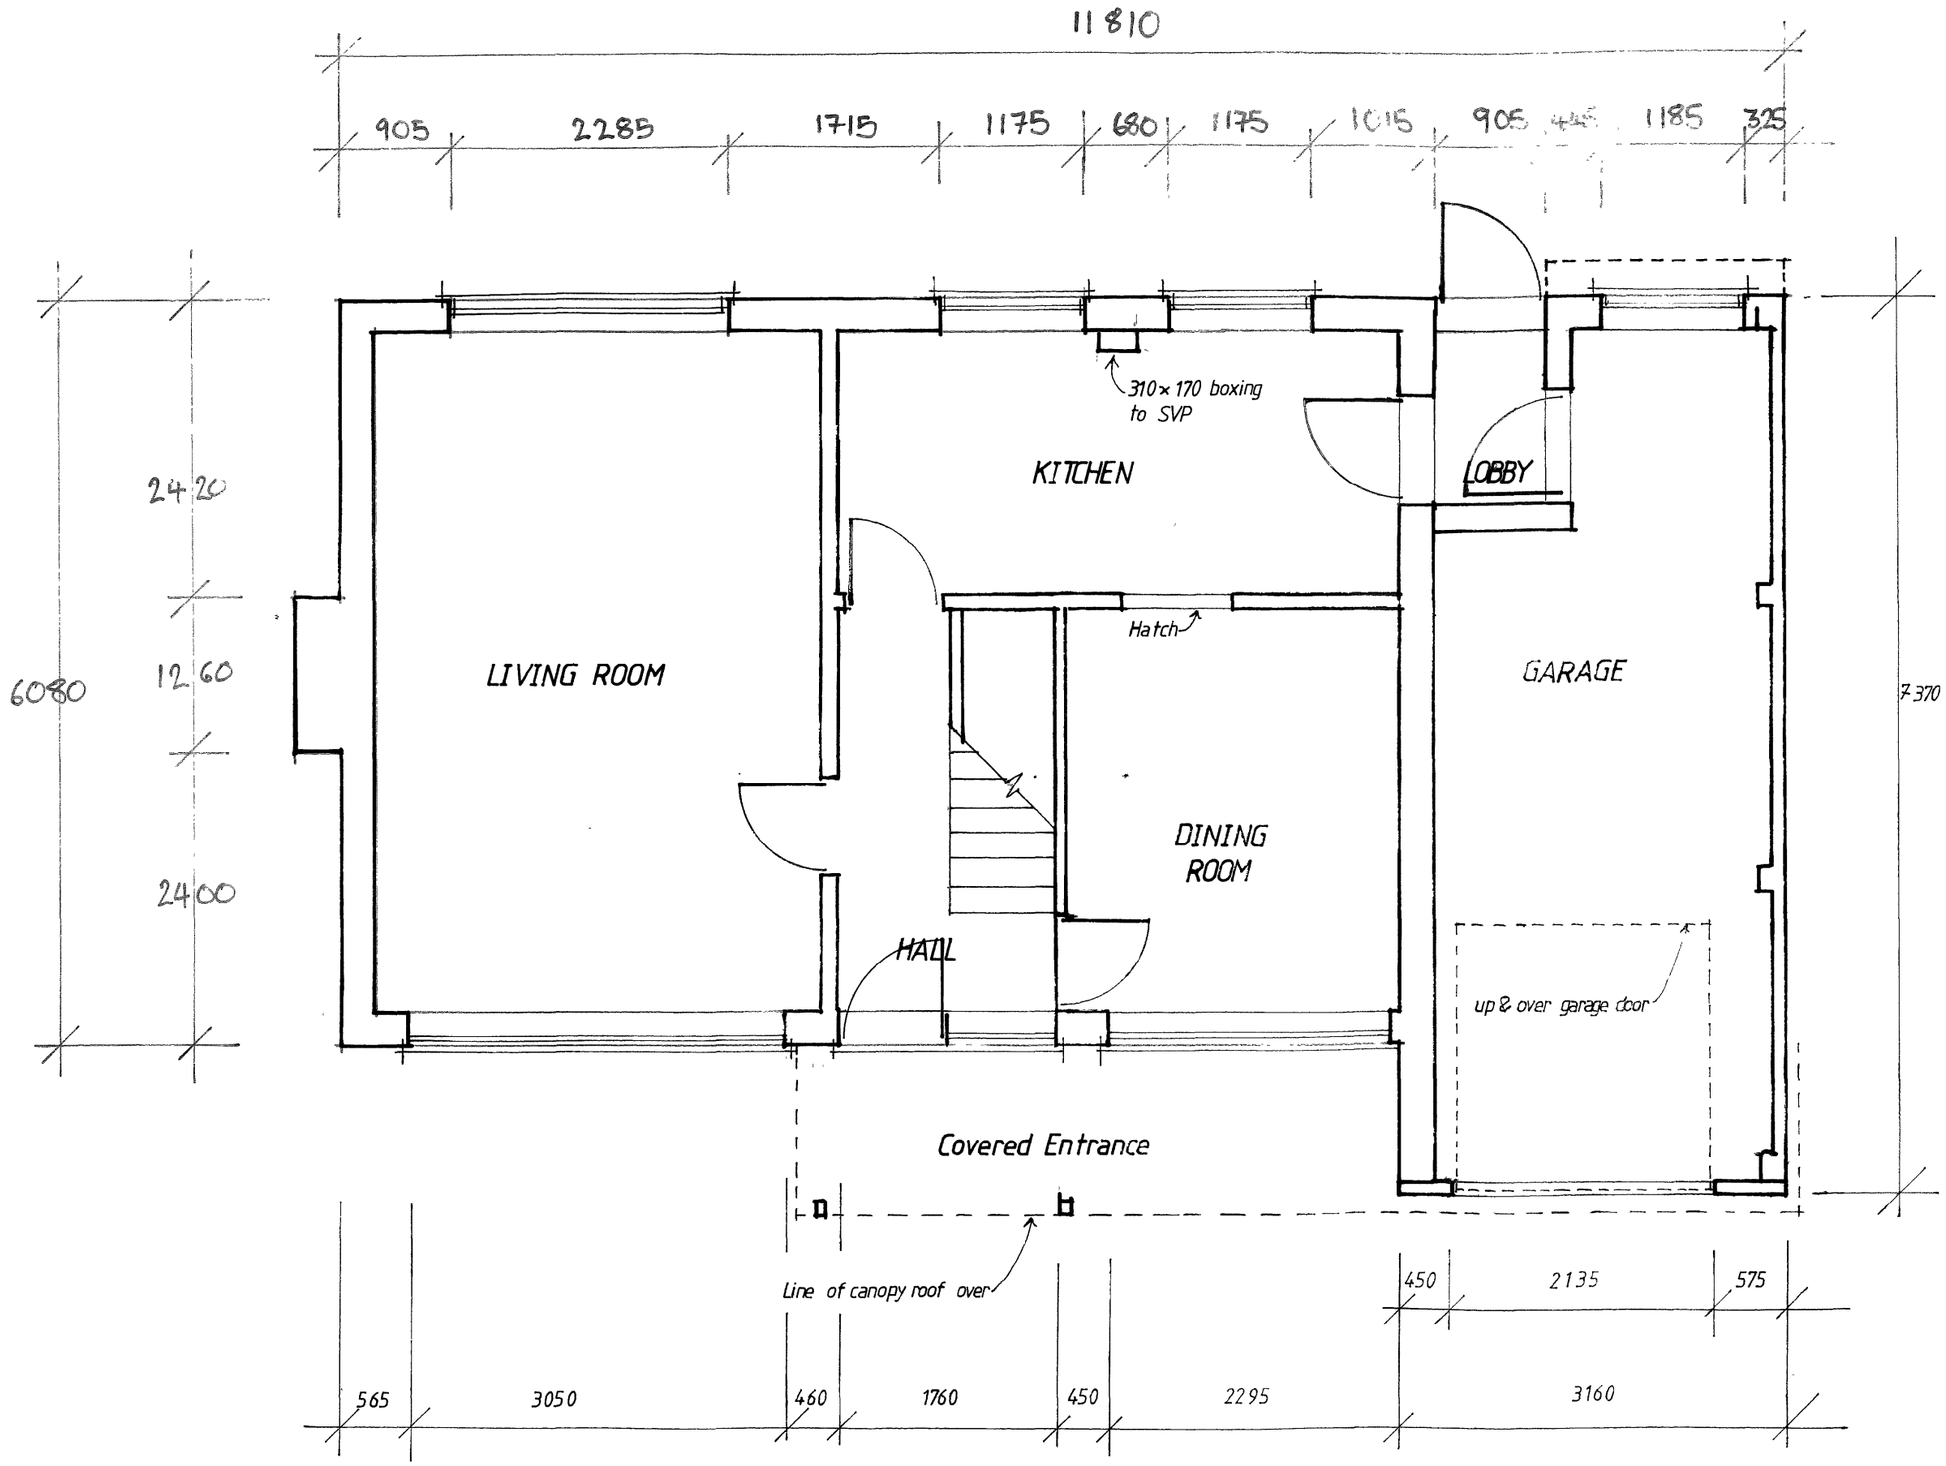

Proposed extensions & alterations at 8 Thornbank Close, Heywood, OL10 2NH **Client: Natalie Wyatt**