



- ALL DIMENSIONS AND LEVELS ARE TO BE CHECKED ON SITE.
- ANY DISCREPANCIES ARE TO BE REPORTED TO CUBE ARCHITECTURE AND DESIGN BEFORE ANY WORK COMMENCES.
- THIS DRAWING SHALL NOT BE SCALED TO ASCERTAIN ANY DIMENSIONS. WORK TO FIGURED DIMS ONLY.
- THIS DRAWING SHALL NOT BE REPRODUCED WITHOUT EXPRESS WRITTEN PERMISSION FROM CUBE ARCHITECTURE AND DESIGN.
- TITLE OVERLAY DRAWINGS AND OWNERSHIP BOUNDARIES ARE PRODUCED USING ALL REASONABLE ENDEAVOURS. CUBE ARCHITECTURE AND DESIGN CANNOT BE RESPONSIBLE FOR THE ACCURACY OR SCALE DISCREPANCY OF BASE PLANS SUPPLIED TO THEM.

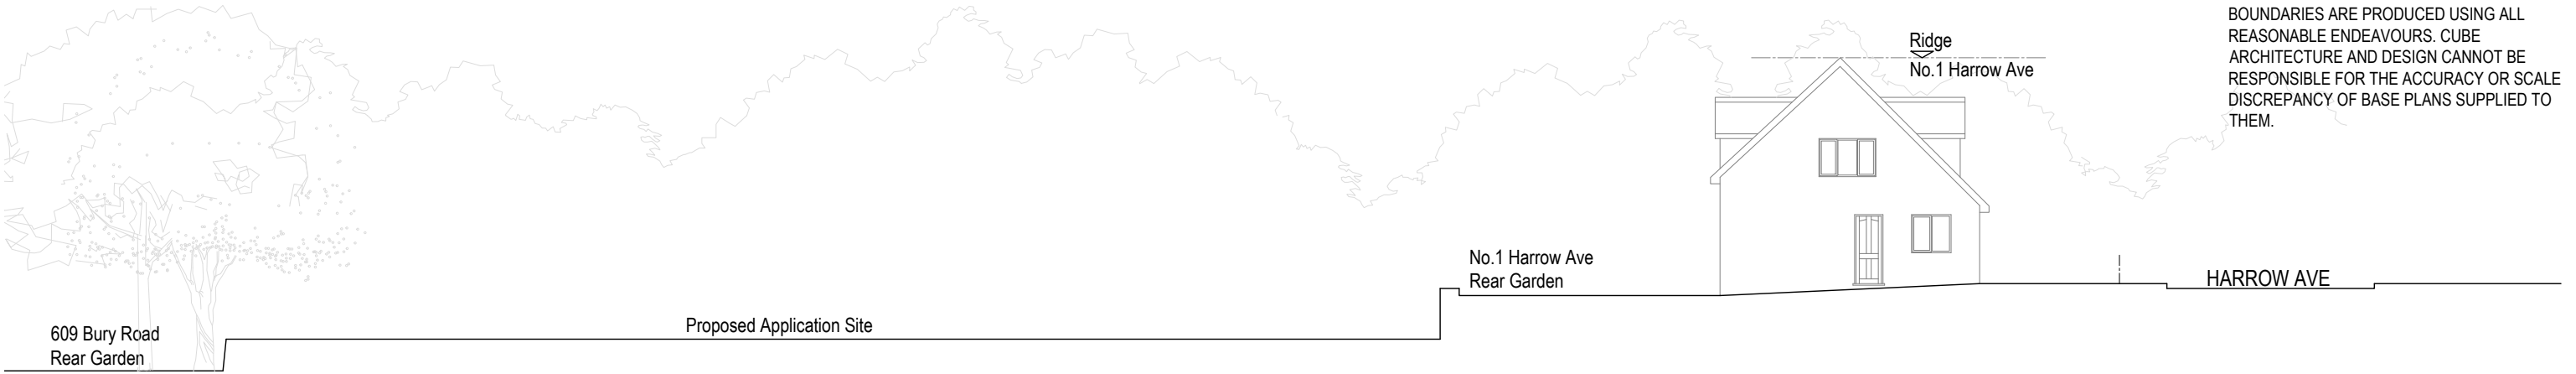

EXISTING STREET SCENE ELEVATION  
1:200@A3

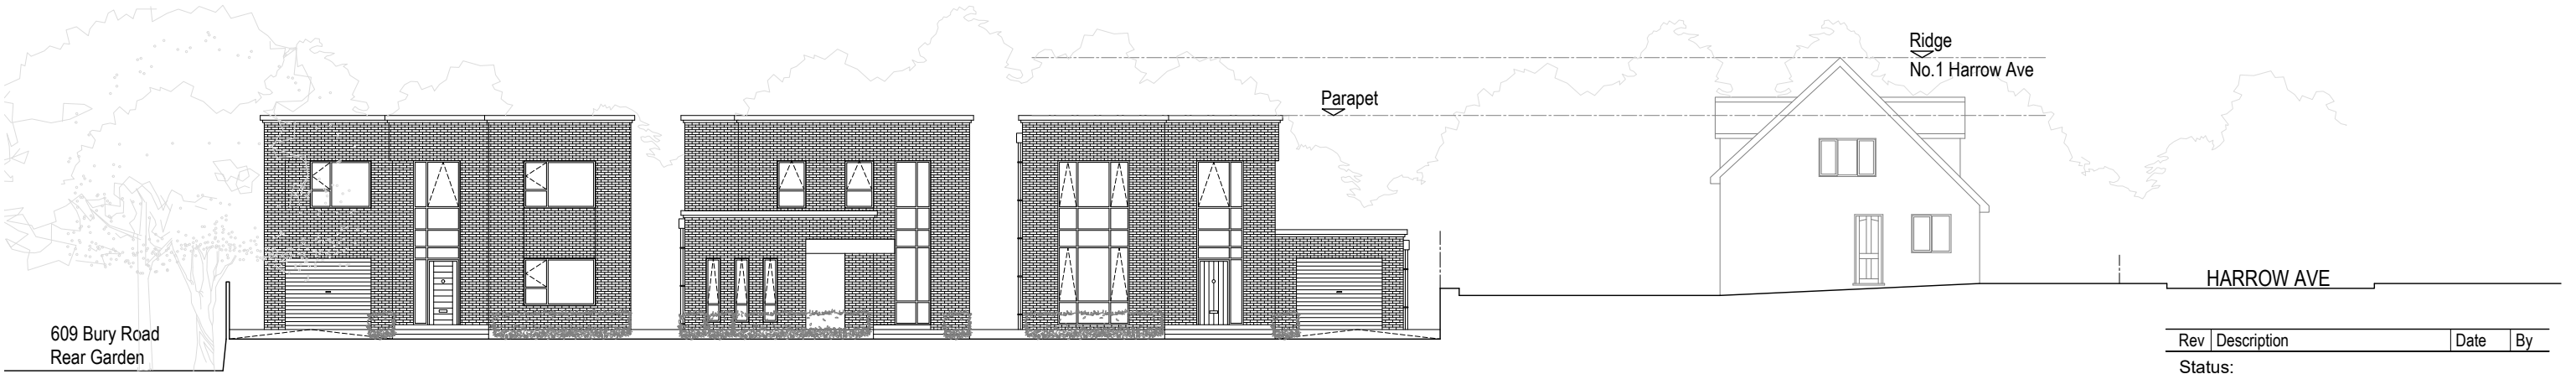

PROPOSED STREET SCENE ELEVATION  
1:200@A3

| Rev | Description | Date | By |
|-----|-------------|------|----|
|-----|-------------|------|----|

Status:  
PLANNING

Client:  
TBC

Contract:  
LAND TO REAR OF HARROW AVENUE  
BAMFORD, ROCHDALE

Drawing:  
EXISTING AND PROPOSED  
STREET SCENE ELEVATIONS

|                         |           |                      |
|-------------------------|-----------|----------------------|
| Drawing No:<br>AS826-10 | Revision: | Scales:<br>1:100 @A3 |
| Drawn:<br>DMR           | Checked:  | Date:<br>MAY '22     |

**CUBE**  
architecture and design  
www.cubearchitecture.net  
commercial house  
clarence avenue  
trafford park  
m17 1qs  
tel: 0161 848 5893

DO NOT scale from this drawing.