



ELEVATION A-A ENTRANCES

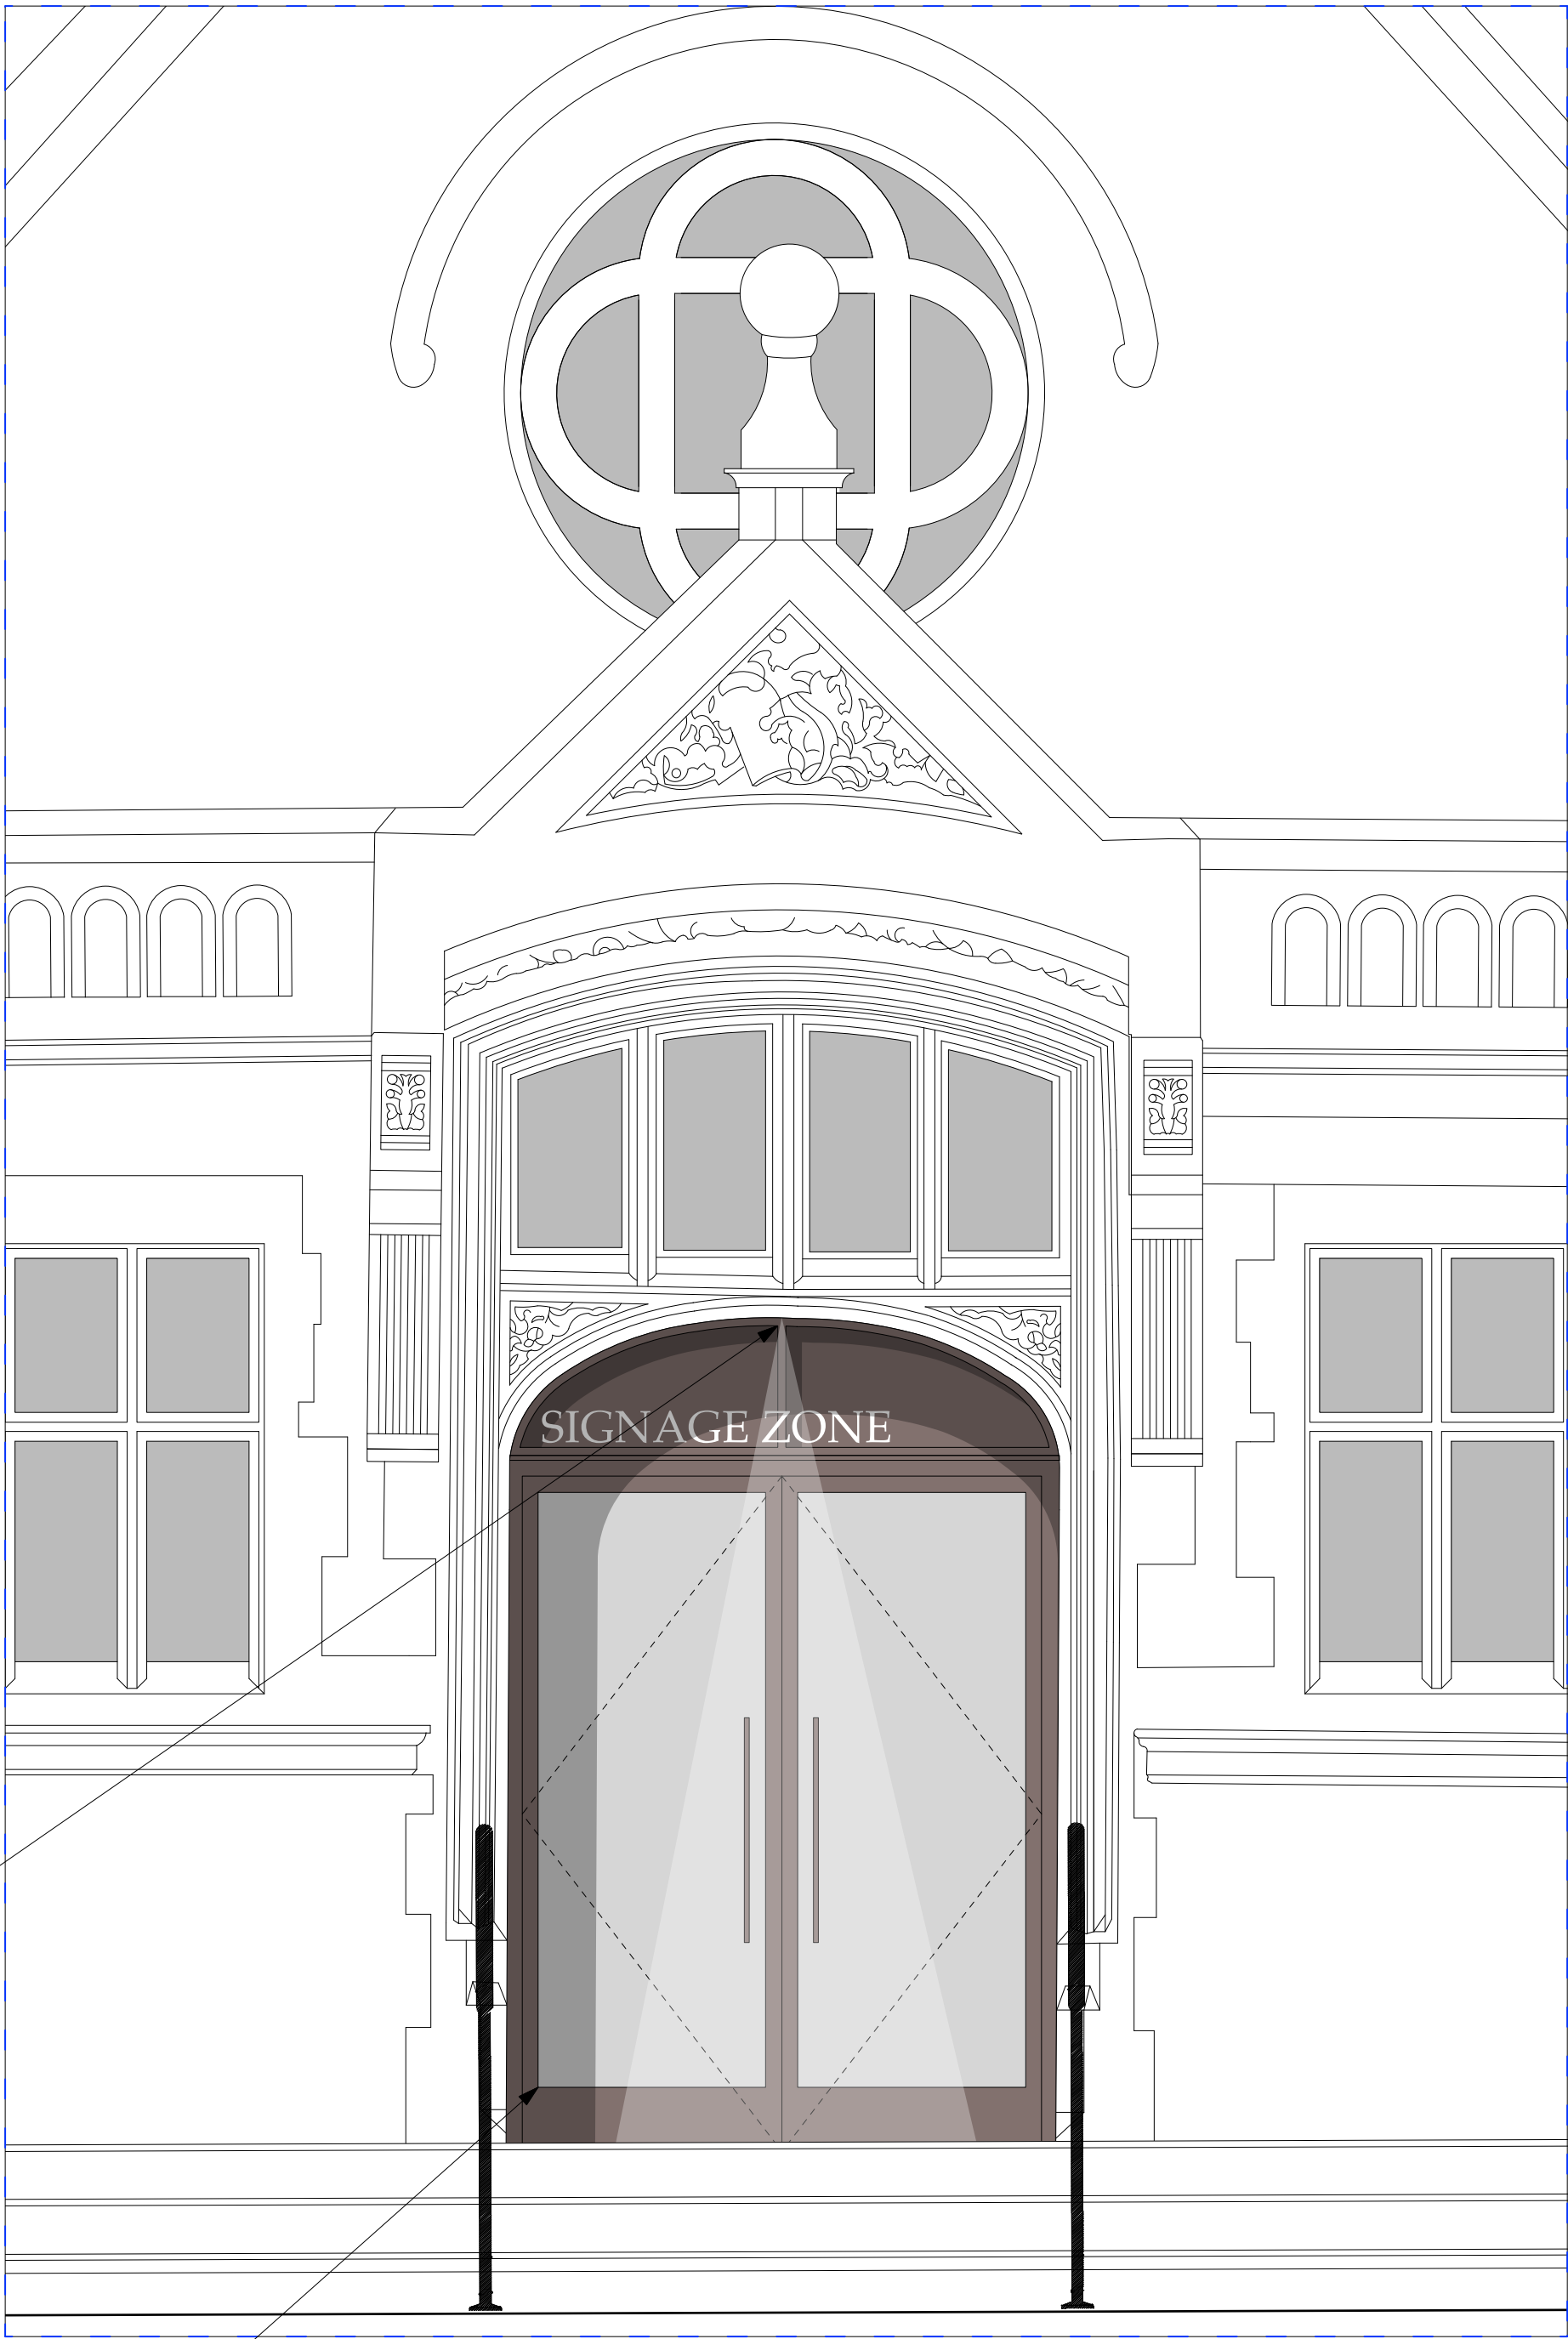

ELEVATION 01 ENTRANCE




ELEVATION 02 ENTRANCE

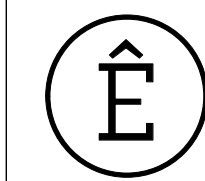


TOUCHSTONES 547
ARCHITECTURAL EMPORIUM Ltd
EMAIL: mail@architectural-emporium.co.uk
WEB: www.architectural-emporium.co.uk
ADDRESS: 13 Hope St, Liverpool, L1 9BQ
PHONE: +44 (0)151 365 0000

Key Plan:

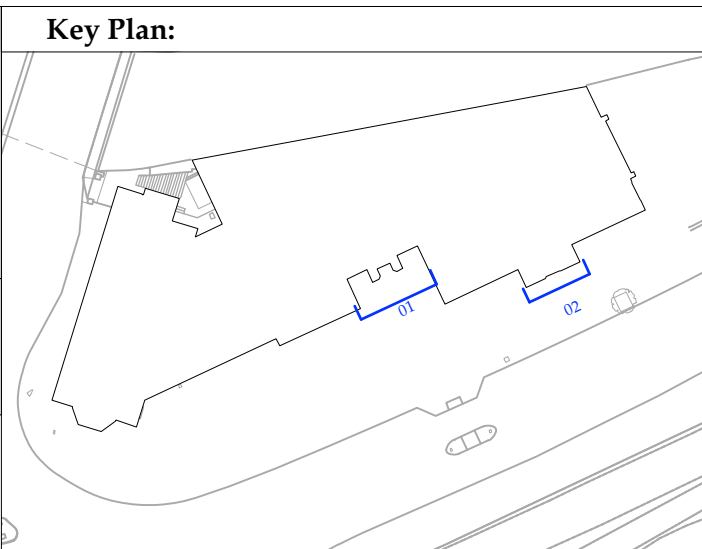

Key:

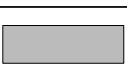No Change to window/glazing	
Change to window/glazing as described	

NOTE:

- Please refer to Landscape Architect's drawings for all external elements.

0 0.2 0.5 1 1.5

Rev B : 06.10.23
Revised Planning Issue

FOR: PLANNING	
CHECKED BY: LC	DRAWN BY: SE
SCALE: 1:20	
PAPER SIZE: A1	
JOB: TOUCHSTONES 547	
2.210_RevB	
FIRST ISSUE: 02.05.23	
PROPOSED ELEVATION A-A ENTRANCES	