


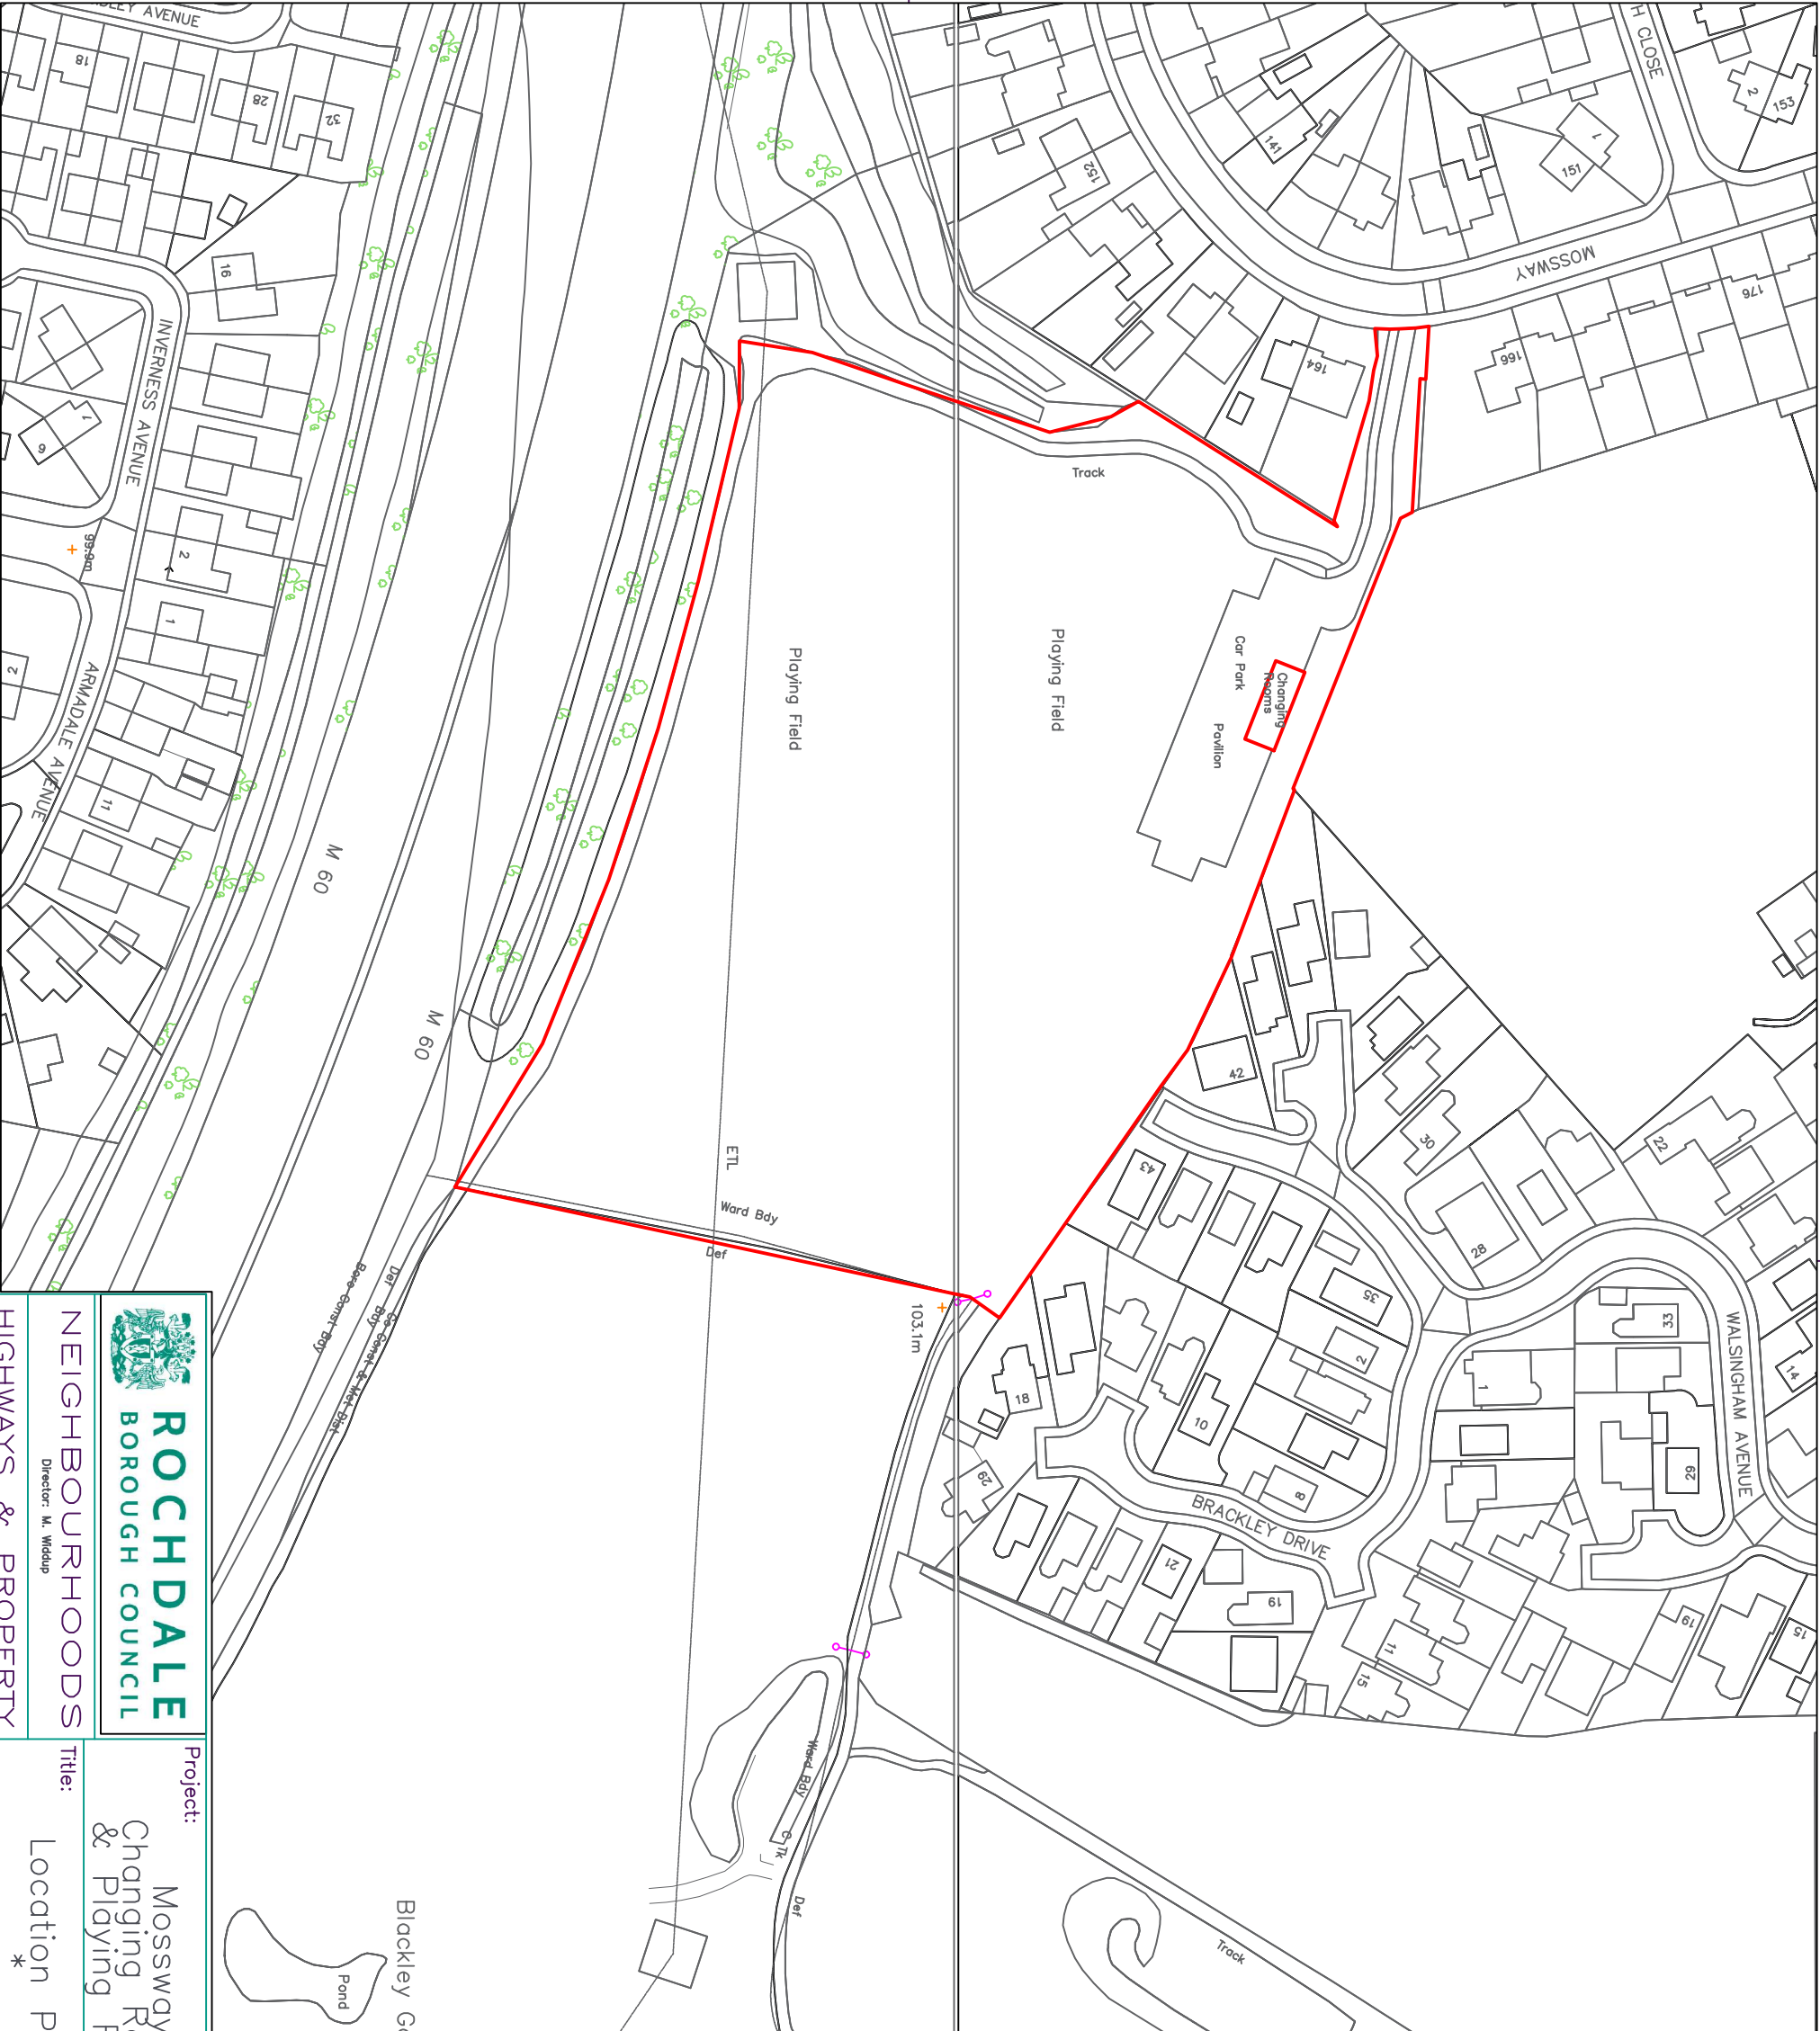



ROCHDALE
BOROUGH COUNCIL

NEIGHBOURHOODS

HIGHWAYS & PROPERTY

Director: M. Widdup

Assistant Director: D. Bowler

Project:

Mossway
Changing Room
& Playing Field

Title:

Location Plan

Drawn:

AS

Scale:

1:250

Dwg No.:

/23000000/002

Checked & Approved:

*

Date:

07/12/20

Safety Audit Check

*

Dec 20

Drawn By	Revision	Checked	Date
*	*		*
*	*		*
*	*		*
AS	*		Dec 20

