

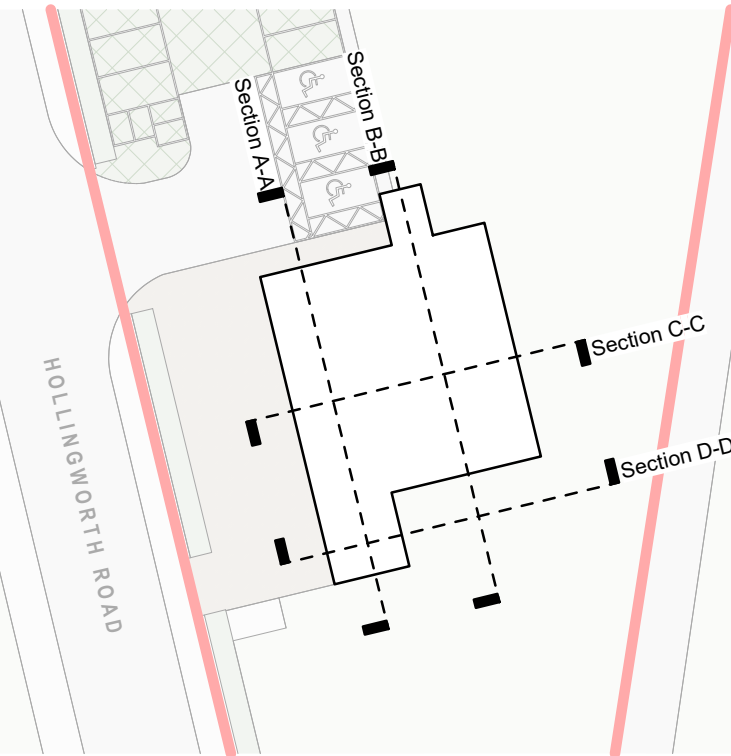



1 SECTION A-A
1 : 100

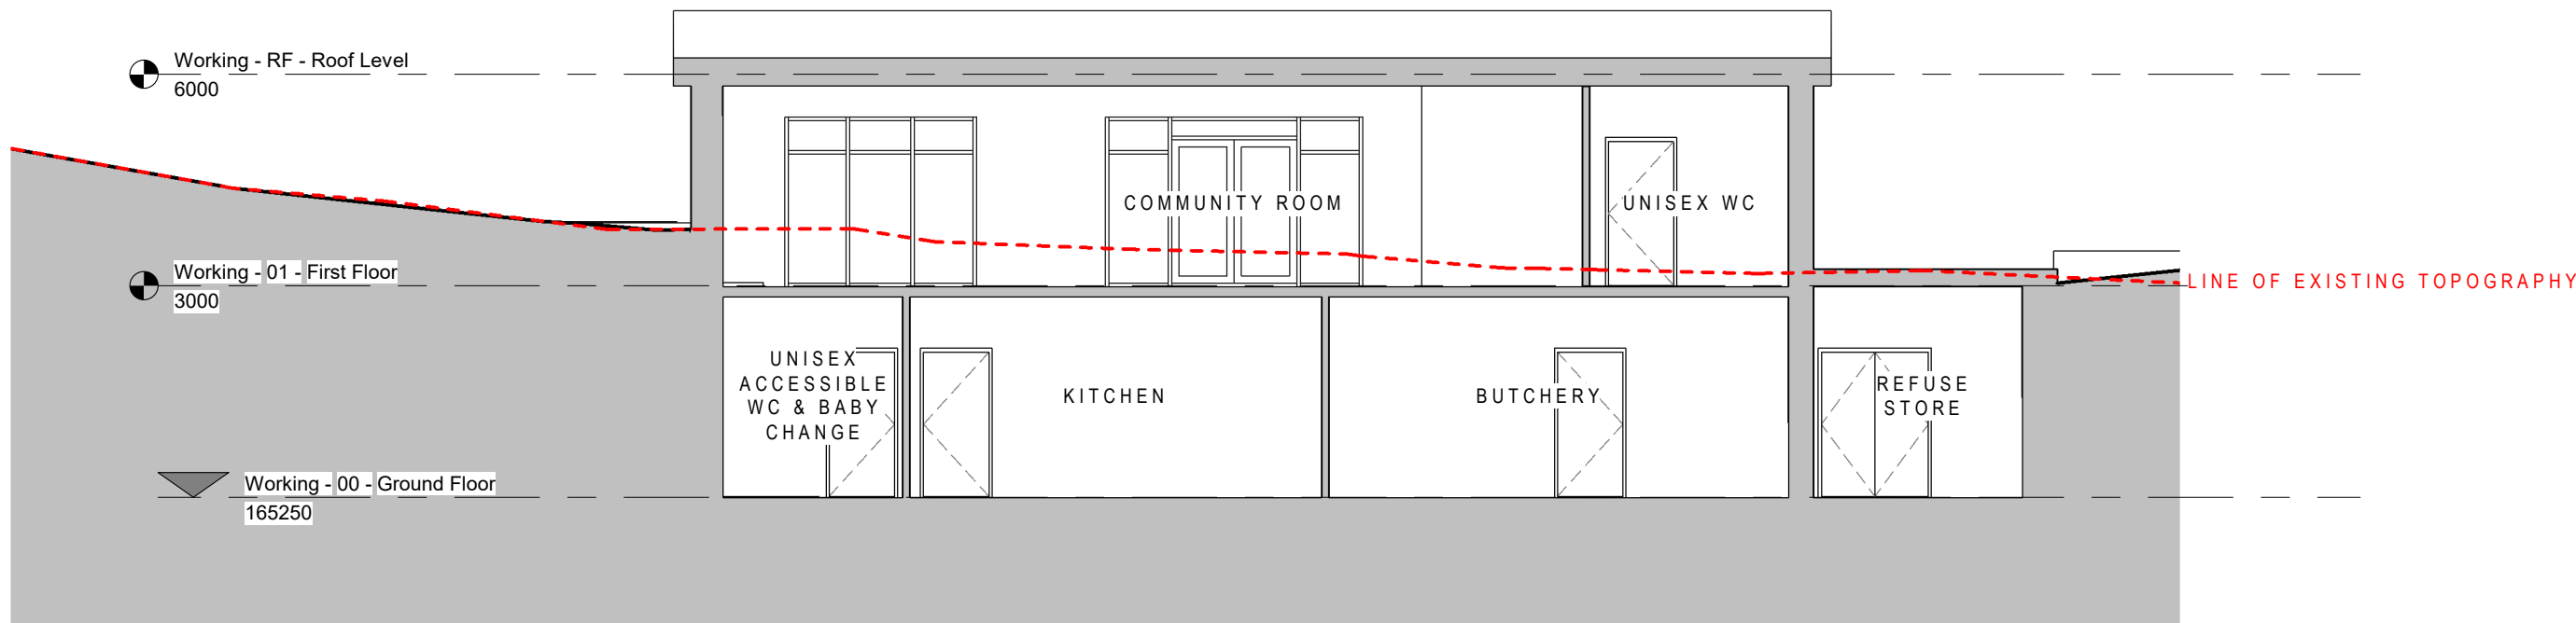

2 SECTION B-B
1 : 100

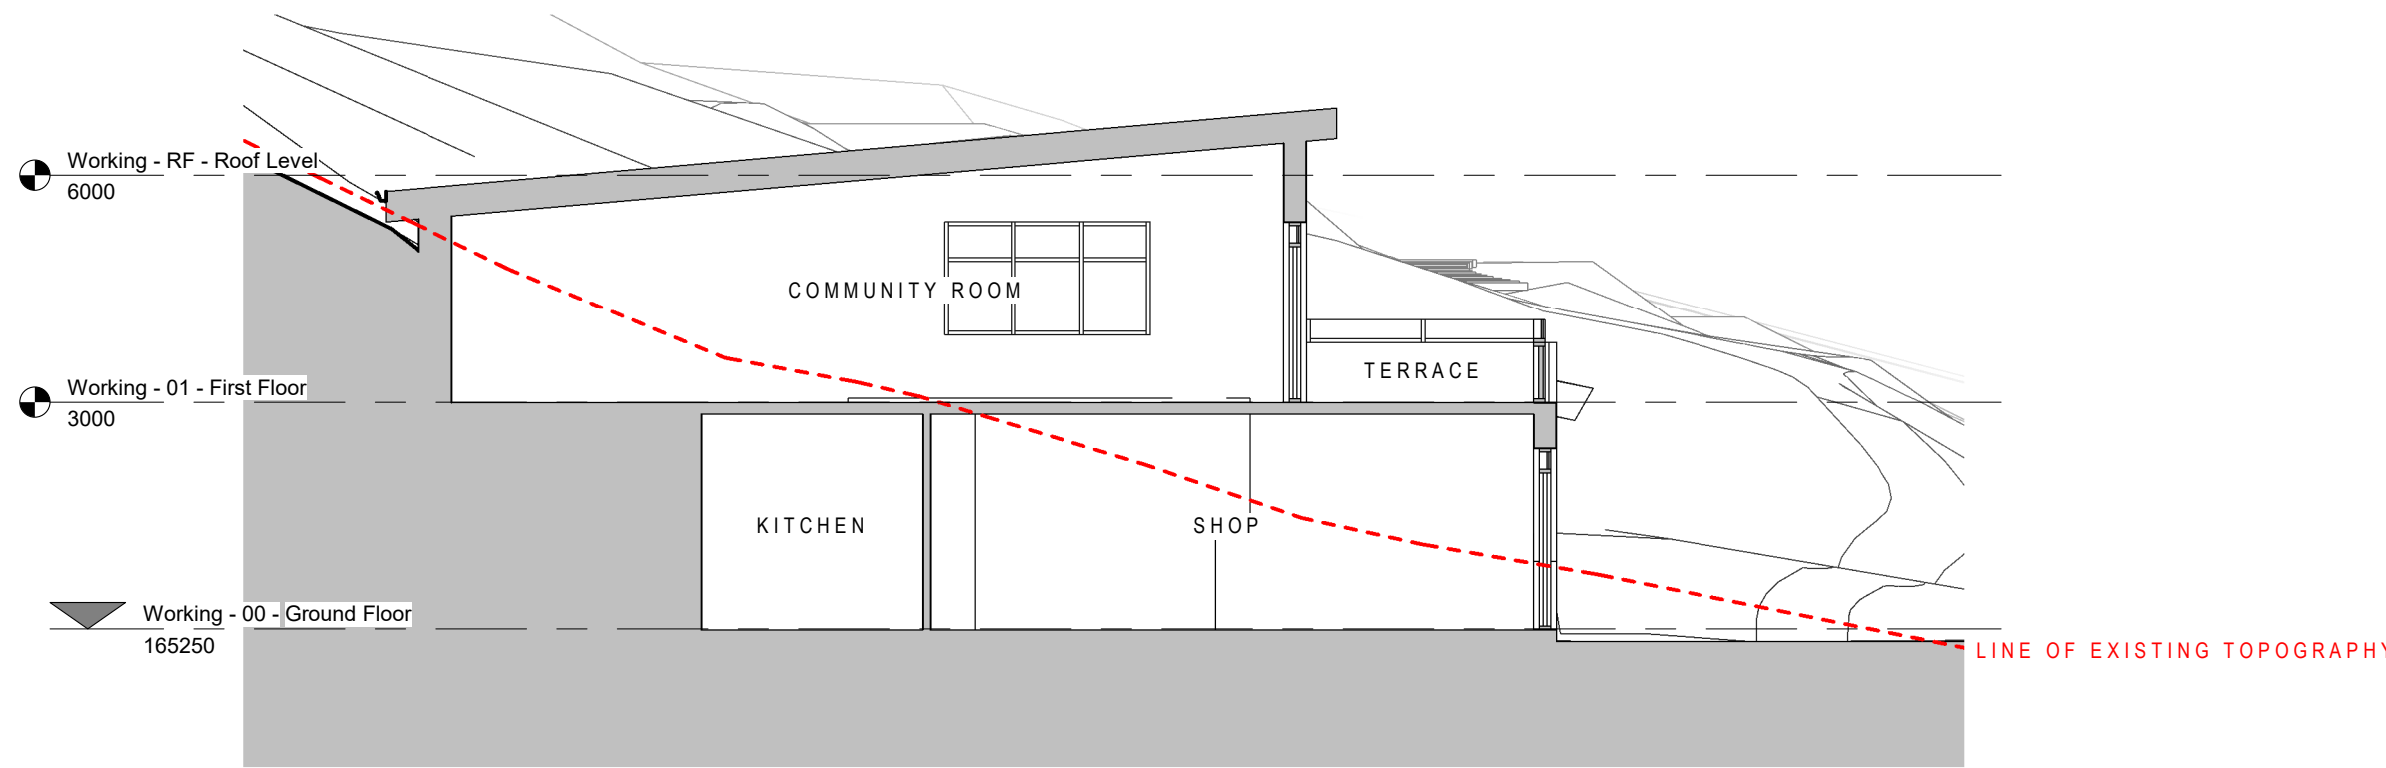

3 SECTION C-C
1 : 100

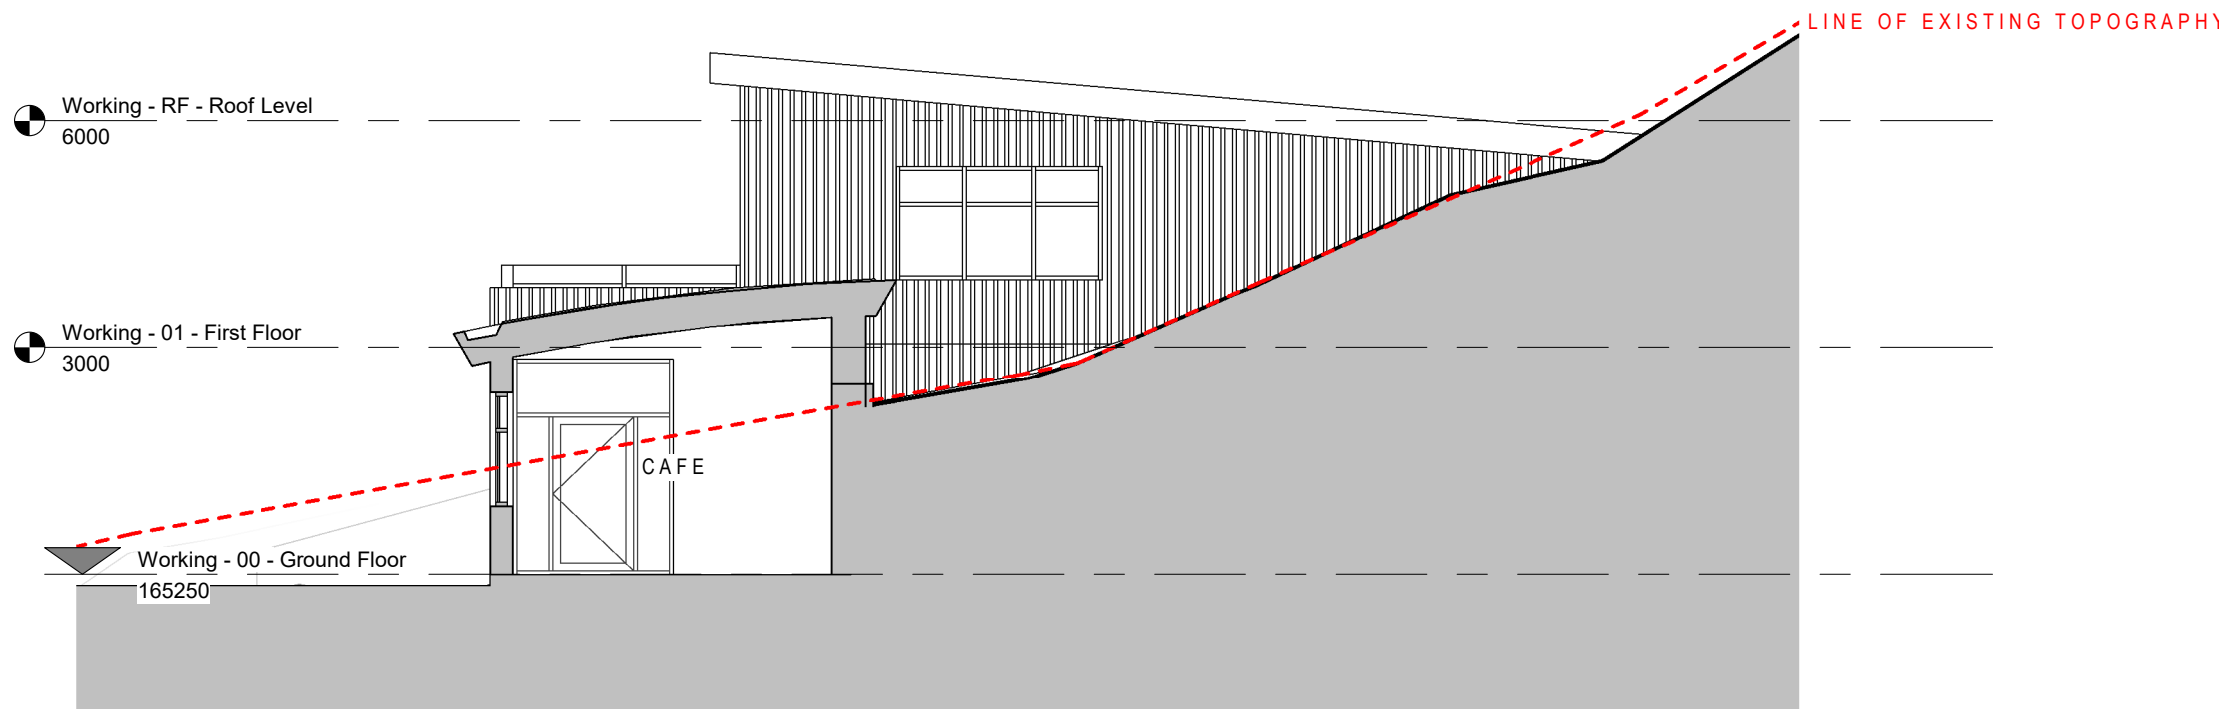

4 SECTION D-D
1 : 100



The copyright of this drawing is vested with Corstorphine & Wright Ltd and must not be copied or reproduced without the consent of the company.

01	PLANNING ISSUE	19.07.2022	JS	RE
00	FIRST ISSUE	23.05.2022	FG	RE
Rev.	Description	Date	Draw.	Chk.

Client:
Bank Top Farm

Project:
Bank Top Farm, Littleborough

Drawing Title:
Proposed Sections

Drawing Status:
PLANNING

Corstorphine & Wright

Manchester Studio The Stables, Paradise Wharf, Ducie Street, Manchester, M1 2JN 0161 272 8100 corstorphine-wright.com					Revision P-01
Drawing No. 21358-2101					Date 16/05/22
Drawn FG	Checked RE	Paper Size A1	Scale As indicated		