



Proposed replacement
garage including
additional storage above.

Garage rear of
110, Dale Street,
Milnrow, Rochdale.
(Back Dale Street)
OL16 4HX,

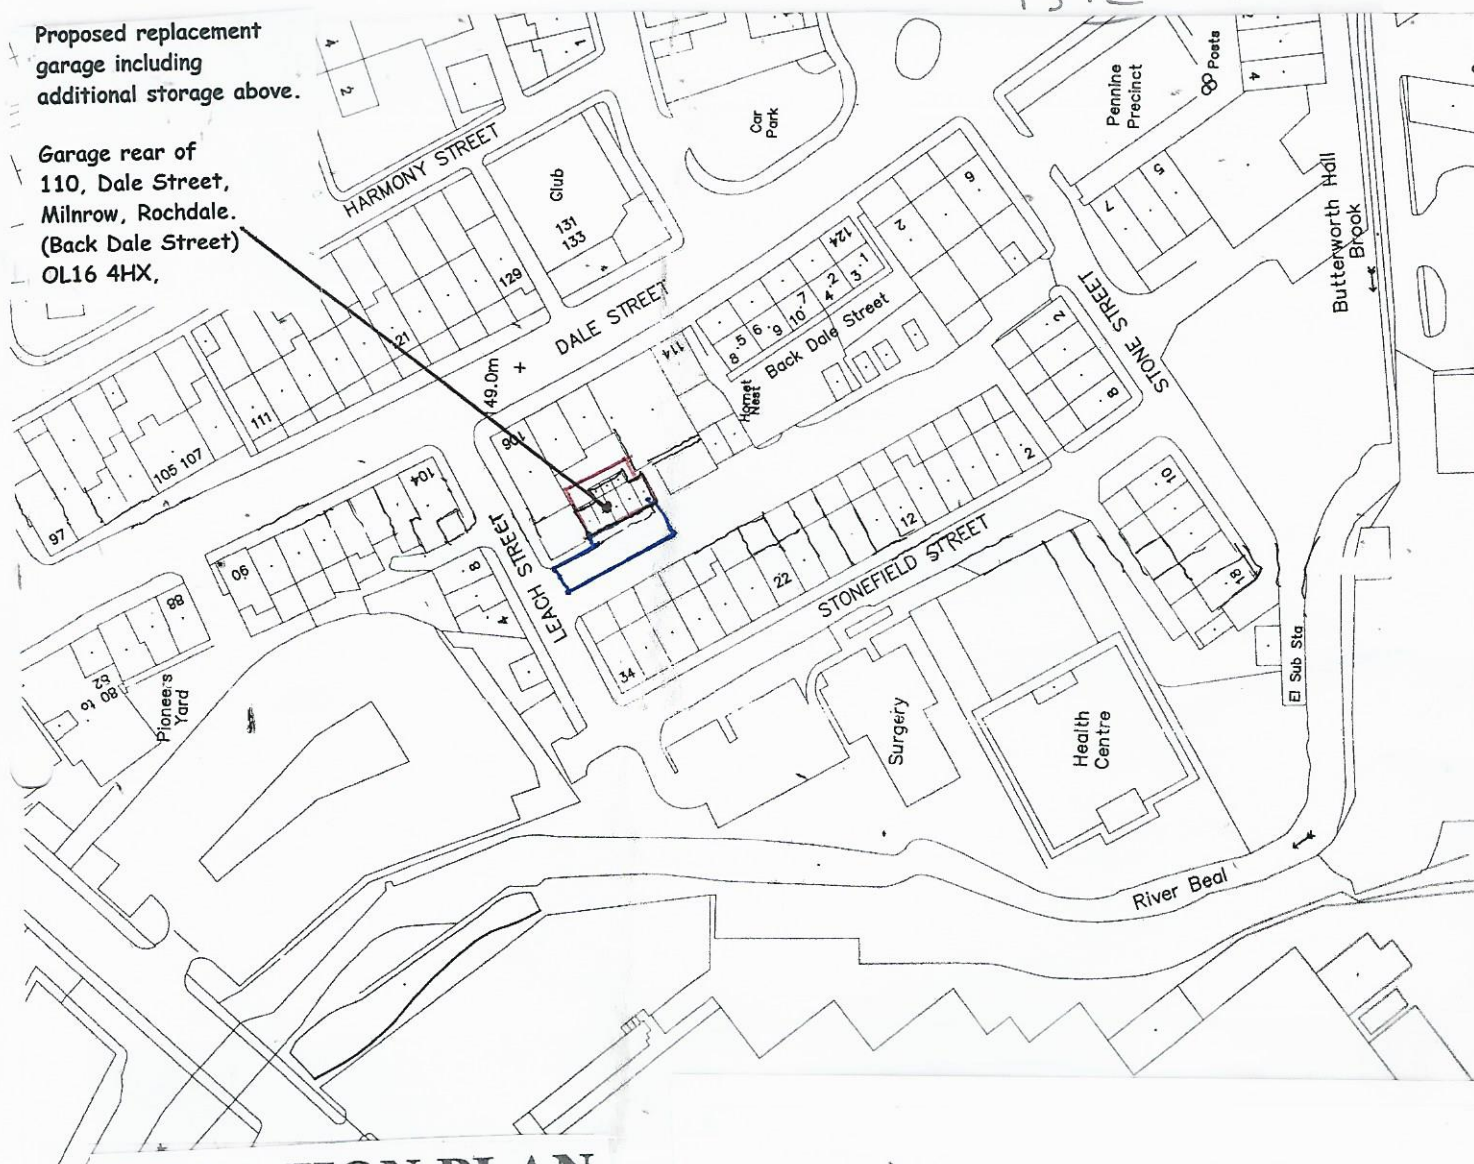

LOCATION PLAN SCALE 1:1250

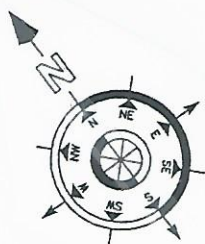

PROJECT

PROPOSED GARAGE
REPLACEMENT.

DRAWING TITLE

LOCATION PLAN.

CLIENT

MR. K. WILSON.

ADDRESS

GARAGES REAR OF,
110, DALE STREET,
MILNROW, ROCHDALE.
(BACK DALE STREET).
OL16 4HX..

SCALE

SCALE 1:1250@A4

DATE

NOV 2023.

DRAWING No

FO 11235833/6.