

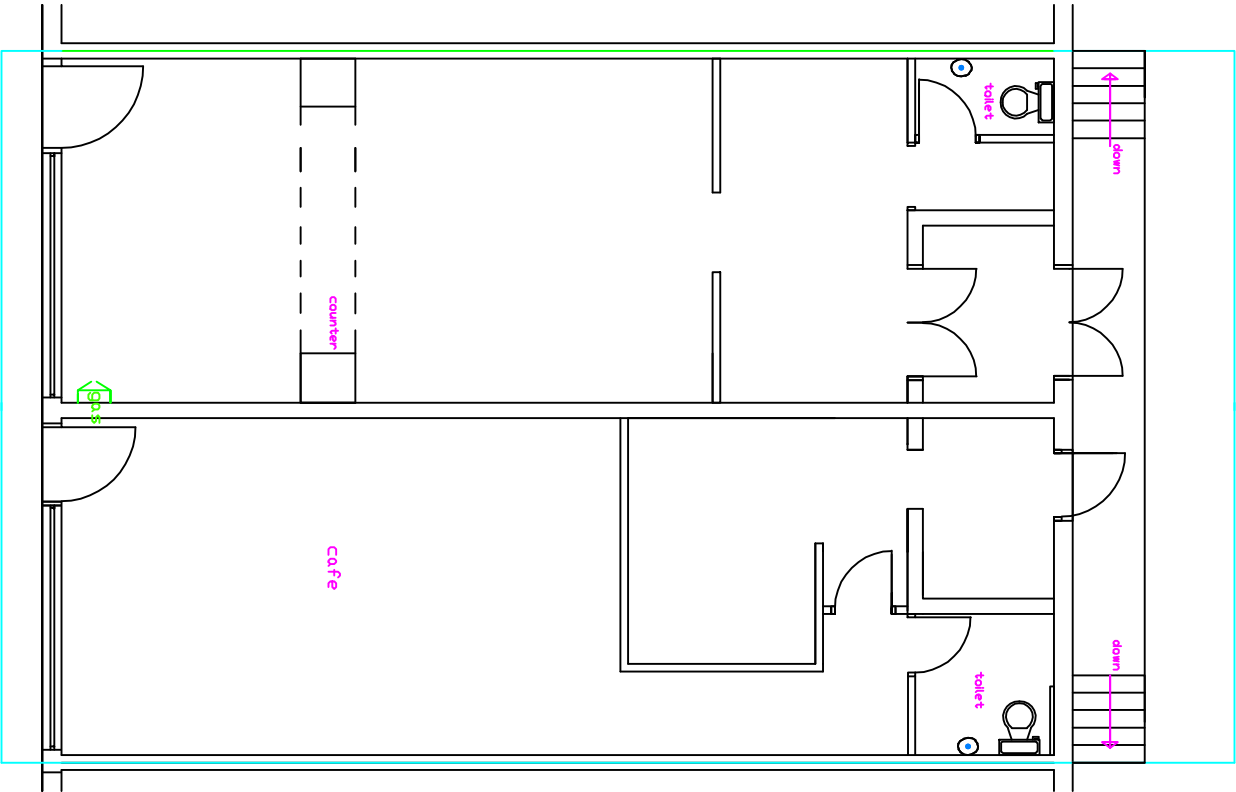
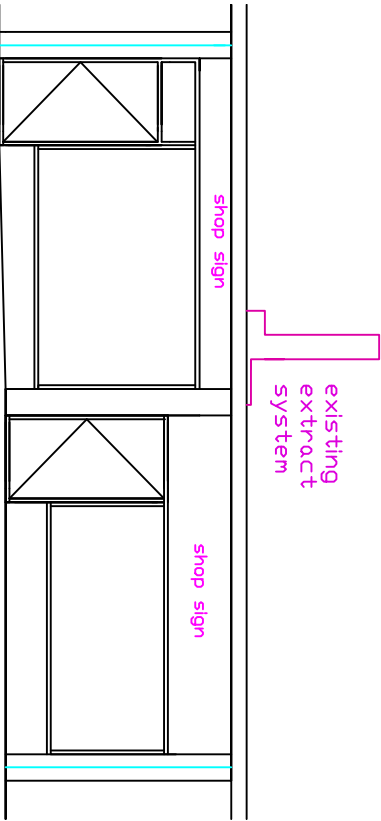
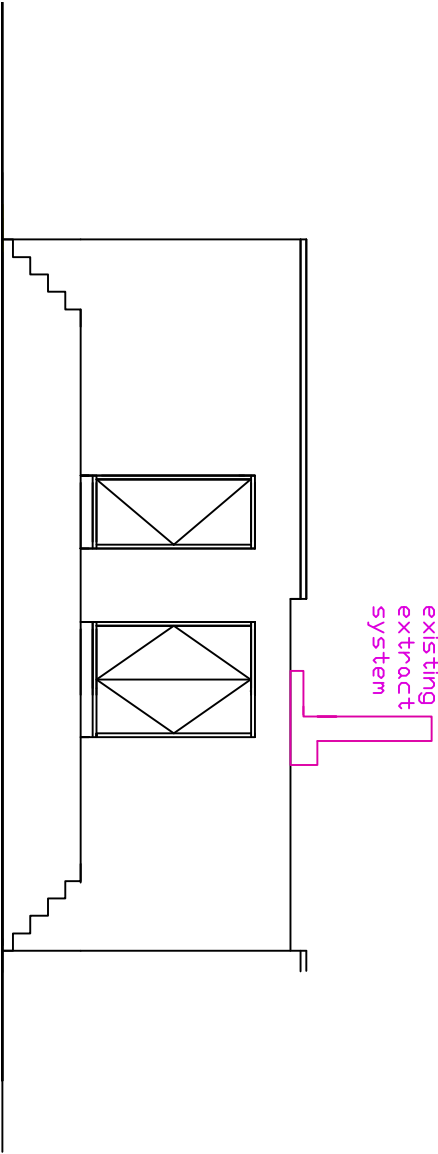


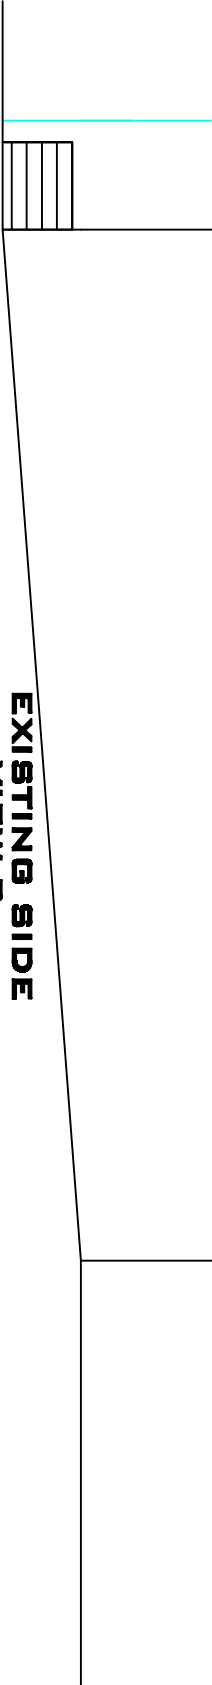

EXISTING
GROUND FLOOR
LAYOUT
1:100

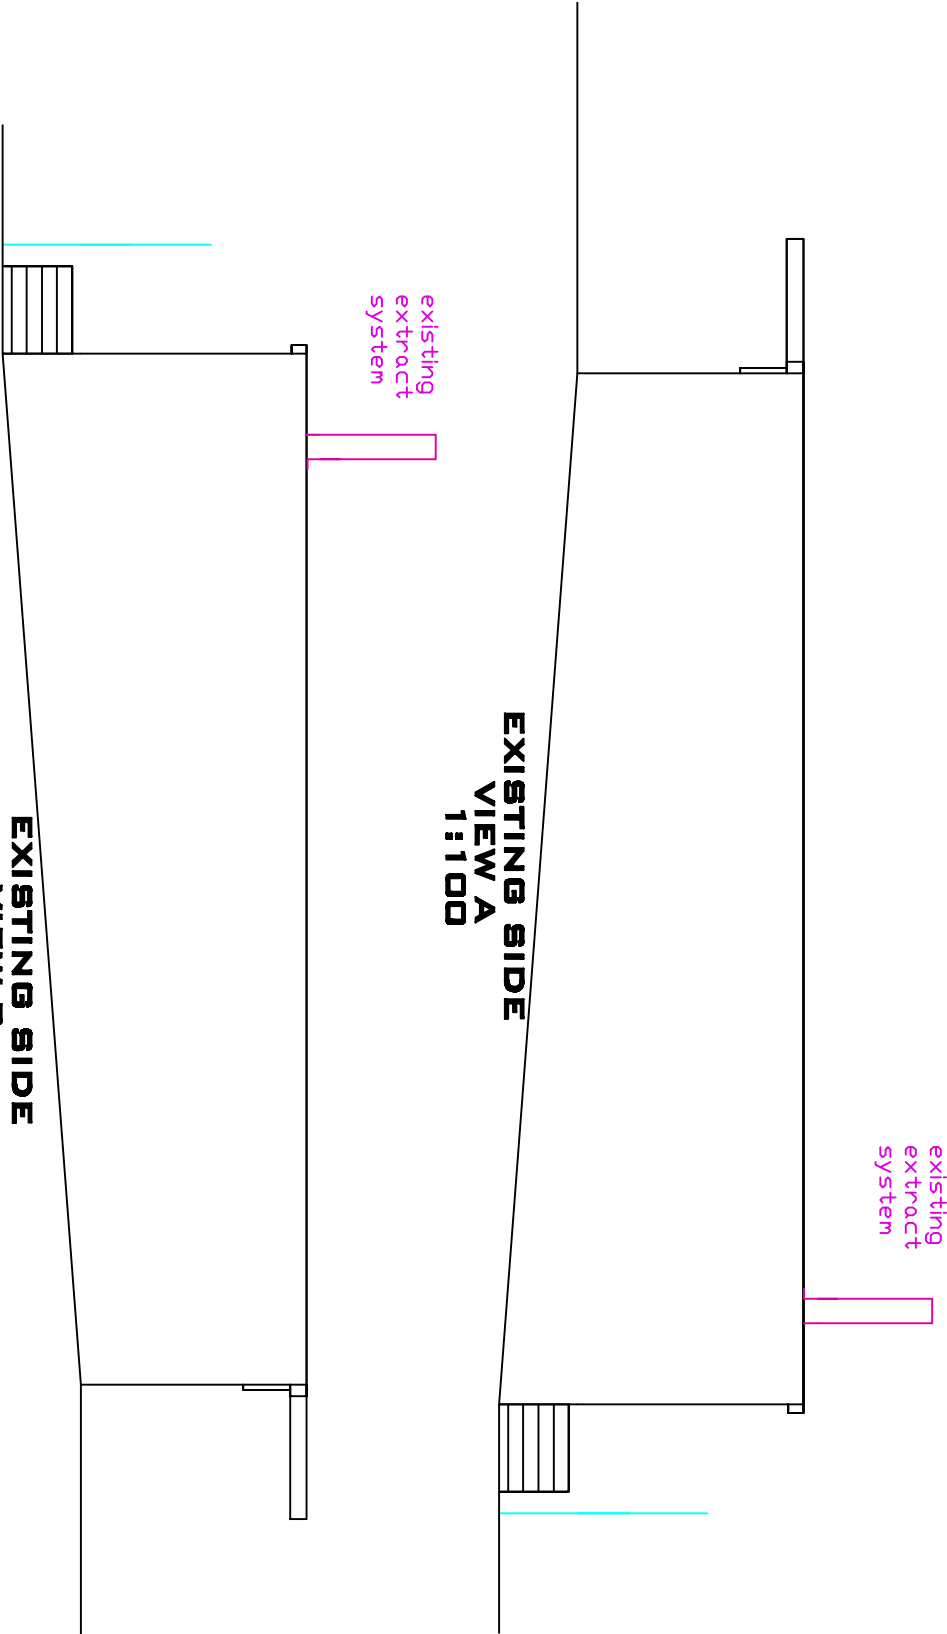

DO NOT SCALE OF THIS DRAWING TAKE ALL DIMENSIONS ON SITE (builders Note) Do not start any works until all the approvals have been obtained. Any discrepancy to be reported to Plans Drawn as soon as possible.		project: ROCHDALE MET BOROUGH COUNCIL PLANNING APPLICATION	
drawn: DRW	client: ROCHDALE TAKEAWAY SALES LIMITED, TAYYAB AKHLAS, 303, EDENFIELD ROAD, GUTHAITE, ROCHDALE, OL11 5AQ. TEL 07779354055	PLANS DRAWN tel.no 07952934281 07856609593 email Bawin terbot tom @aol.com www.plansdrawn.org	
drawing title: NEW SHOP FRONTAGES AND ROLLER SHUTTER	date: APRIL, 2024	project no. ER 303	drw. no. 01 A3 paper