


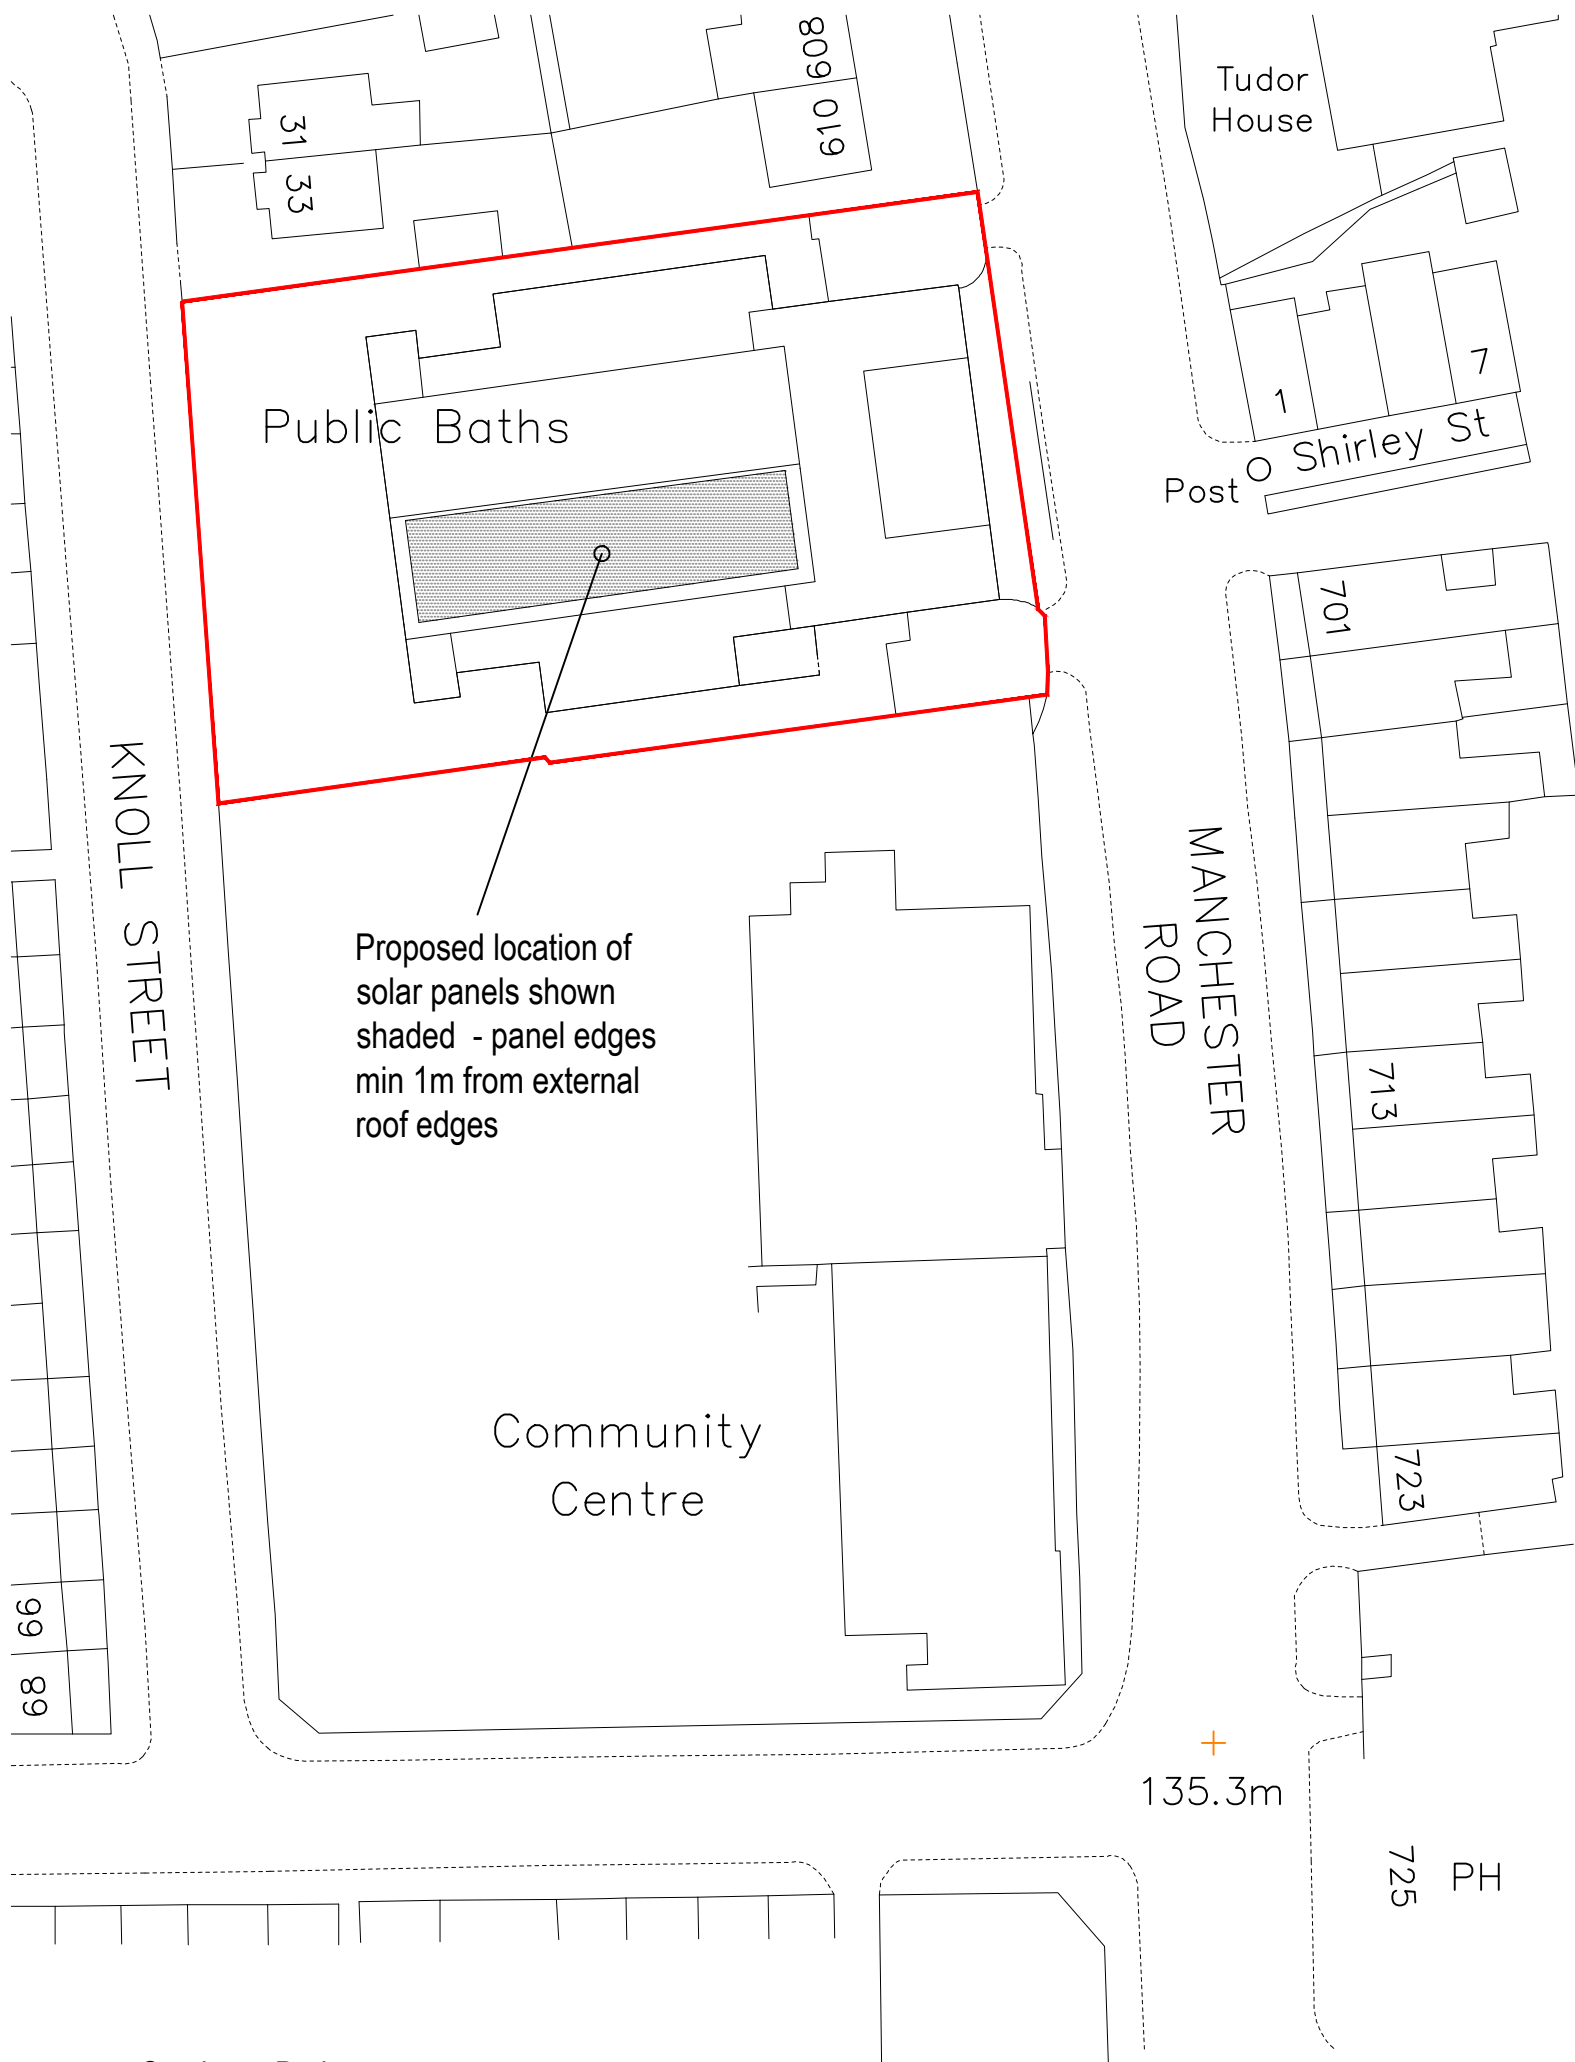

Castleton Baths,
Manchester Road,
Castleton.

LOCATION PLAN -
1:500 scale - rev A

