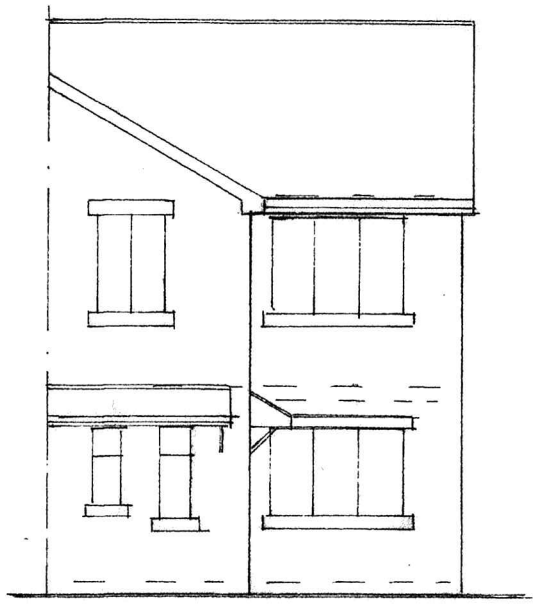

FRONT ELEVATION
(PROPOSED)

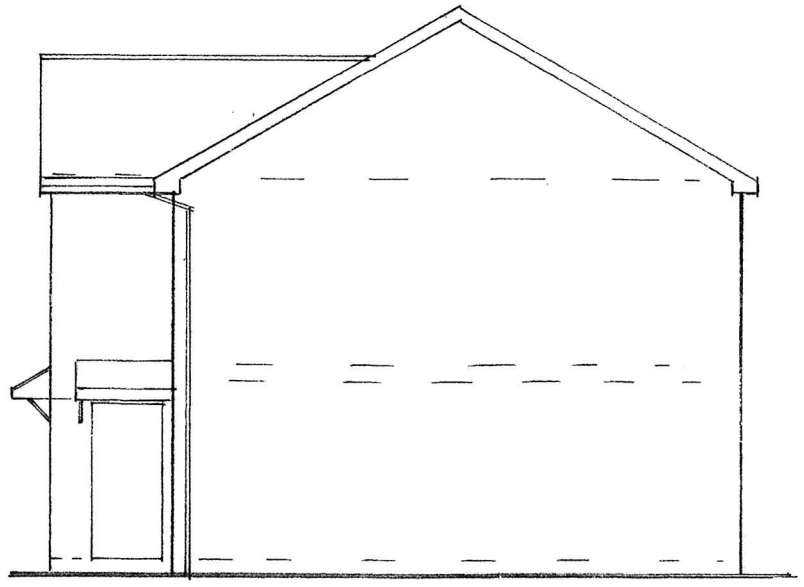

SIDE ELEVATION
(PROPOSED)

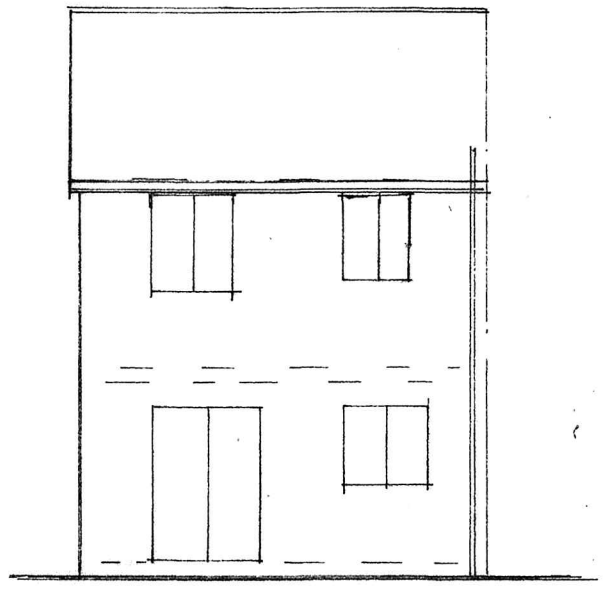

REAR ELEVATION
(PROPOSED)

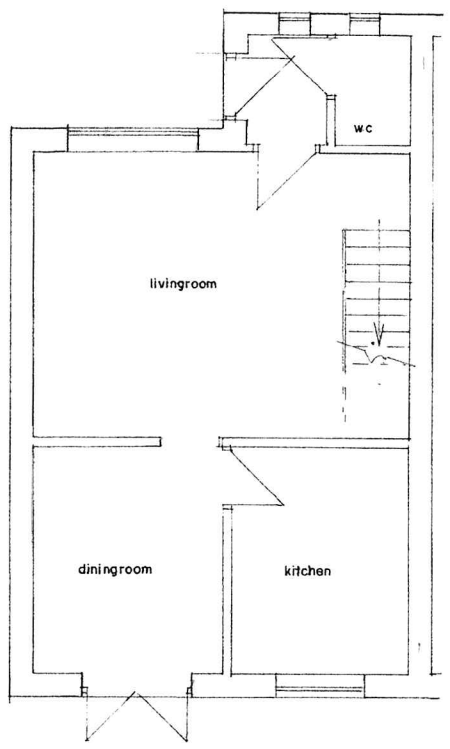

G.F PLAN
(EXISTING)

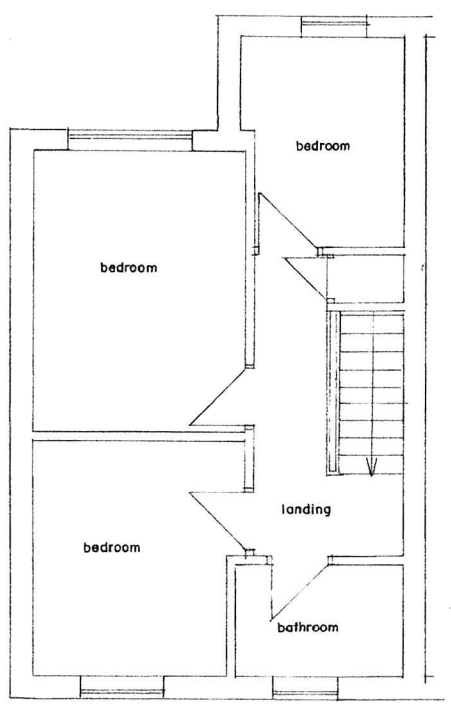

F.F PLAN
(EXISTING)

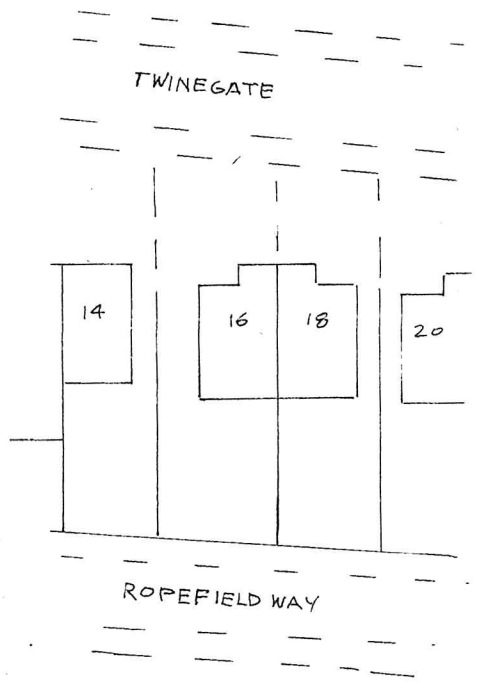

SITE PLAN SCALE 1:500
(EXISTING)

BUILDING DESIGN SERVICES
M. FAROOQ
6 Stock Close, Shawclough, Rochdale OL12 6BB
Tel: 01706 712231 Mob: 07967605763

PROPOSED DOUBLE STOREY SIDE AND SINGLE STOREY REAR EXTENSION AT 16 TWINEGATE ROCHDALE OL12 6DW

For: Mr & Mrs JOMON VARGHESE

Plan	*Scale 1:100*	**1697 /1**
Elevation	*Scale 1:100*	

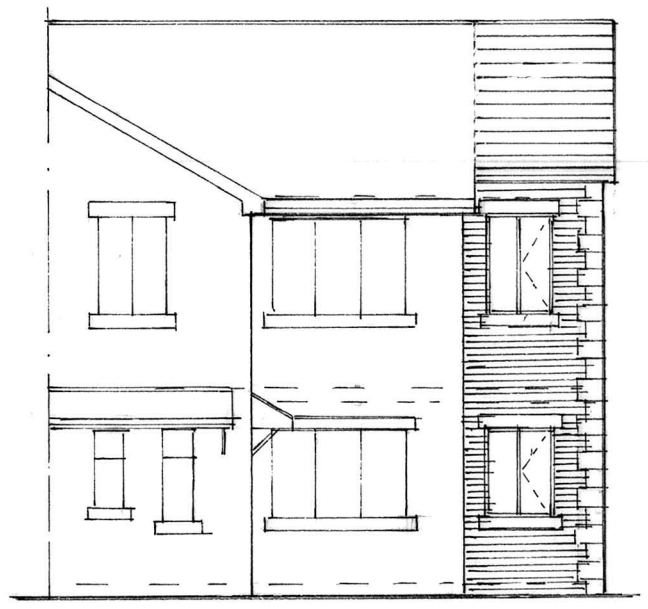

FRONT ELEVATION
(PROPOSED)

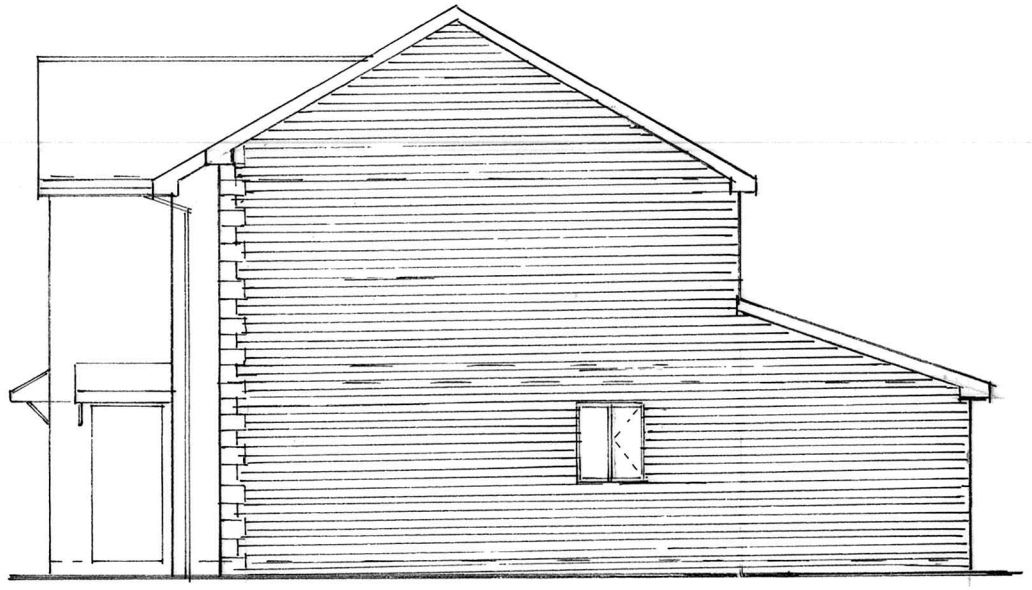

SIDE ELEVATION
(PROPOSED)



REAR ELEVATION
(PROPOSED)

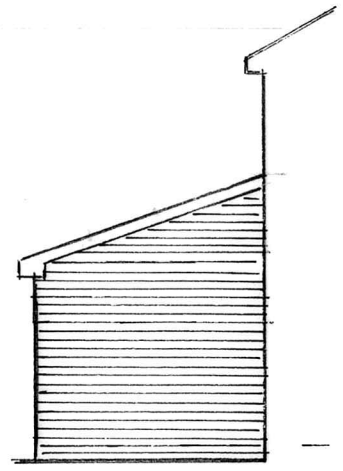

SIDE ELEVATION
(PROPOSED)

BUILDING DESIGN SERVICES
M. FAROOQ
6 Stock Close, Shawclough, Rochdale OL12 6BB
Tel: 01706 712231 Mob: 07967605763

PROPOSED DOUBLE STOREY SIDE AND SINGLE STOREY REAR EXTENSION AT 16 TWINEGATE ROCHDALE OL12 6DW

For: Mr & Mrs JOMON VARGHESE

Elevation *Scale 1:100* **1697 /3**

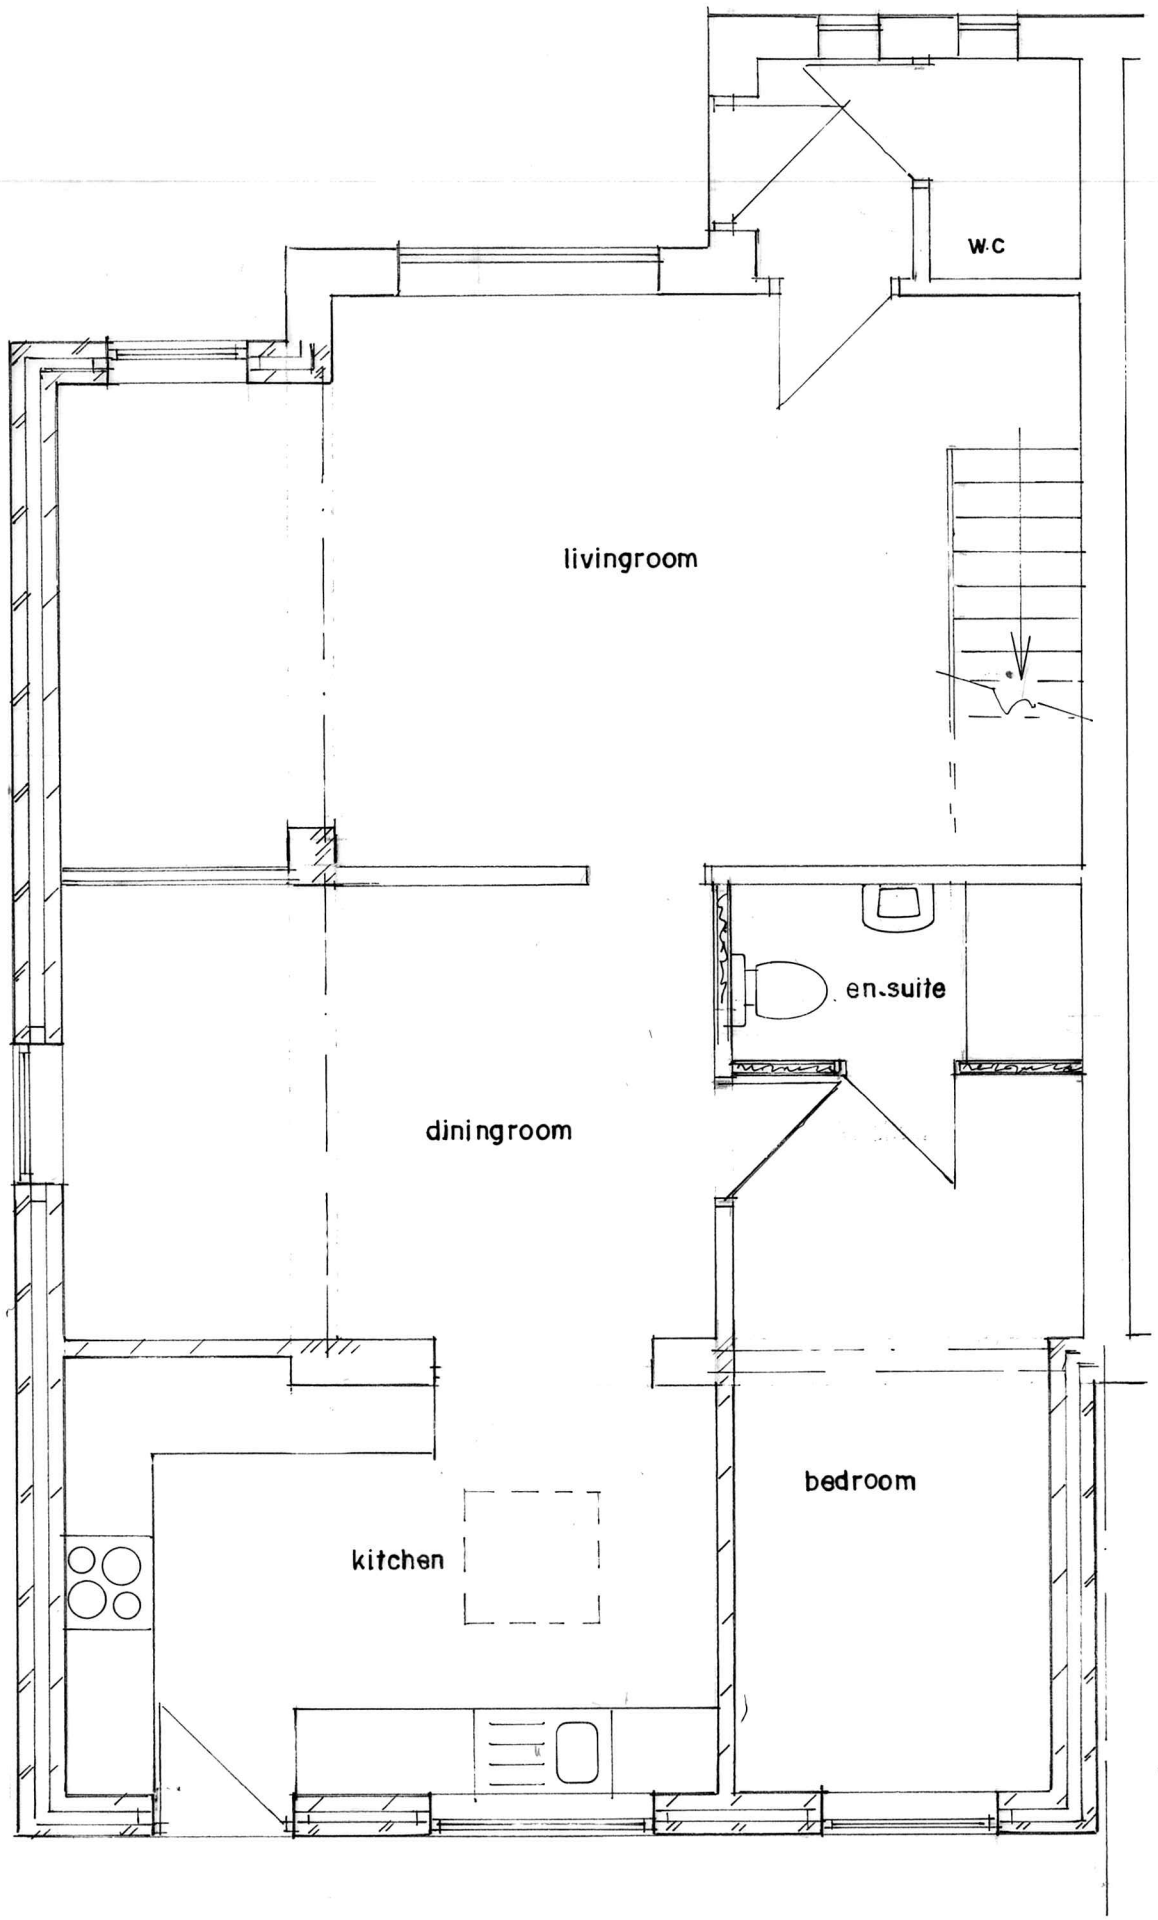

GROUND FLOOR PLAN
(PROPOSED)

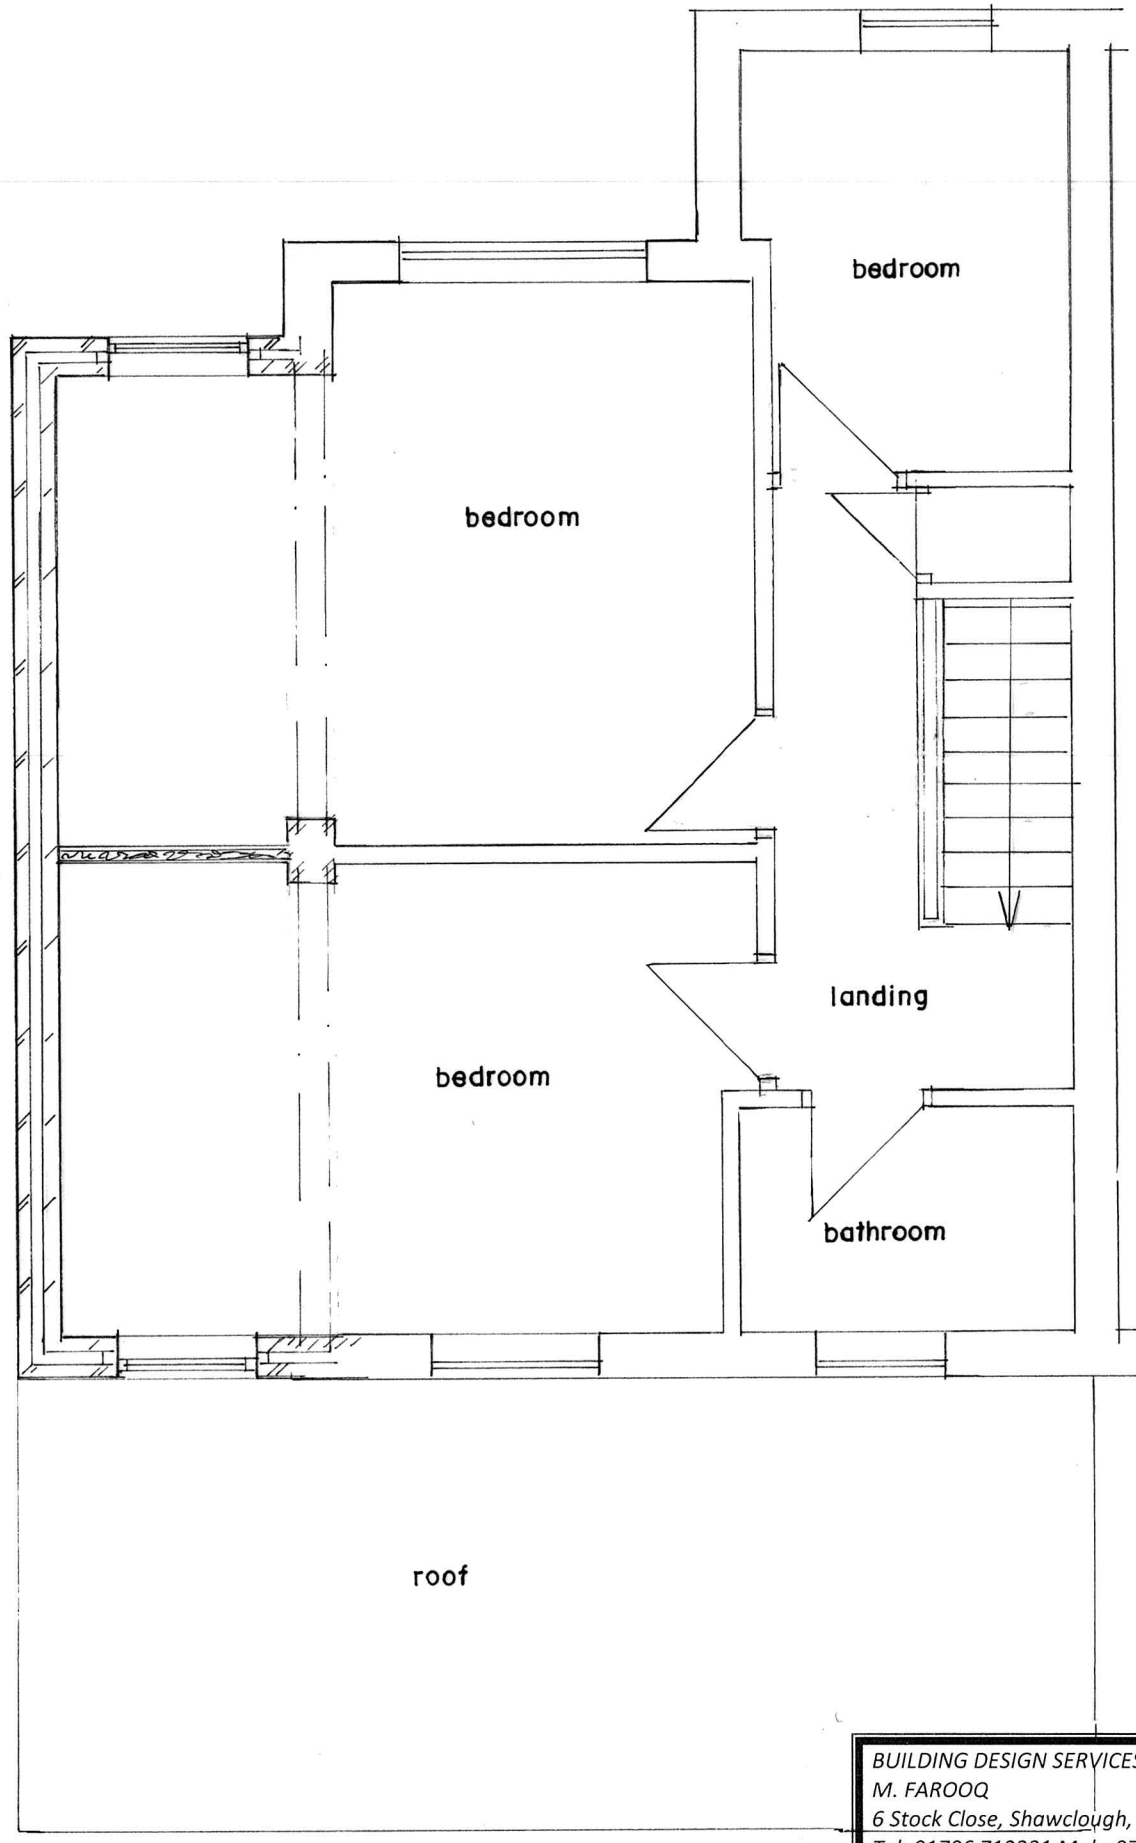

FIRST FLOOR PLAN
(PROPOSED)

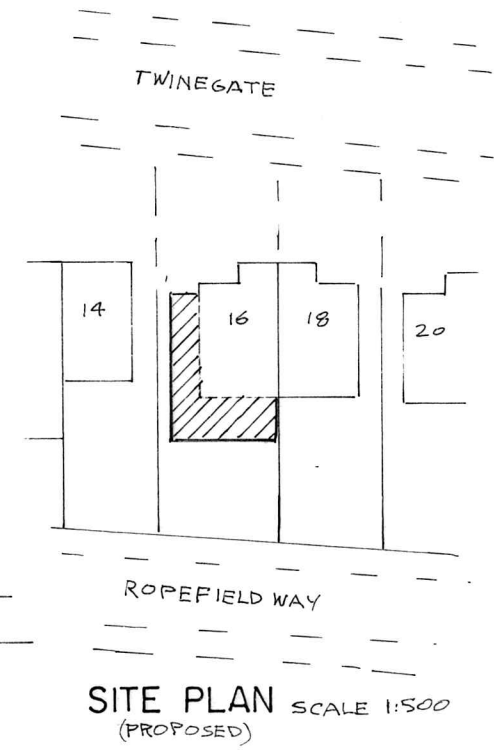

SITE PLAN SCALE 1:500
(PROPOSED)

BUILDING DESIGN SERVICES
M. FAROOQ
6 Stock Close, Shawclough, Rochdale OL12 6BB
Tel: 01706 712231 Mob: 07967605763

PROPOSED DOUBLE STOREY SIDE AND SINGLE STOREY REAR EXTENSION AT 16 TWINEGATE ROCHDALE OL12 6DW

For: Mr & Mrs JOMON VARGHESE

Plan	*Scale 1:50*	**1697 /2**