

EXISTING SITE PLAN

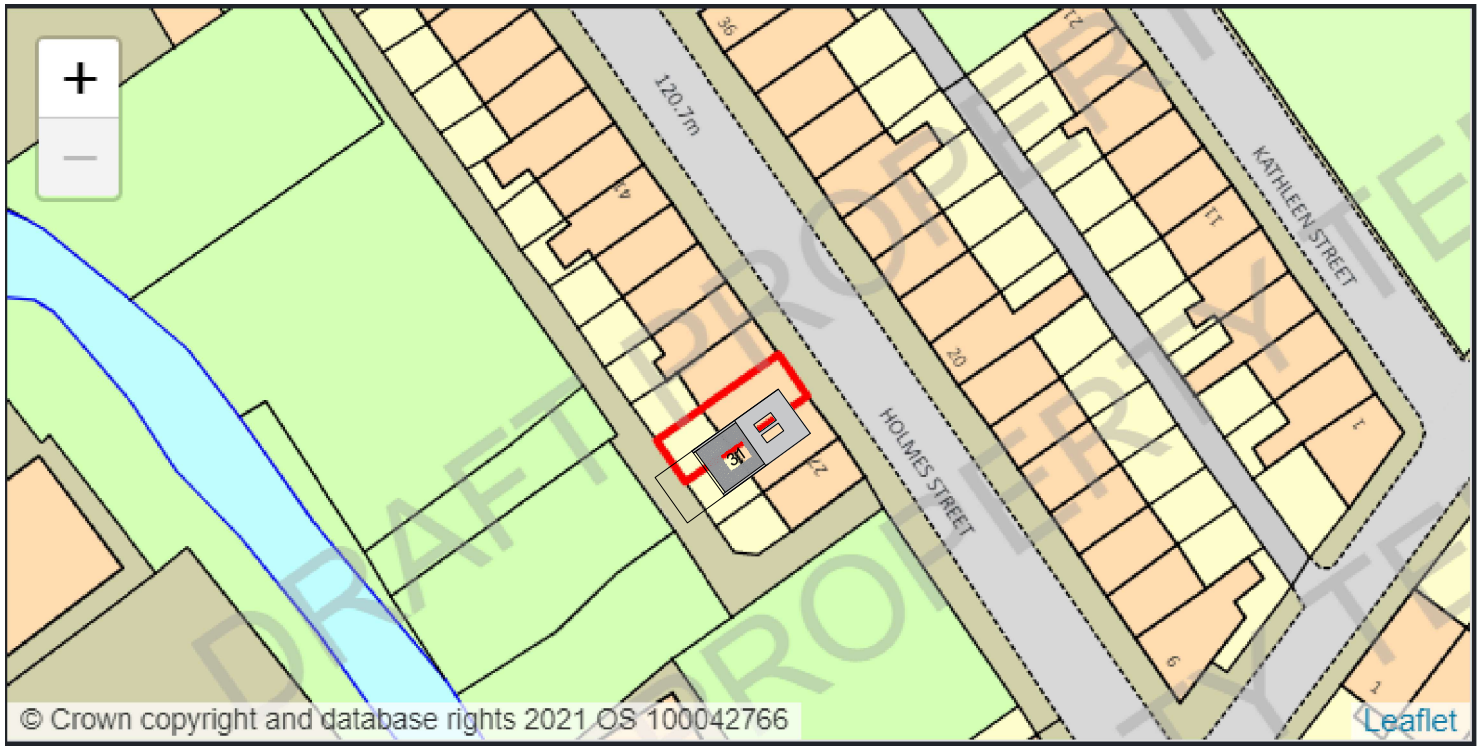

PROPOSED SITE PLAN

N

METERS 1:500 0 2 5 10 20

VPA

VIKAS PAI AND ASSOCIATES LTD.
5, EASTBOURNE GROVE, BOLTON, BL1 5TR
vikas.pai@vikaspai.co.uk 07460792025

EXISTING AND PROPOSED SITE PLAN

31 HOLMES STREET ROCHDALE OL12 6AQ

SCALE : 1:500
DRAWN BY: AP 24/01/21
CHECKED BY: VP 26/01/21
APPROVED BY: VP 30/01/21
DRAWING NU,BER: WFH/2021/248 REV. A Dt. 30.01.21

REV A - ISSUED FOR PLANNING