Drawings to be read inconjunction with
Structural Engineers report
Report details to take president over drawings

PLANS AND ELEVATIONS
as existing
scale1:100@A3

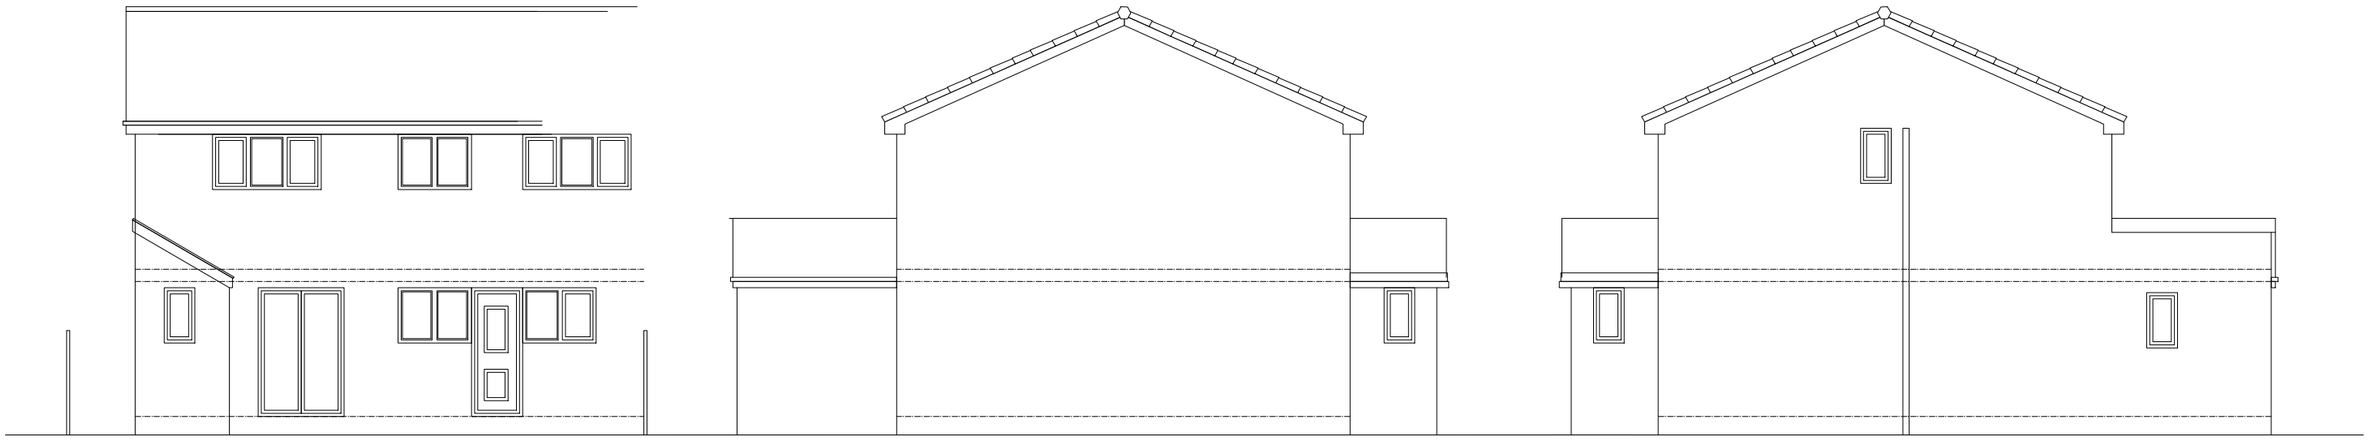

REAR ELEVATION
as existing

SIDE ELEVATION
as existing

SIDE ELEVATION
as existing

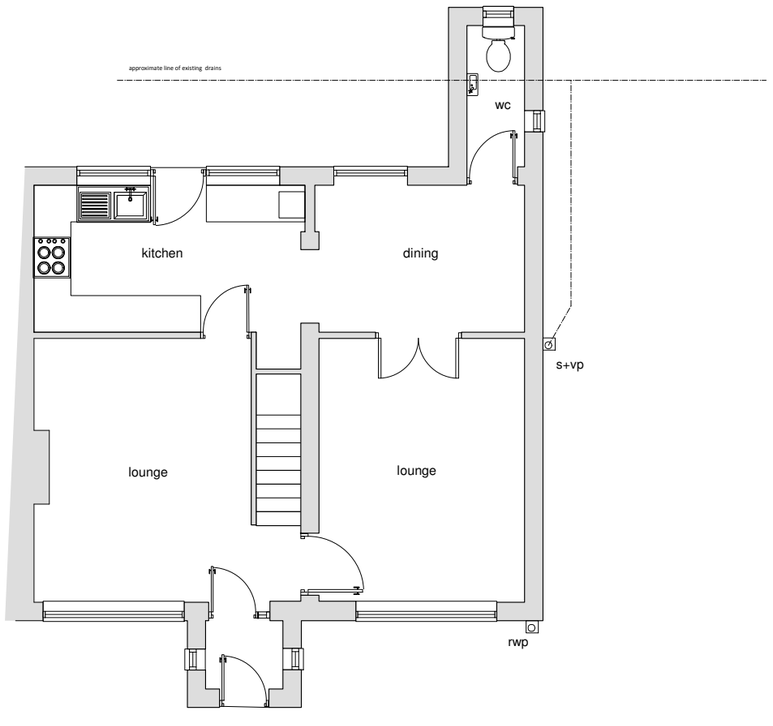

GROUND FLOOR PLAN
as existing



NORTH

SITE PLAN
scale 1:500@A3

REAR EXTENSION 4M FROM REAR WALL PLANNING LARGER HOME SUBMISSION & SUBJECT TO BUILDING REGULATIONS
Use only stamped drawings

Commencement on site before Planning & full Building Regulation approval at own risk

revisions

project

Proposed Construction of a Single Storey Rear Extension
at
17 Daffodil Close, Rochdale, OL12 6NY
client
Mr Nauman Hayee

drawing	date
ELEVATIONS AND PLANS as existing	July 2020
	drawing 1
	scale as indicated @ A3
status: Planning & Building Regs Submission	rev.