




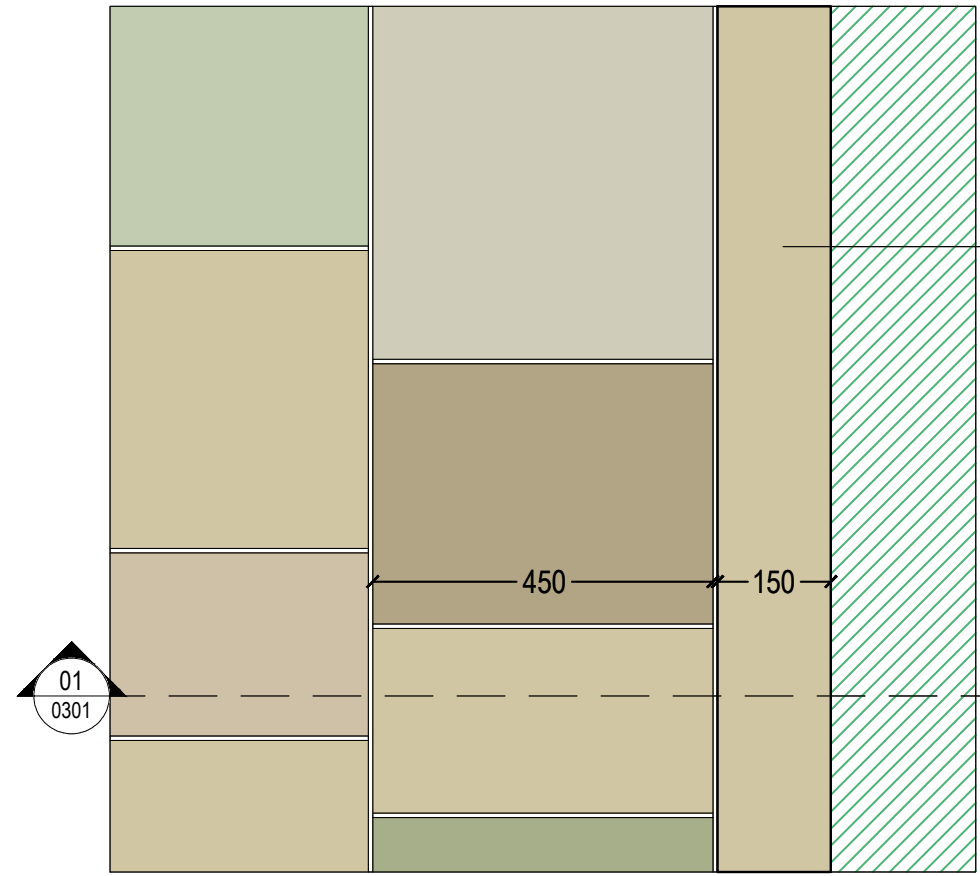


E1 Yorkstone Flush Kerb,
Diamond Sawn
Size: 150 x 900 x 200mm
Build up to Engineer's design and
specification

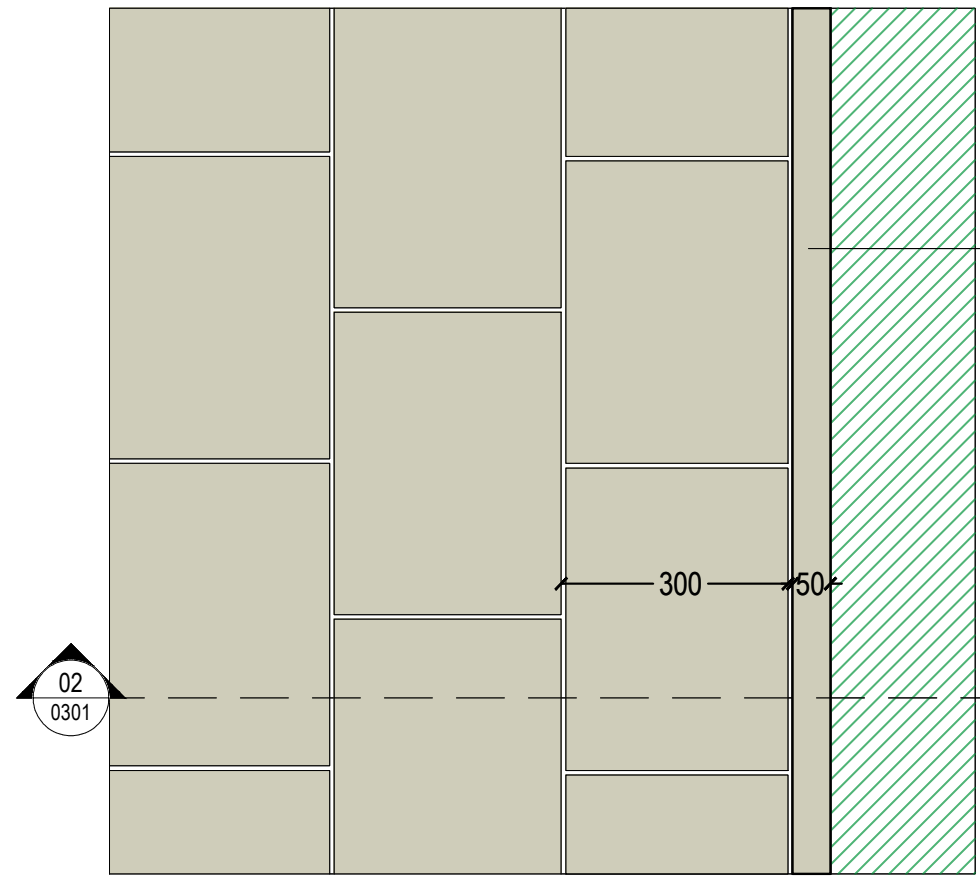

E2 Concrete Pin Kerb,
Size: 50 x 915 x 150mm
Build up to Engineer's design and
specification

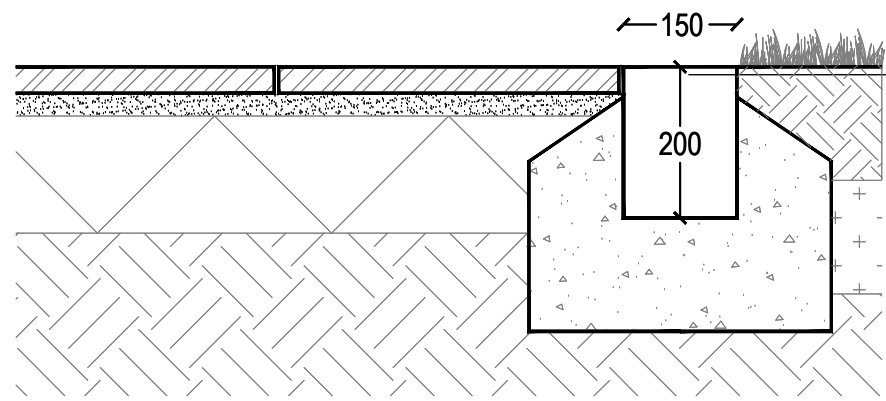

E1 Yorkstone Flush Kerb,
Diamond Sawn
Size: 150 x 900 x 200mm
Build up to Engineer's design and
specification

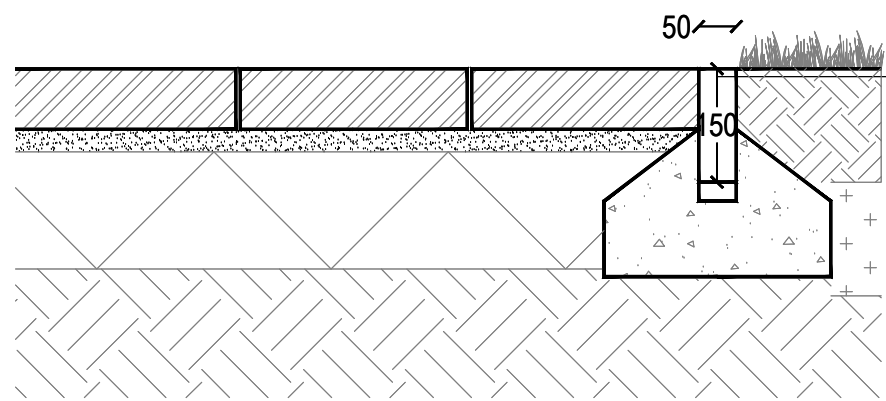

E2 Concrete Pin Kerb,
Size: 50 x 915 x 150mm
Build up to Engineer's design and
specification

E1 Yorkstone Flush Kerb

Scale 1: 10 @A1

E2 Concrete Pin Kerb

Scale 1: 10 @A1

rev	details	by	date
C00	CONSTRUCTION ISSUE	BK	23.05.2024

rev	details	by	date

Notes

- 1.0 Do not scale from drawing, use figured dimensions only
1.1 All dimensions to be checked onsite
1.2 This drawing to be read in conjunction with all other
Gillespies drawings and specifications

Project title
TOUCHSTONES

Drawing title
KERBS & EDGES DETAILS

Drawing number
P21522-00-001-GIL-0301

Drawing Status
CONSTRUCTION

Revision
C00

Date	Scale	Drawn	Checked
22.09.2023	As shown @ A1	BK	WC

© copyright GILLESPIES LLP, all rights reserved



Client
Rochdale Development Agency



5th Floor, Phoenix House, 3 South Parade, Leeds, LS1 5DZ
P: 0113 247 0550 F: 0113 247 0660 E: design.leeds@gillespies.co.uk