
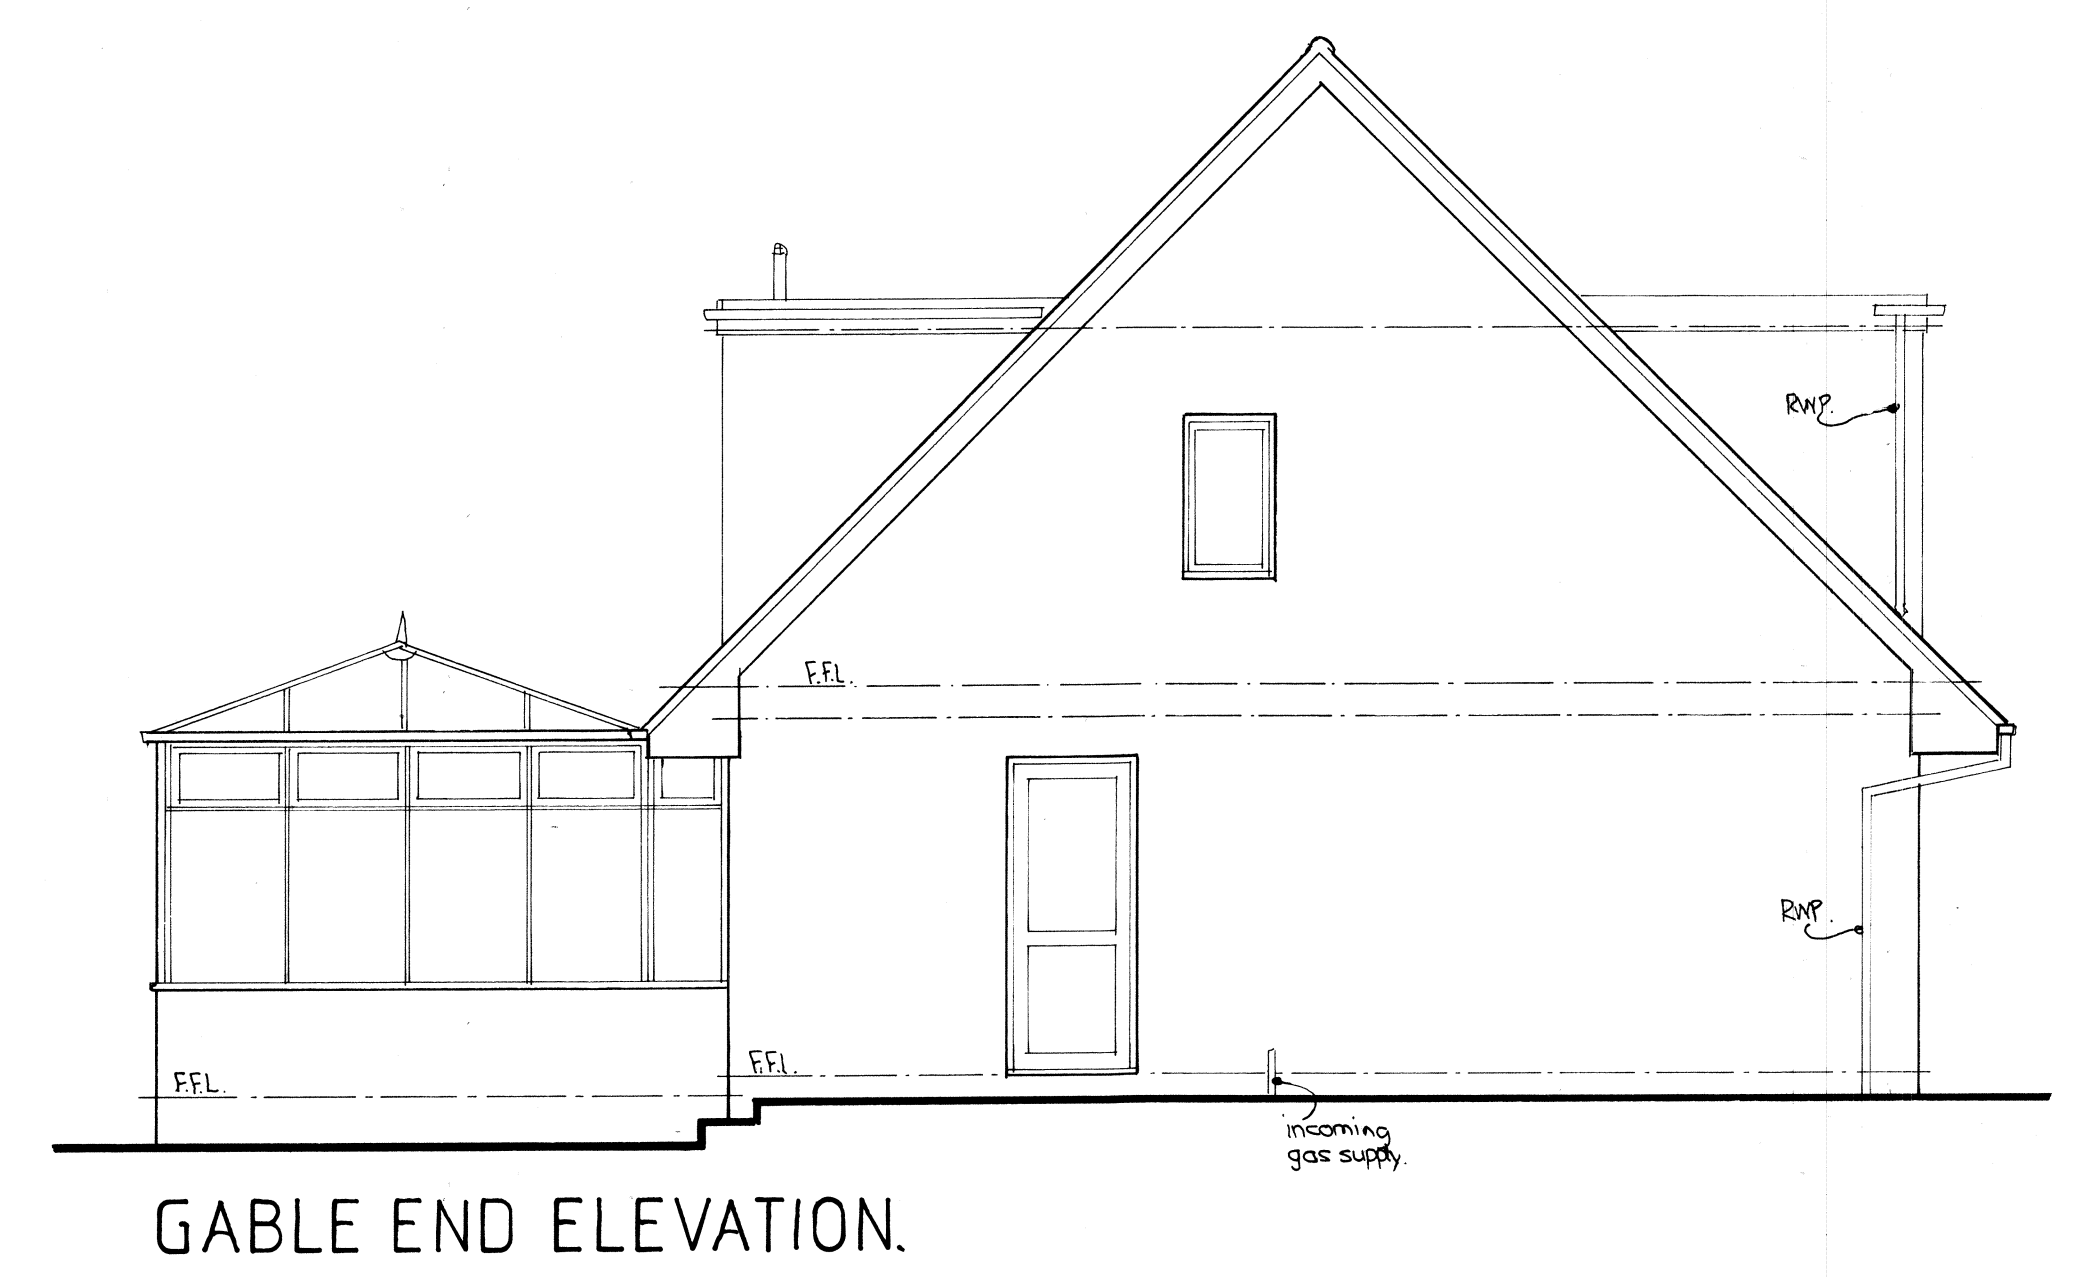
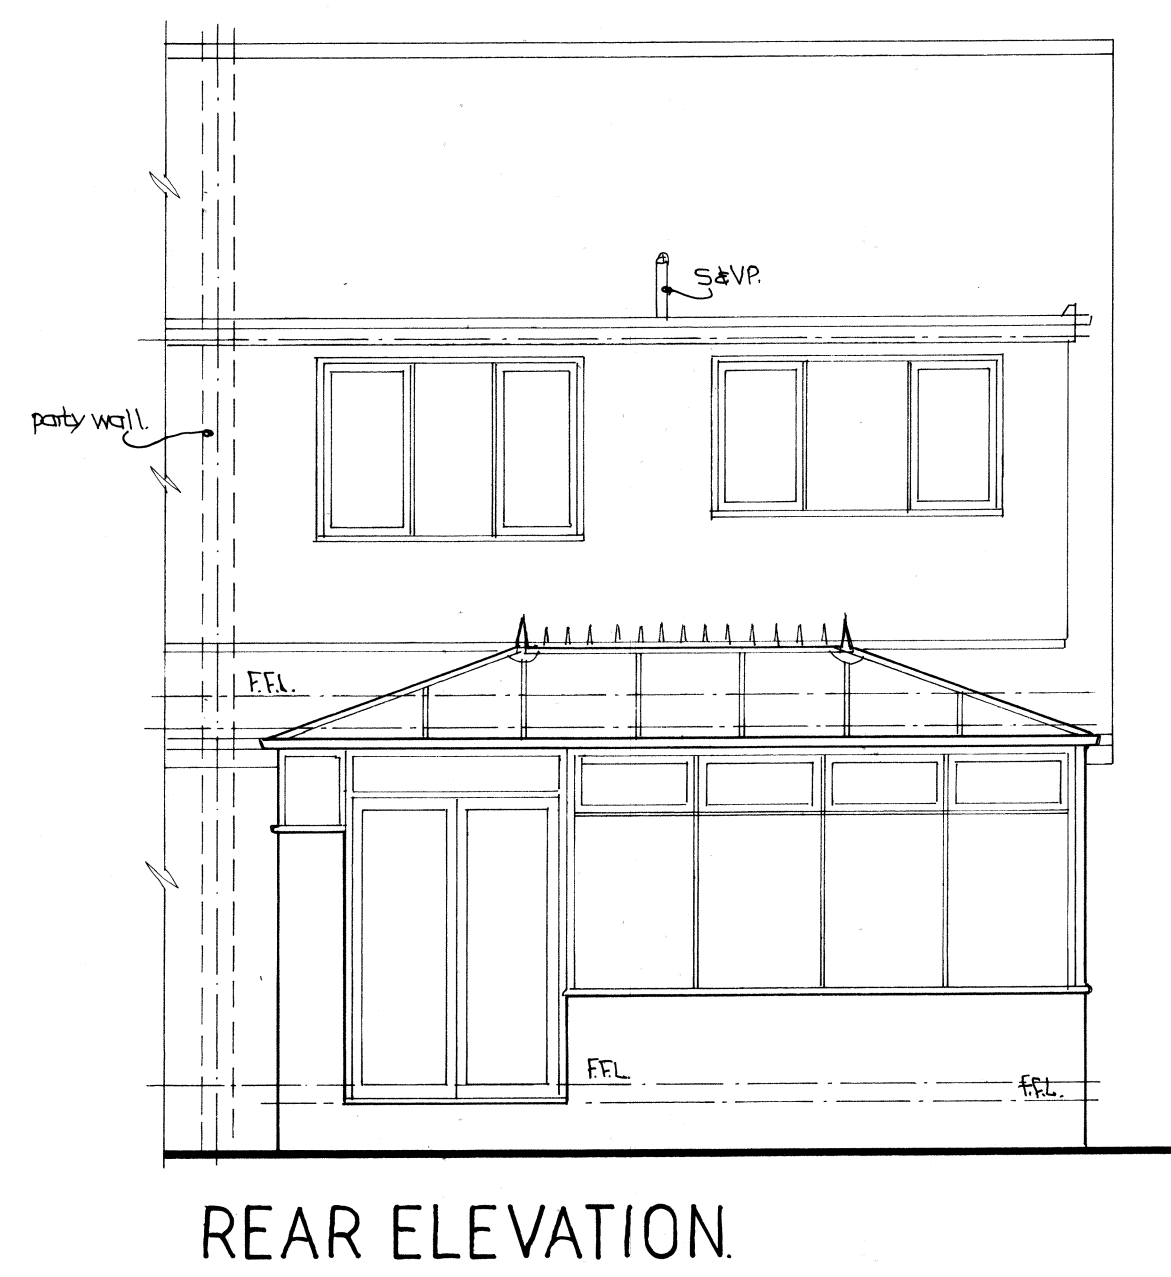


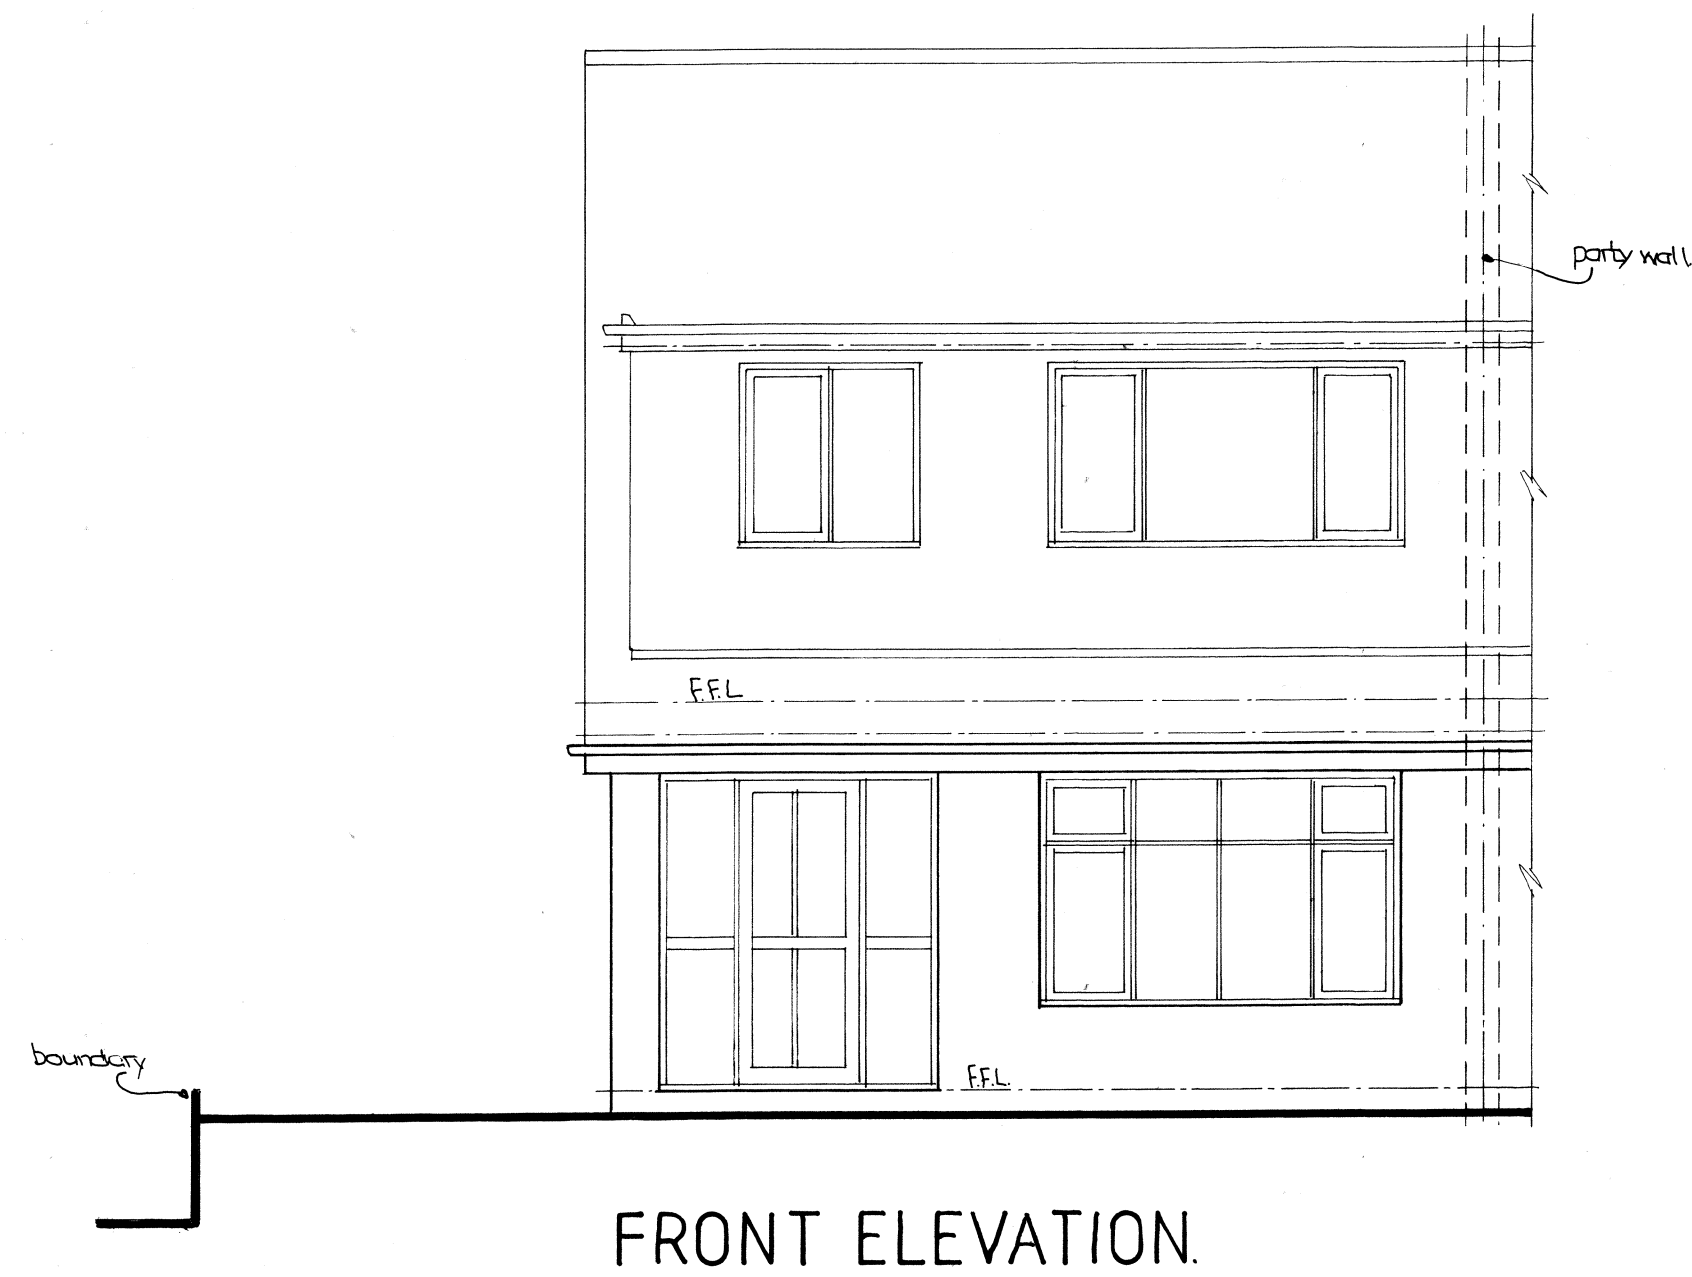

FOR ALL CONSTRUCTION NOTES SEE
DRAWING NUMBERS 11215724/03 & 04

PROJECT.
PROPOSED TWO STOREY SIDE
EXTENSION WITH FRONT & REAR
DORMERS LINKED TO EXISTING.

LOCATION.
5, BRIDGE BANK ROAD,
LITTLEBOROUGH, OL15 8QU.

DRAWING TITLE.
ELEVATIONS AS EXISTING.

CLIENT.
MRS. S. POWER.

SCALE.
1:50 @ A1

DRAWING No.
11215724/02.

DATE.
November 2021

