

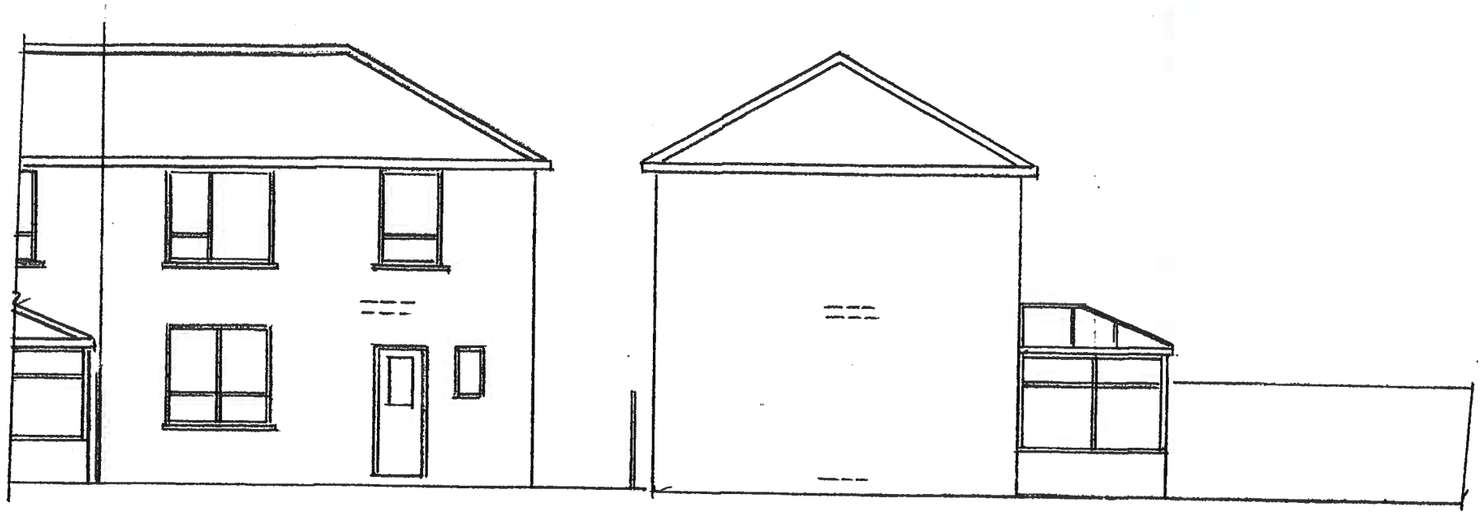


EXISTING REAR ELEVATION


EXISTING SIDE ELEVATION

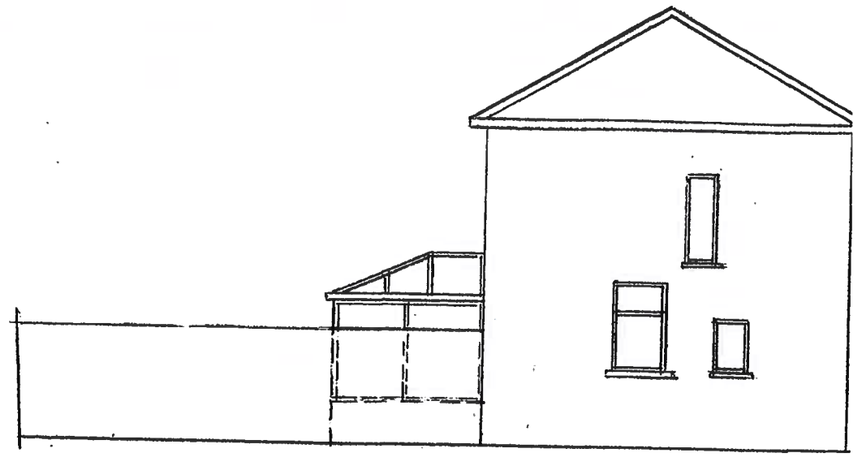

EXISTING SIDE ELEVATION

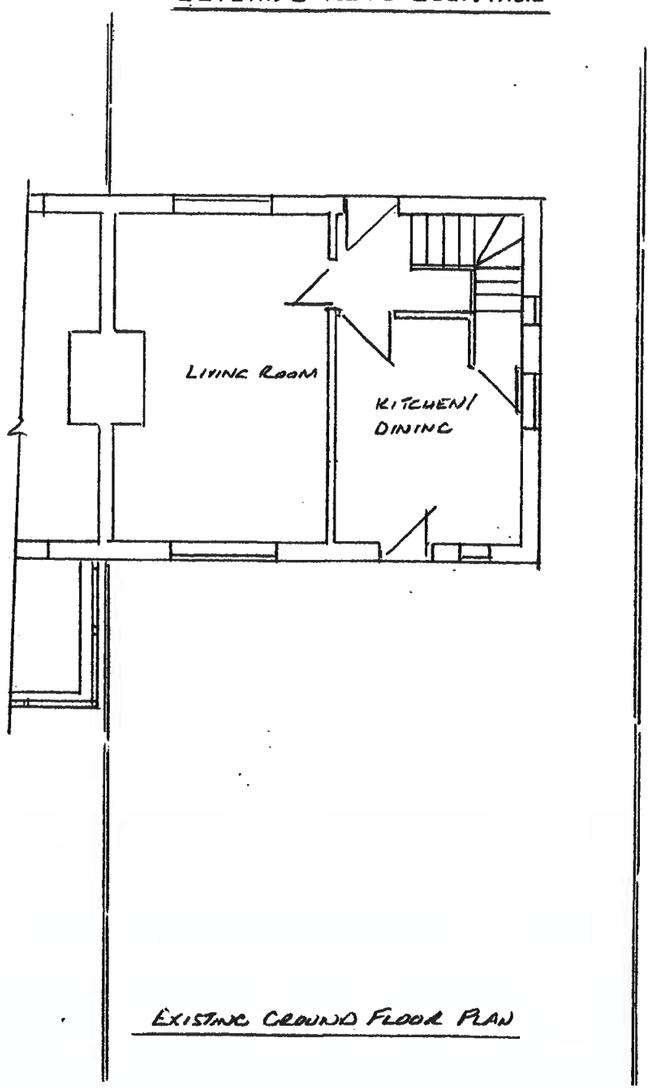


EXISTING GROUND FLOOR PLAN

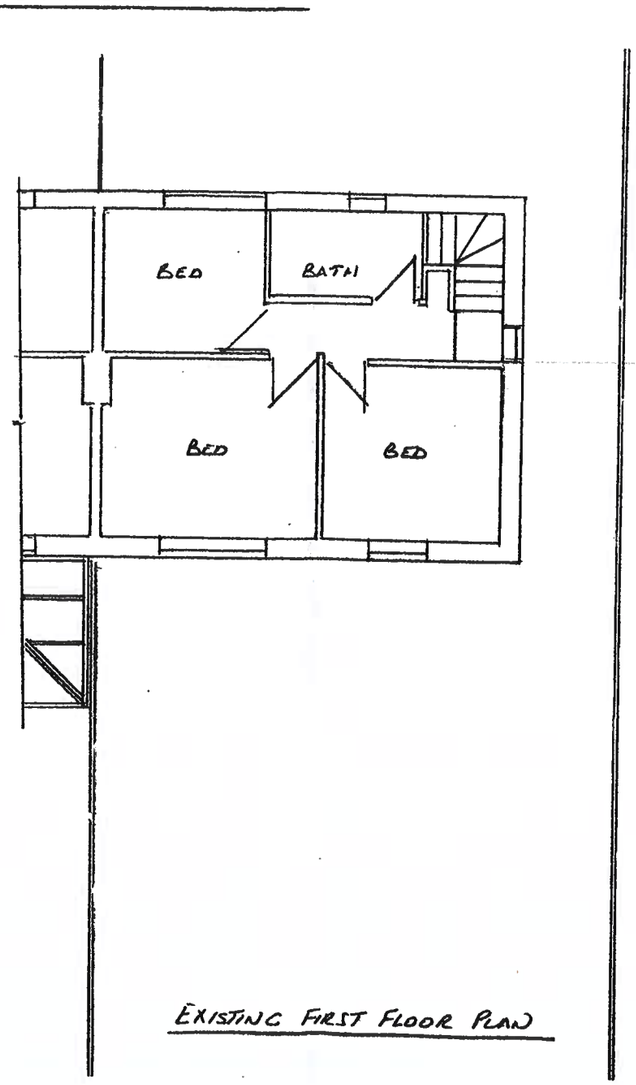

EXISTING FIRST FLOOR PLAN


Thompson Designs
Tel 0161 705 1458 Mob 07884 318634

Sheet 1
Existing Elevations & Plans
6 Further Pits
Rochdale OL11 5DF
Scale 1 : 100 @ A3 Date November 2020

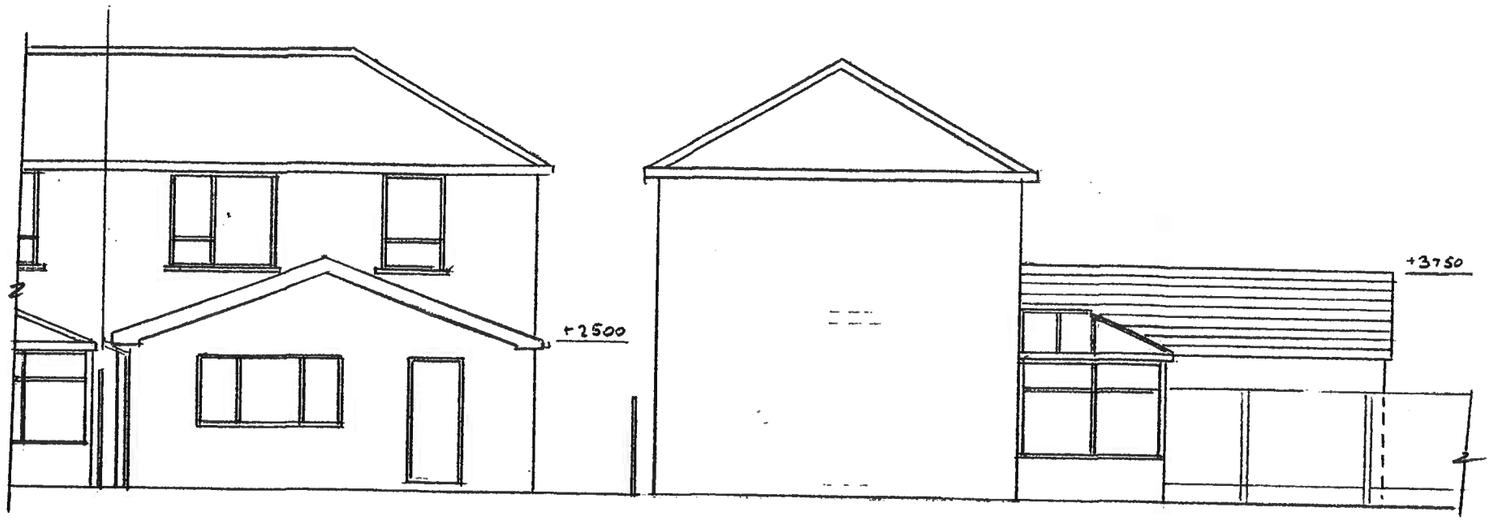


PROPOSED REAR ELEVATION


PROPOSED SIDE ELEVATION

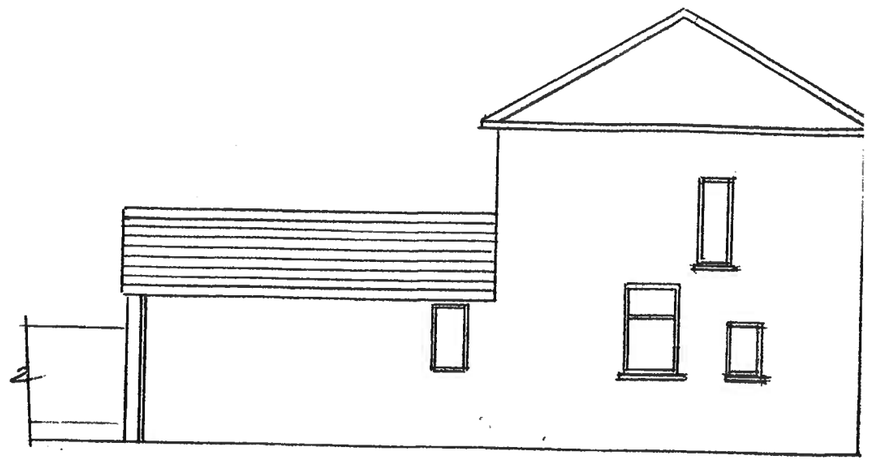

PROPOSED SIDE ELEVATION

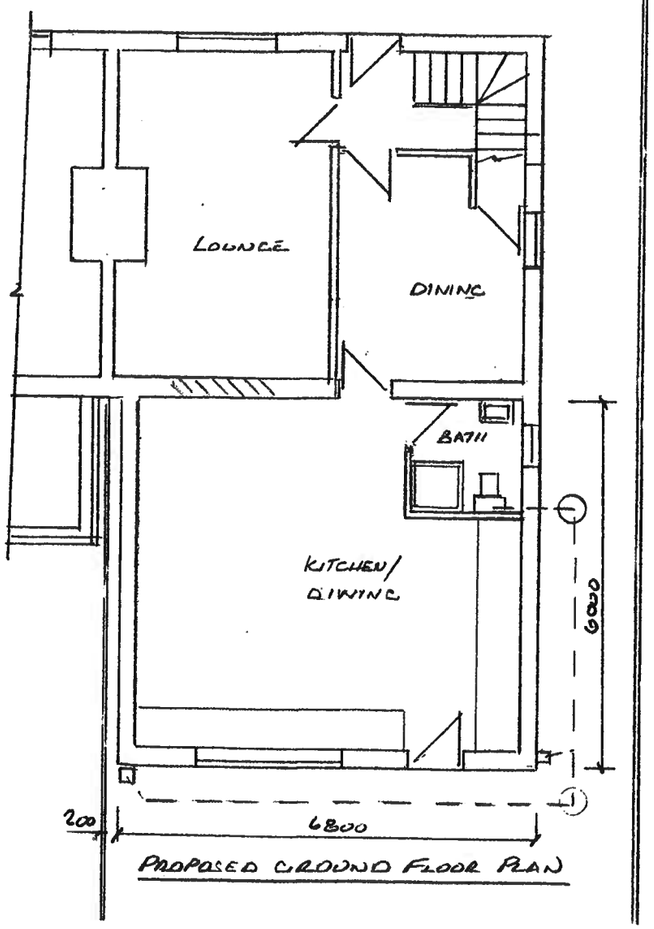


PROPOSED GROUND FLOOR PLAN

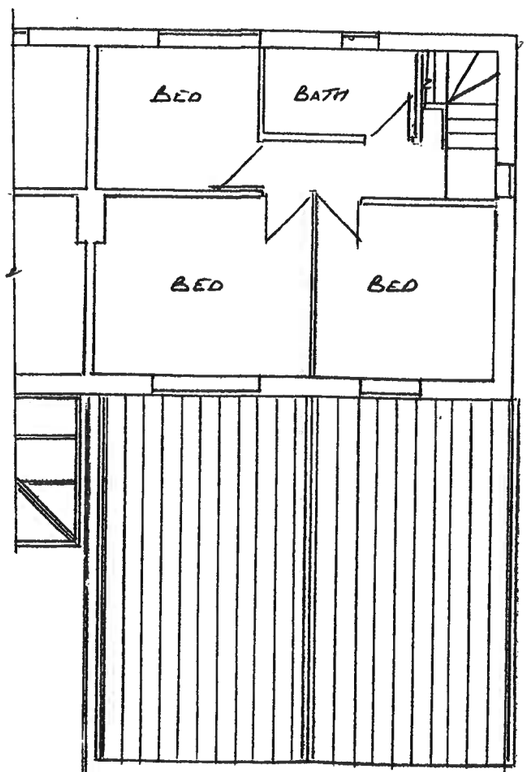


PROPOSED FIRST FLOOR PLAN

Thompson Designs
Tel 0161 705 1458 Mob 07884 318634

Sheet 2
Proposed Elevations & Plans
6 Further Pits
Rochdale OL11 5DF
Scale 1 : 100 @ A3 Date November 2020

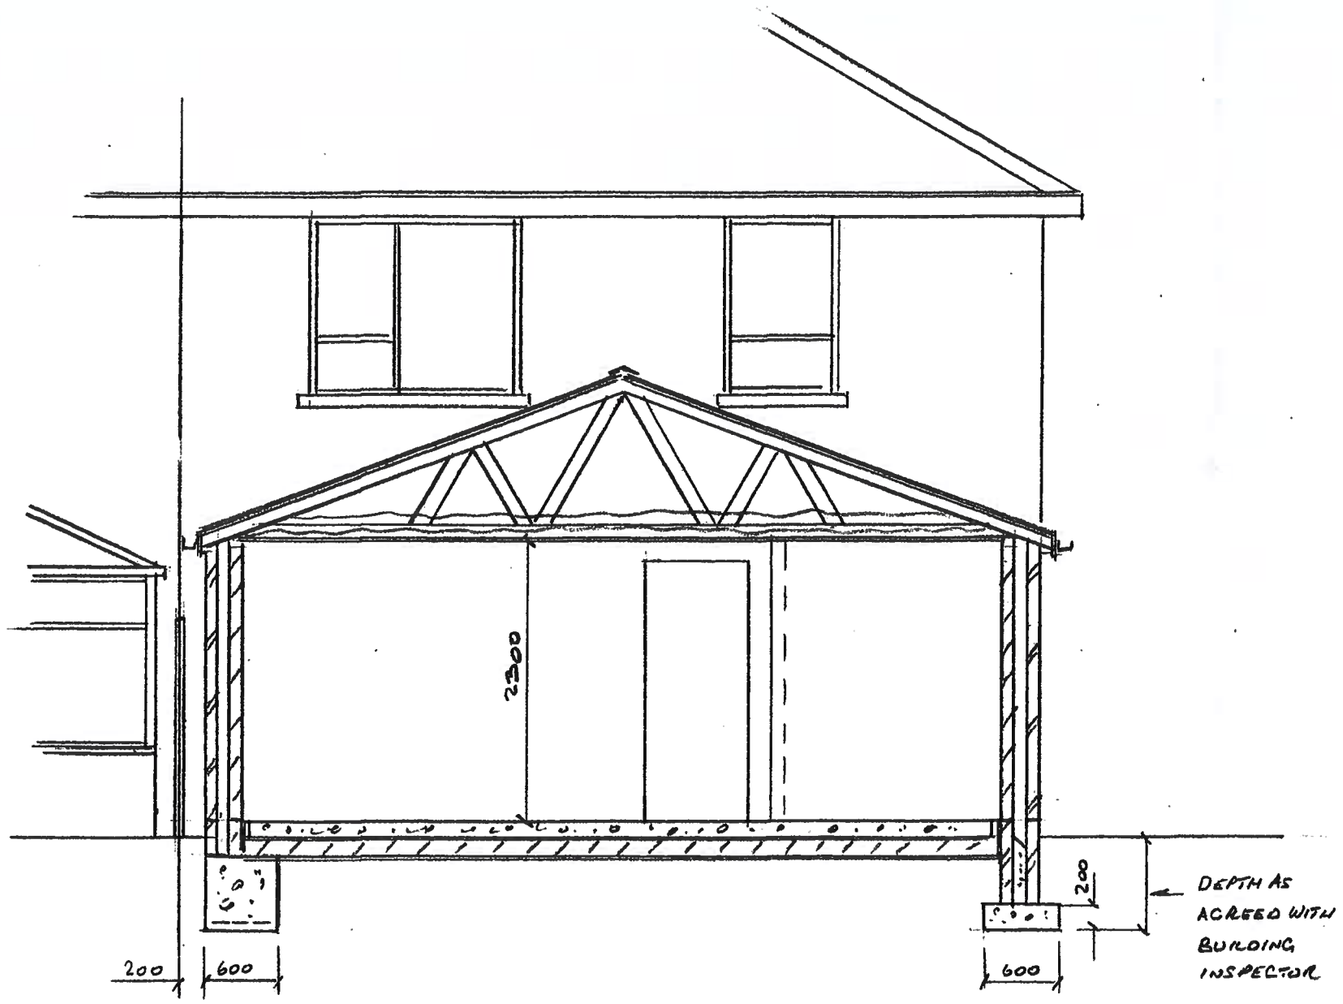

NOTE
BOUNDARY FOUNDATION
MUST BE TOTALLY WITHIN
BOUNDARY FENCE

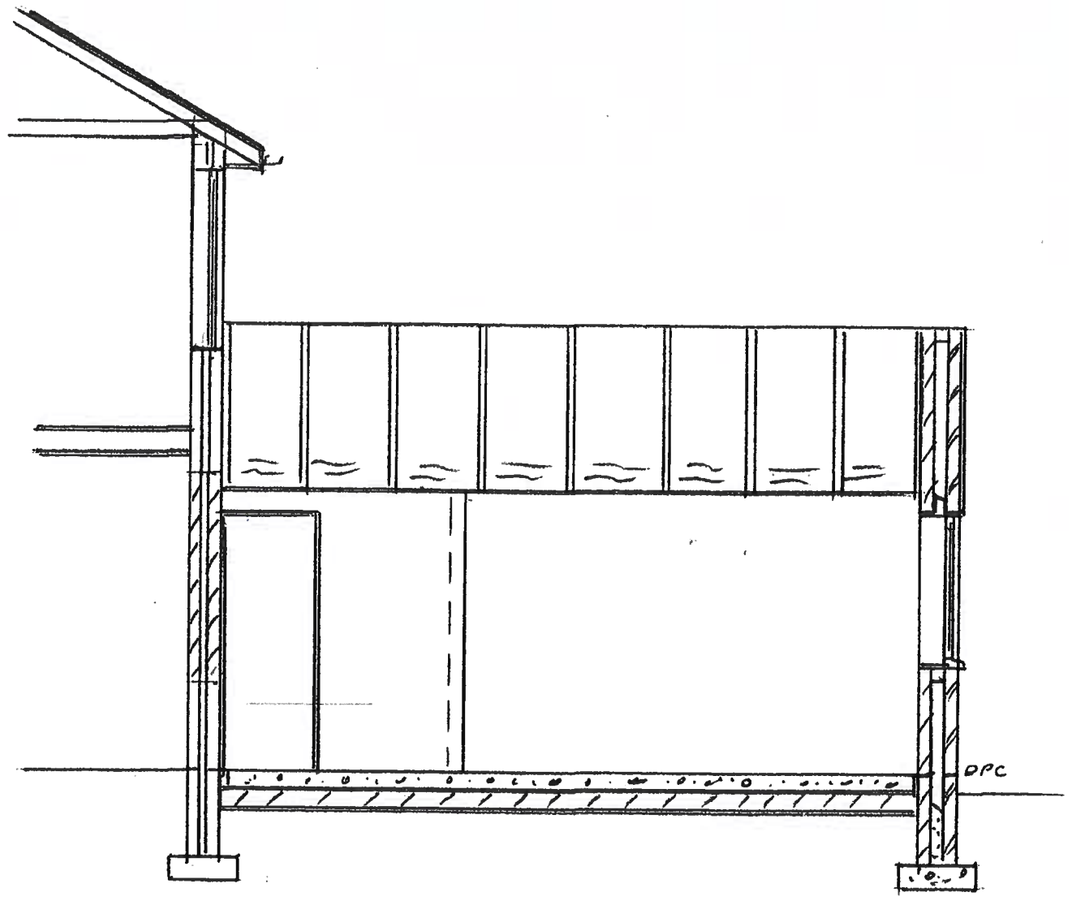

SECTIONS THRU

Thompson Designs
Tel 0161 705 1458 Mob 07884 318634

Sheet 3
Proposed Sections
6 Further Pits
Rochdale OL11 5DF
Scale 1 : 50 @ A3 Date November 2020