




KEY:

- Circulation - Staircores
- Circulation - Lifts
- Toilets - Pupil
- Toilets - Staff
- Circulation - Pupil/ Staff Movement
- Circulation - Dining Movement

NOTE - One way pupil movement to be implemented through the staircores. Staircore A up only, Staircore B down only - TBC with school.

Main Roof access via top of Staircore B.

2 | Level 01 - First Floor
1 : 200

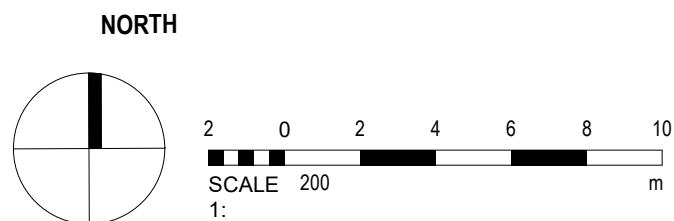

elliswilliams

Project Number: 2718
Project Name: FS0911 Rochdale SEND

Drawing Status: S3
Drawing Number: FS0911- EWA- ZZ- ZZ- D- A- 0420
Drawing Name: Circulation Strategy

Date: 06/07/23
Drawn By: JP
Rev: P2
Scale: 1 : 200
@A1

Wellfield Chester Road Preston Brook WA7 3BA
T: 01928 752200 E: info@ewa.co.uk W: ewa.co.uk