
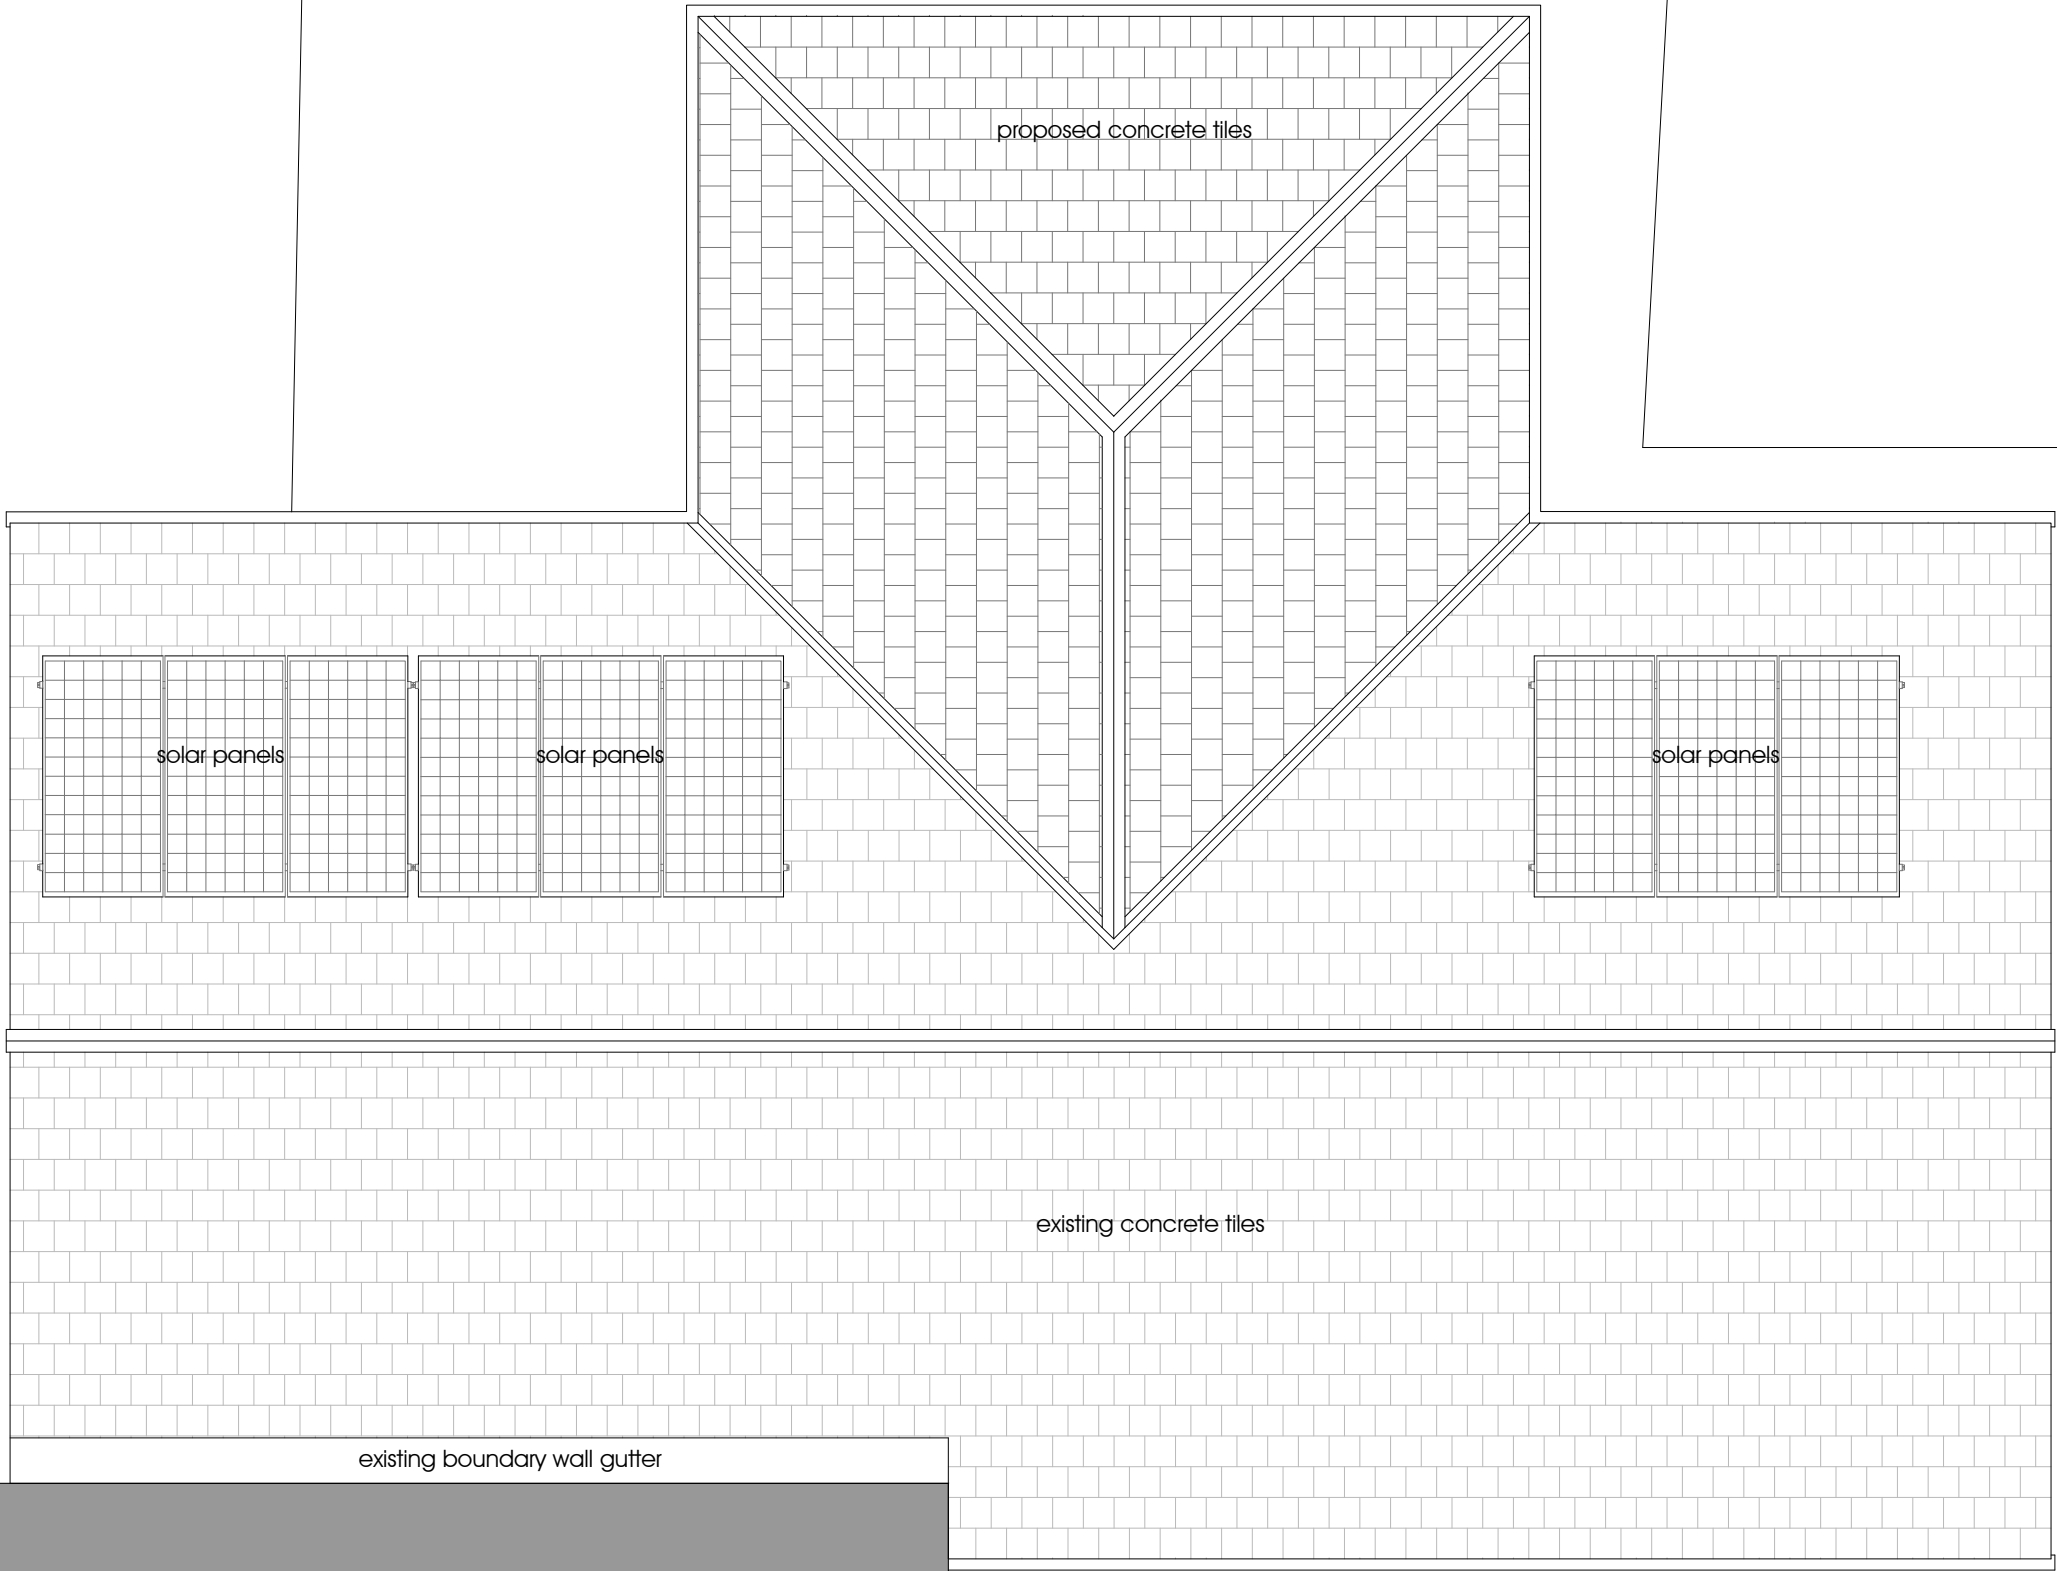


All dimensions shall be verified by the contractor on site prior to work commencing.
Do not scale from this drawing. Only work to written dimensions.
This drawing is the property of author and copyright is reserved by them. The drawing is not to be copied or disclosed by or to any unauthorised persons without prior written consent.

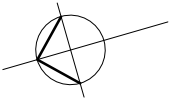

164/164a