


SECTION 06.1 - Education space enclosed volume

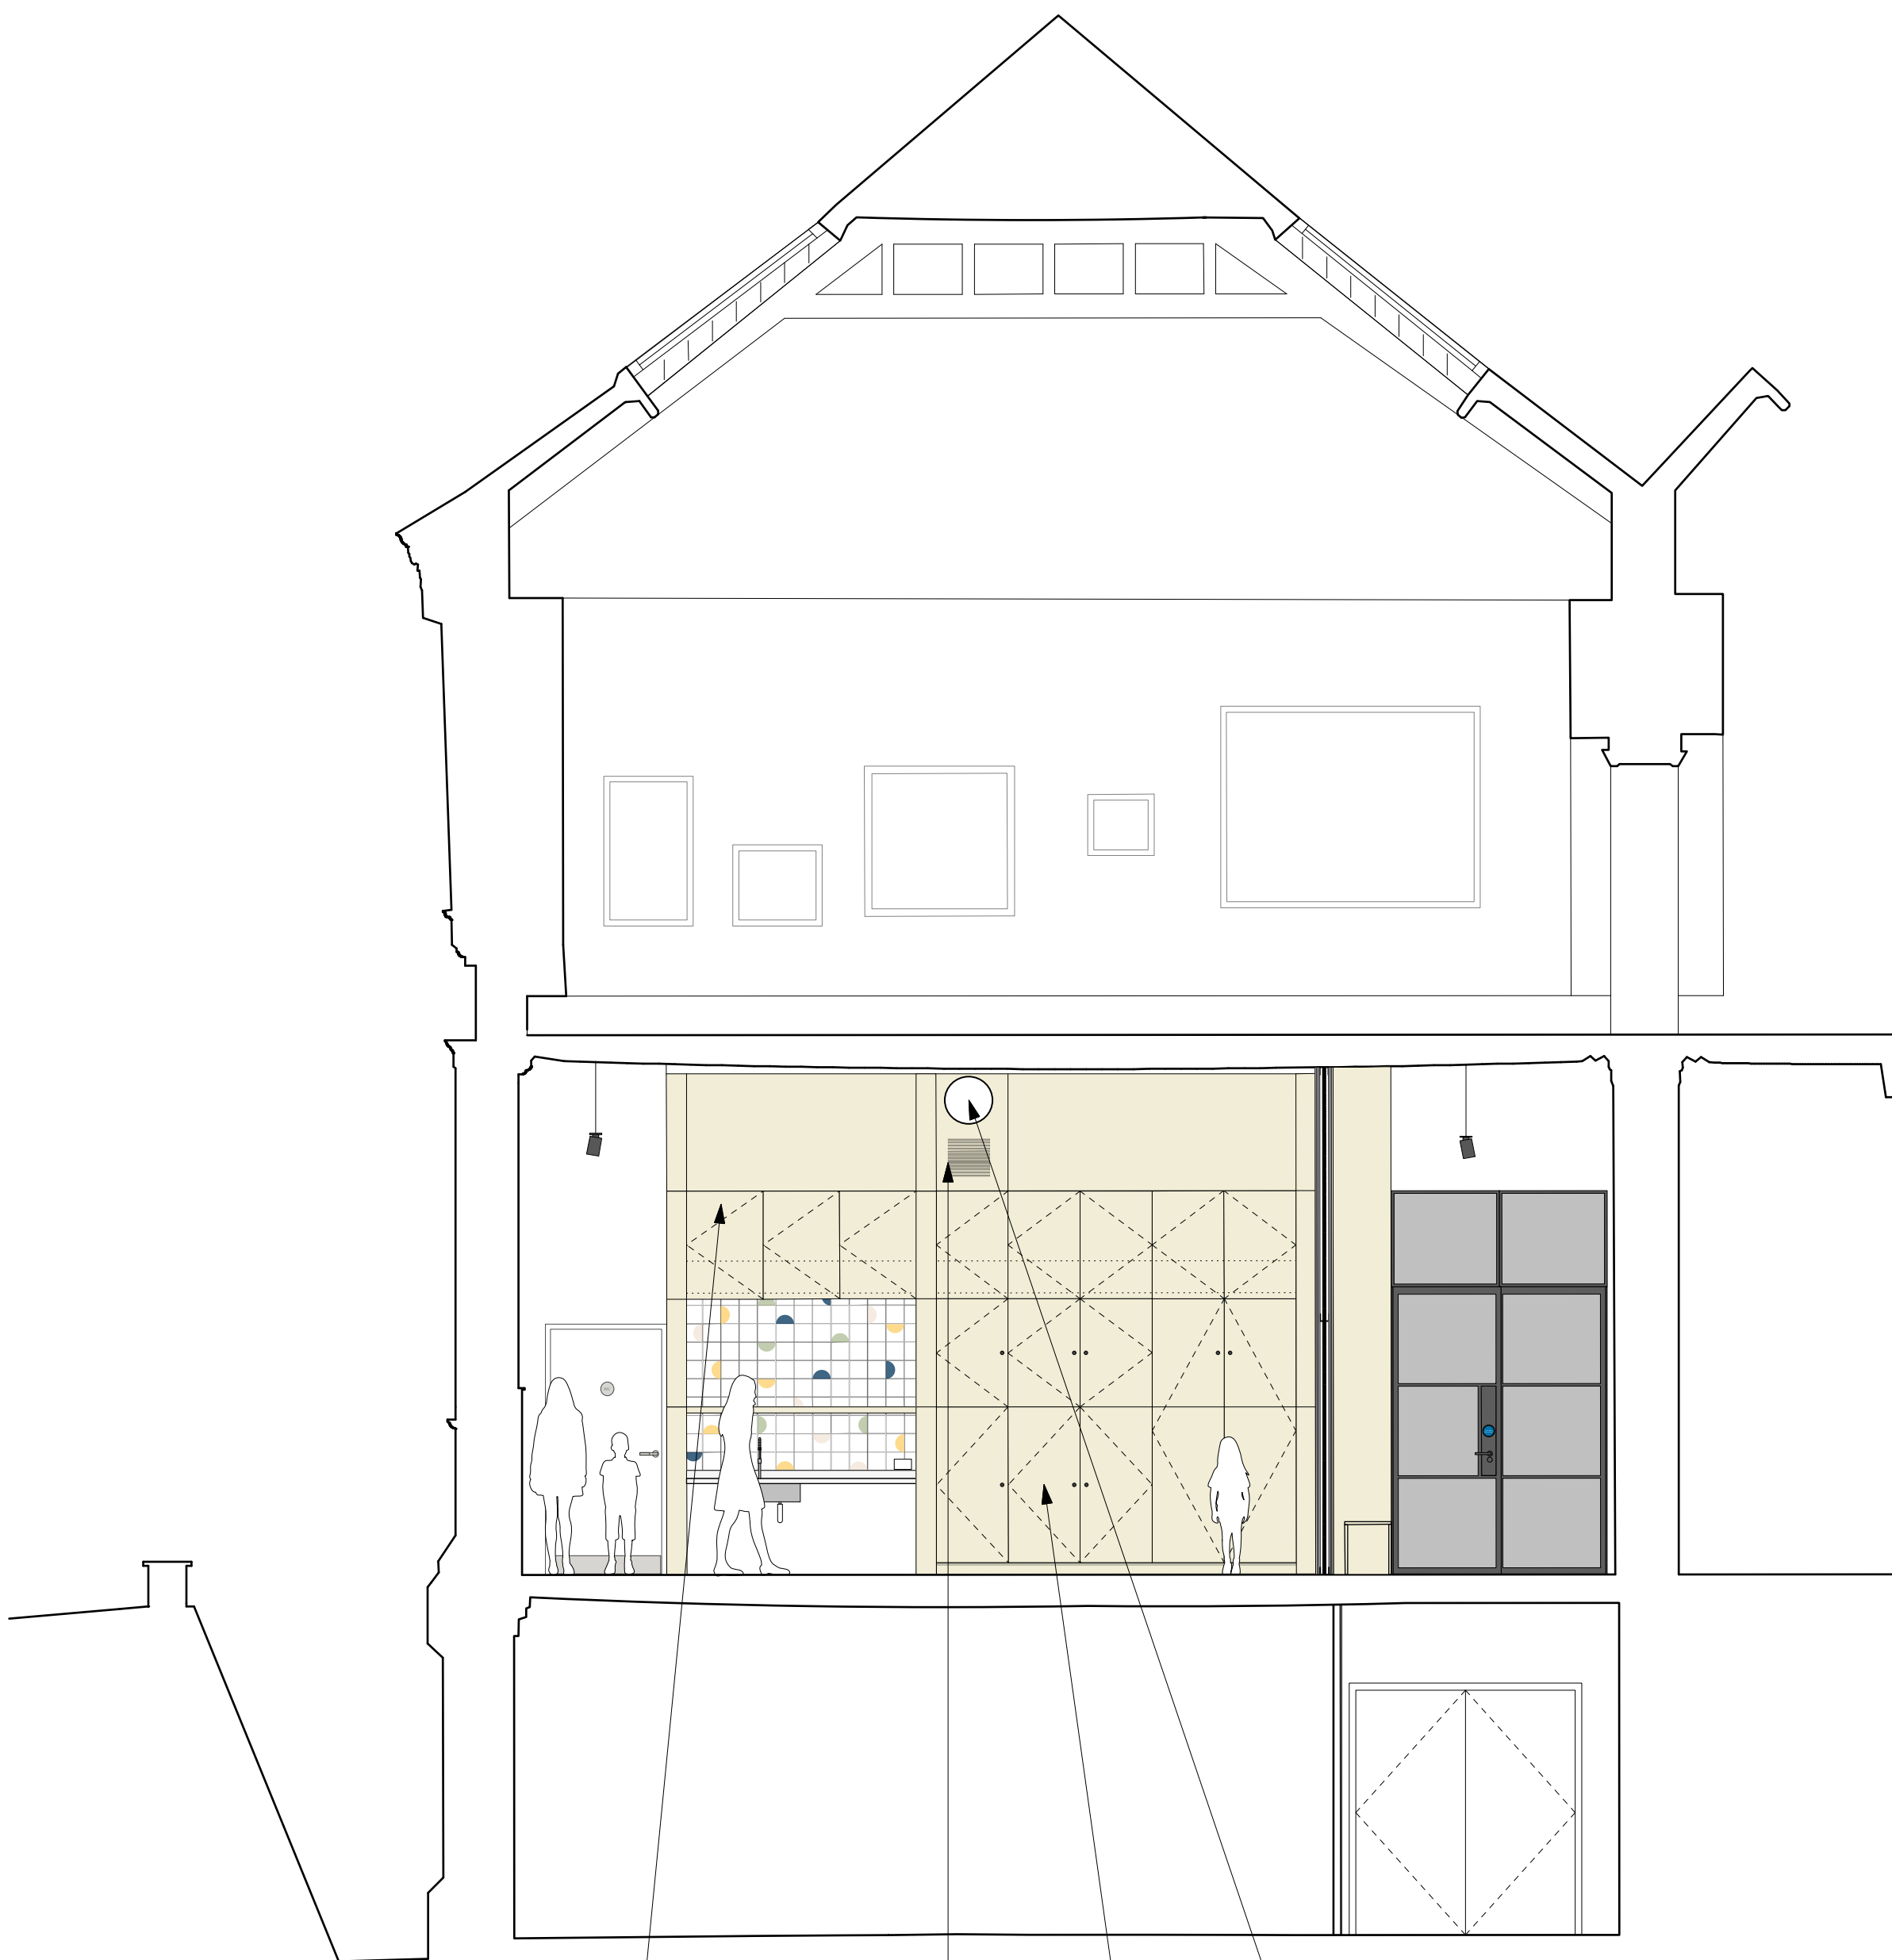

SECTION 06.2 - Education space volume elevation



TOUCHSTONES 547

ARCHITECTURAL EMPORIUM Ltd
EMAIL: mail@architectural-emporium.co.uk
WEB: www.architectural-emporium.co.uk
ADDRESS: 13 Hope St, Liverpool, L1 9BQ
PHONE: +44 (0)151 365 0000

Key Plan:

New picture store in basement

Deck above central 'pod' used to house/ hide majority of machanical equipment required for this area. (Please refer to MEP drawing)

Glazed screen/ door to education room beyond

Creation of 'pod' to house all services/ facilities required for education spaces

New intake vent hidden within the timber structure

New storage wall for education facility

High level distribution above

Rev A :06.10.23
Revised Planning Issue

FOR: PLANNING

CHECKED BY: LC	DRAWN BY: SE
SCALE: 1:50	
PAPER SIZE: A1	
JOB: TOUCHSTONES 547	

2.360_RevA

FIRST ISSUE: 31.05.23

CLASSROOM SECTIONS 06.1 & 06.2