
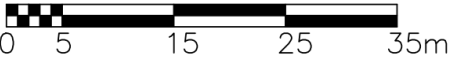


Work in Progress

..... EXISTING RIDGELINES

 PROPOSED LOCATIONS OF SOLAR PV MODULES
(ALL PANEL EDGES MIN. 1m FROM EXTERNAL ROOF EDGES)

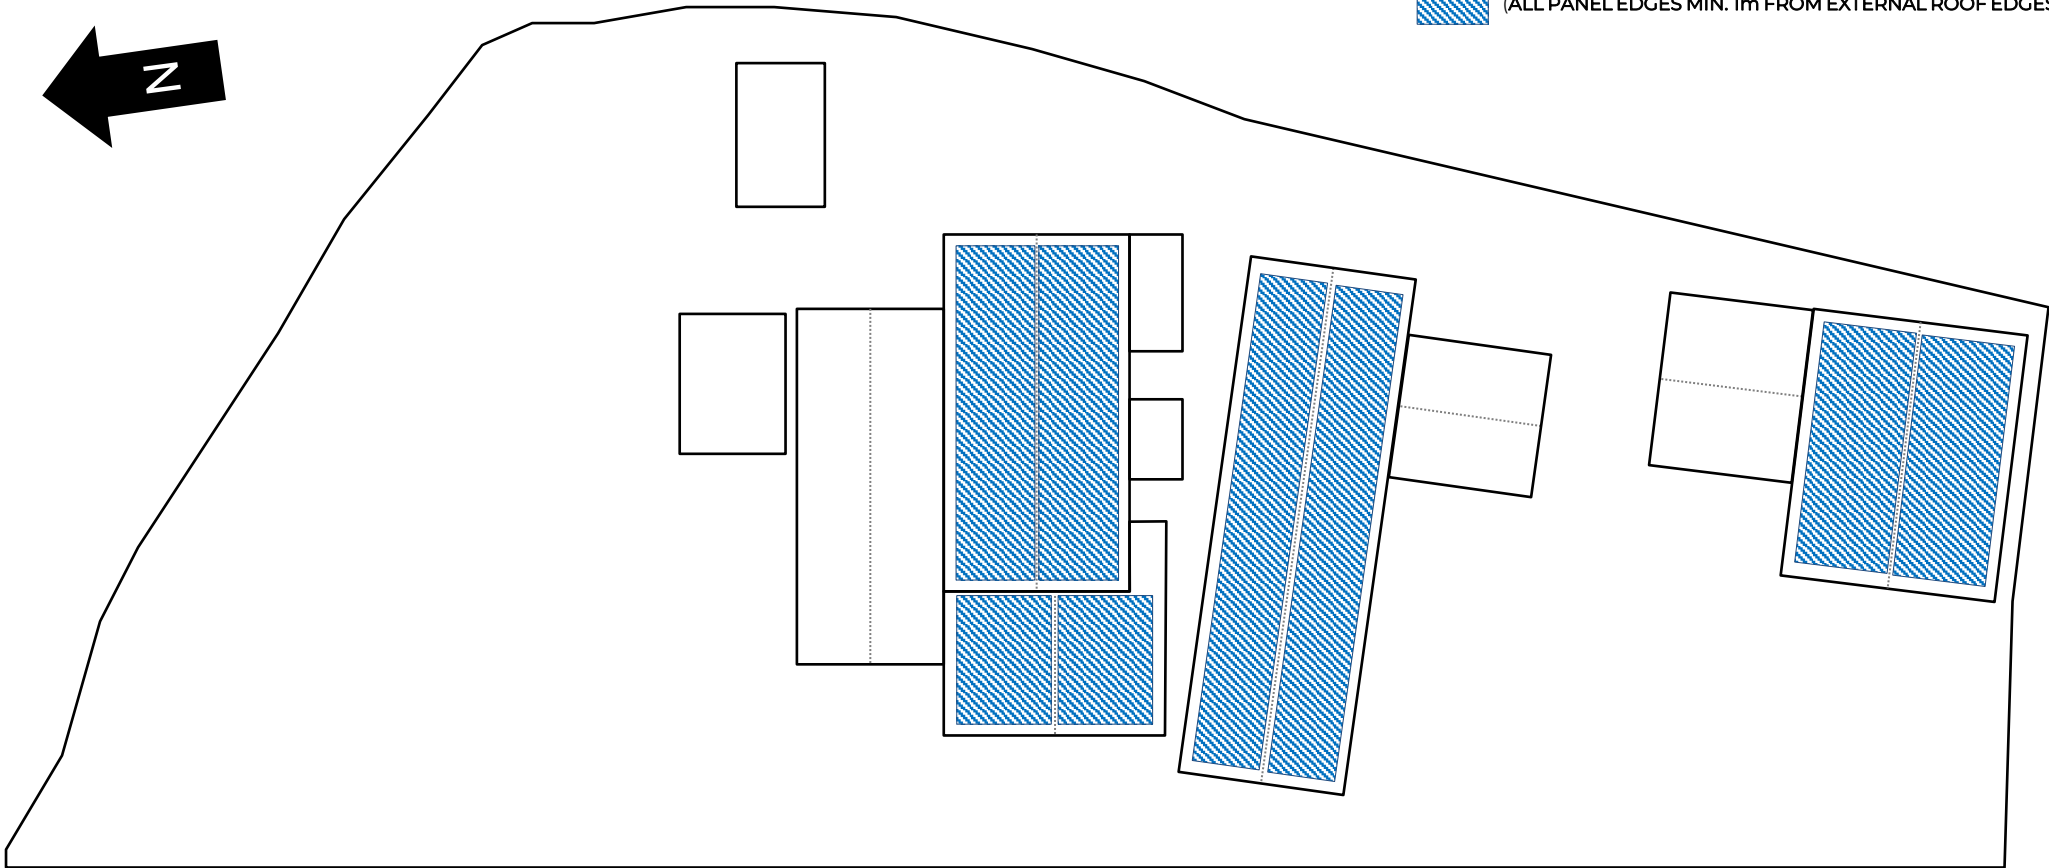


01	SOLAR PV LOCATION	GW	18/02/25
00	INITIAL RELEASE	JM	05/02/25
REV	CHANGE	SIG	DATE



CRP
Todmorden Road
Littleborough
OL15 9EG
www.crp.co.uk

Tel +44(0)1706 364000 Fax +44(0)1706 37957

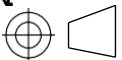PROJECTION: 

DRG. PRACTICE TO BS8888
DIMENSIONS IN mm U.O.S
UNSPECIFIED TOL. ± 0.5

DRAWN	GW	18/02/25
APP'D		
SCALE	1:500	A3

TITLE CRP SOLAR PV LOCATION

PART NO:
N/A

DRG.NO:
VCH00002

REV.
01