


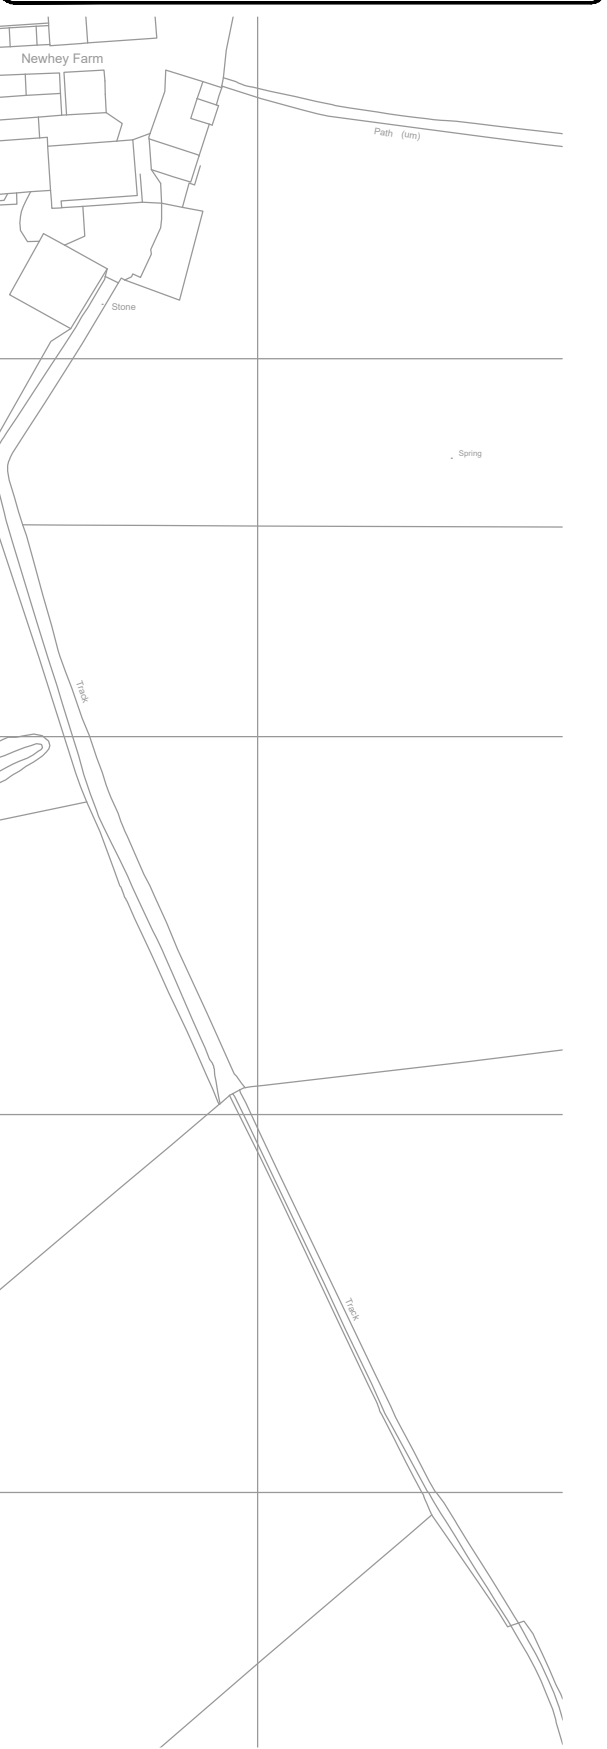

Survey Information



Revision	Date	Amendment	Initials

Development		All In One	
Location		Middleton	
Marketing Name		...	
Drawing Title		Location Plan	
Drawing Number		4348-LP-001	
Revision	-	Scale @ A3	1:2000
Drawn By	TW	Date Started	11/10/22
Checked by		Date	

Redrow Homes Lancashire

Redrow House, 14 Eaton Avenue, Buckshaw Village, Chorley, PR7 7NA
Tel: 01772 643700 Fax: 01772 643701 Web: www.redrow.co.uk

Legal Disclaimer TBC

This layout has been designed after due consideration of our Context & Constraints Plan