


Proposed new extension at rear

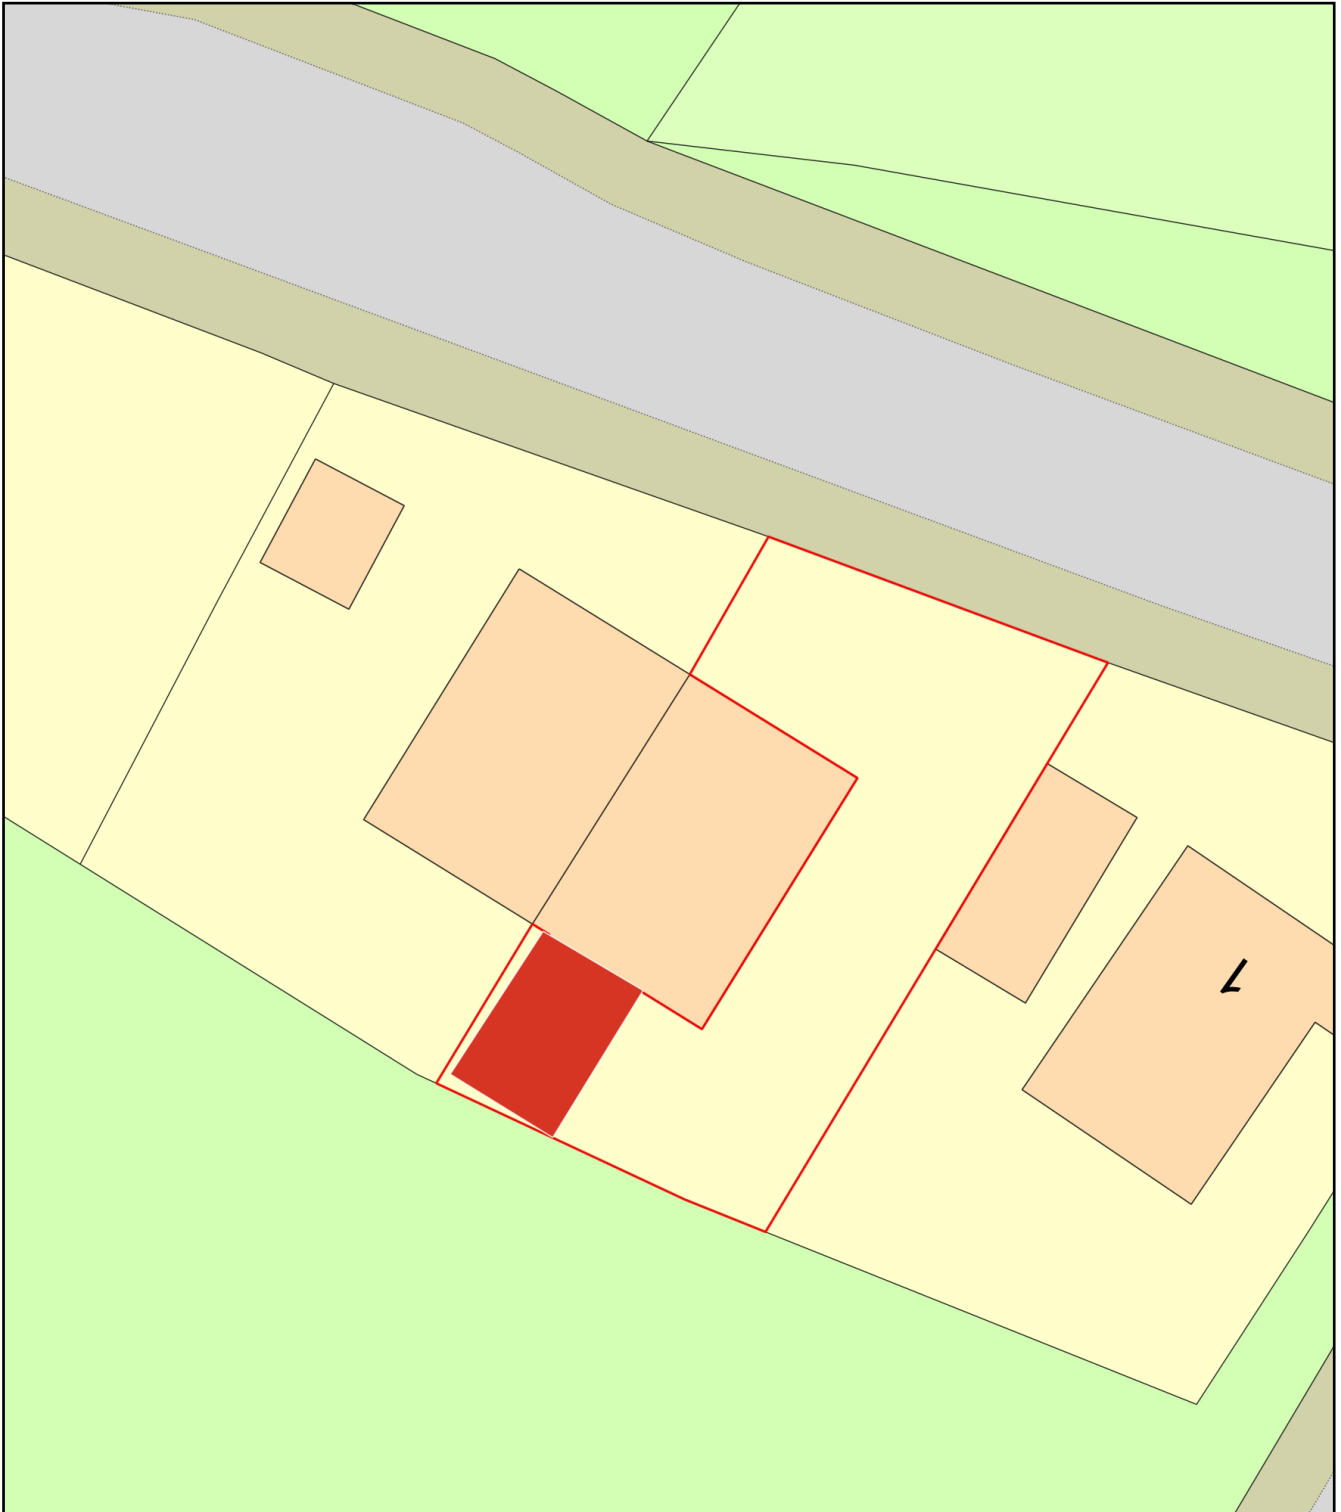

0 10
Metres



Plan Produced for: Sajid Mohammed

Date Produced: 08 May 2024

Plan Reference Number: TQRQM24129221117089

Scale: 1:200 @ A4