


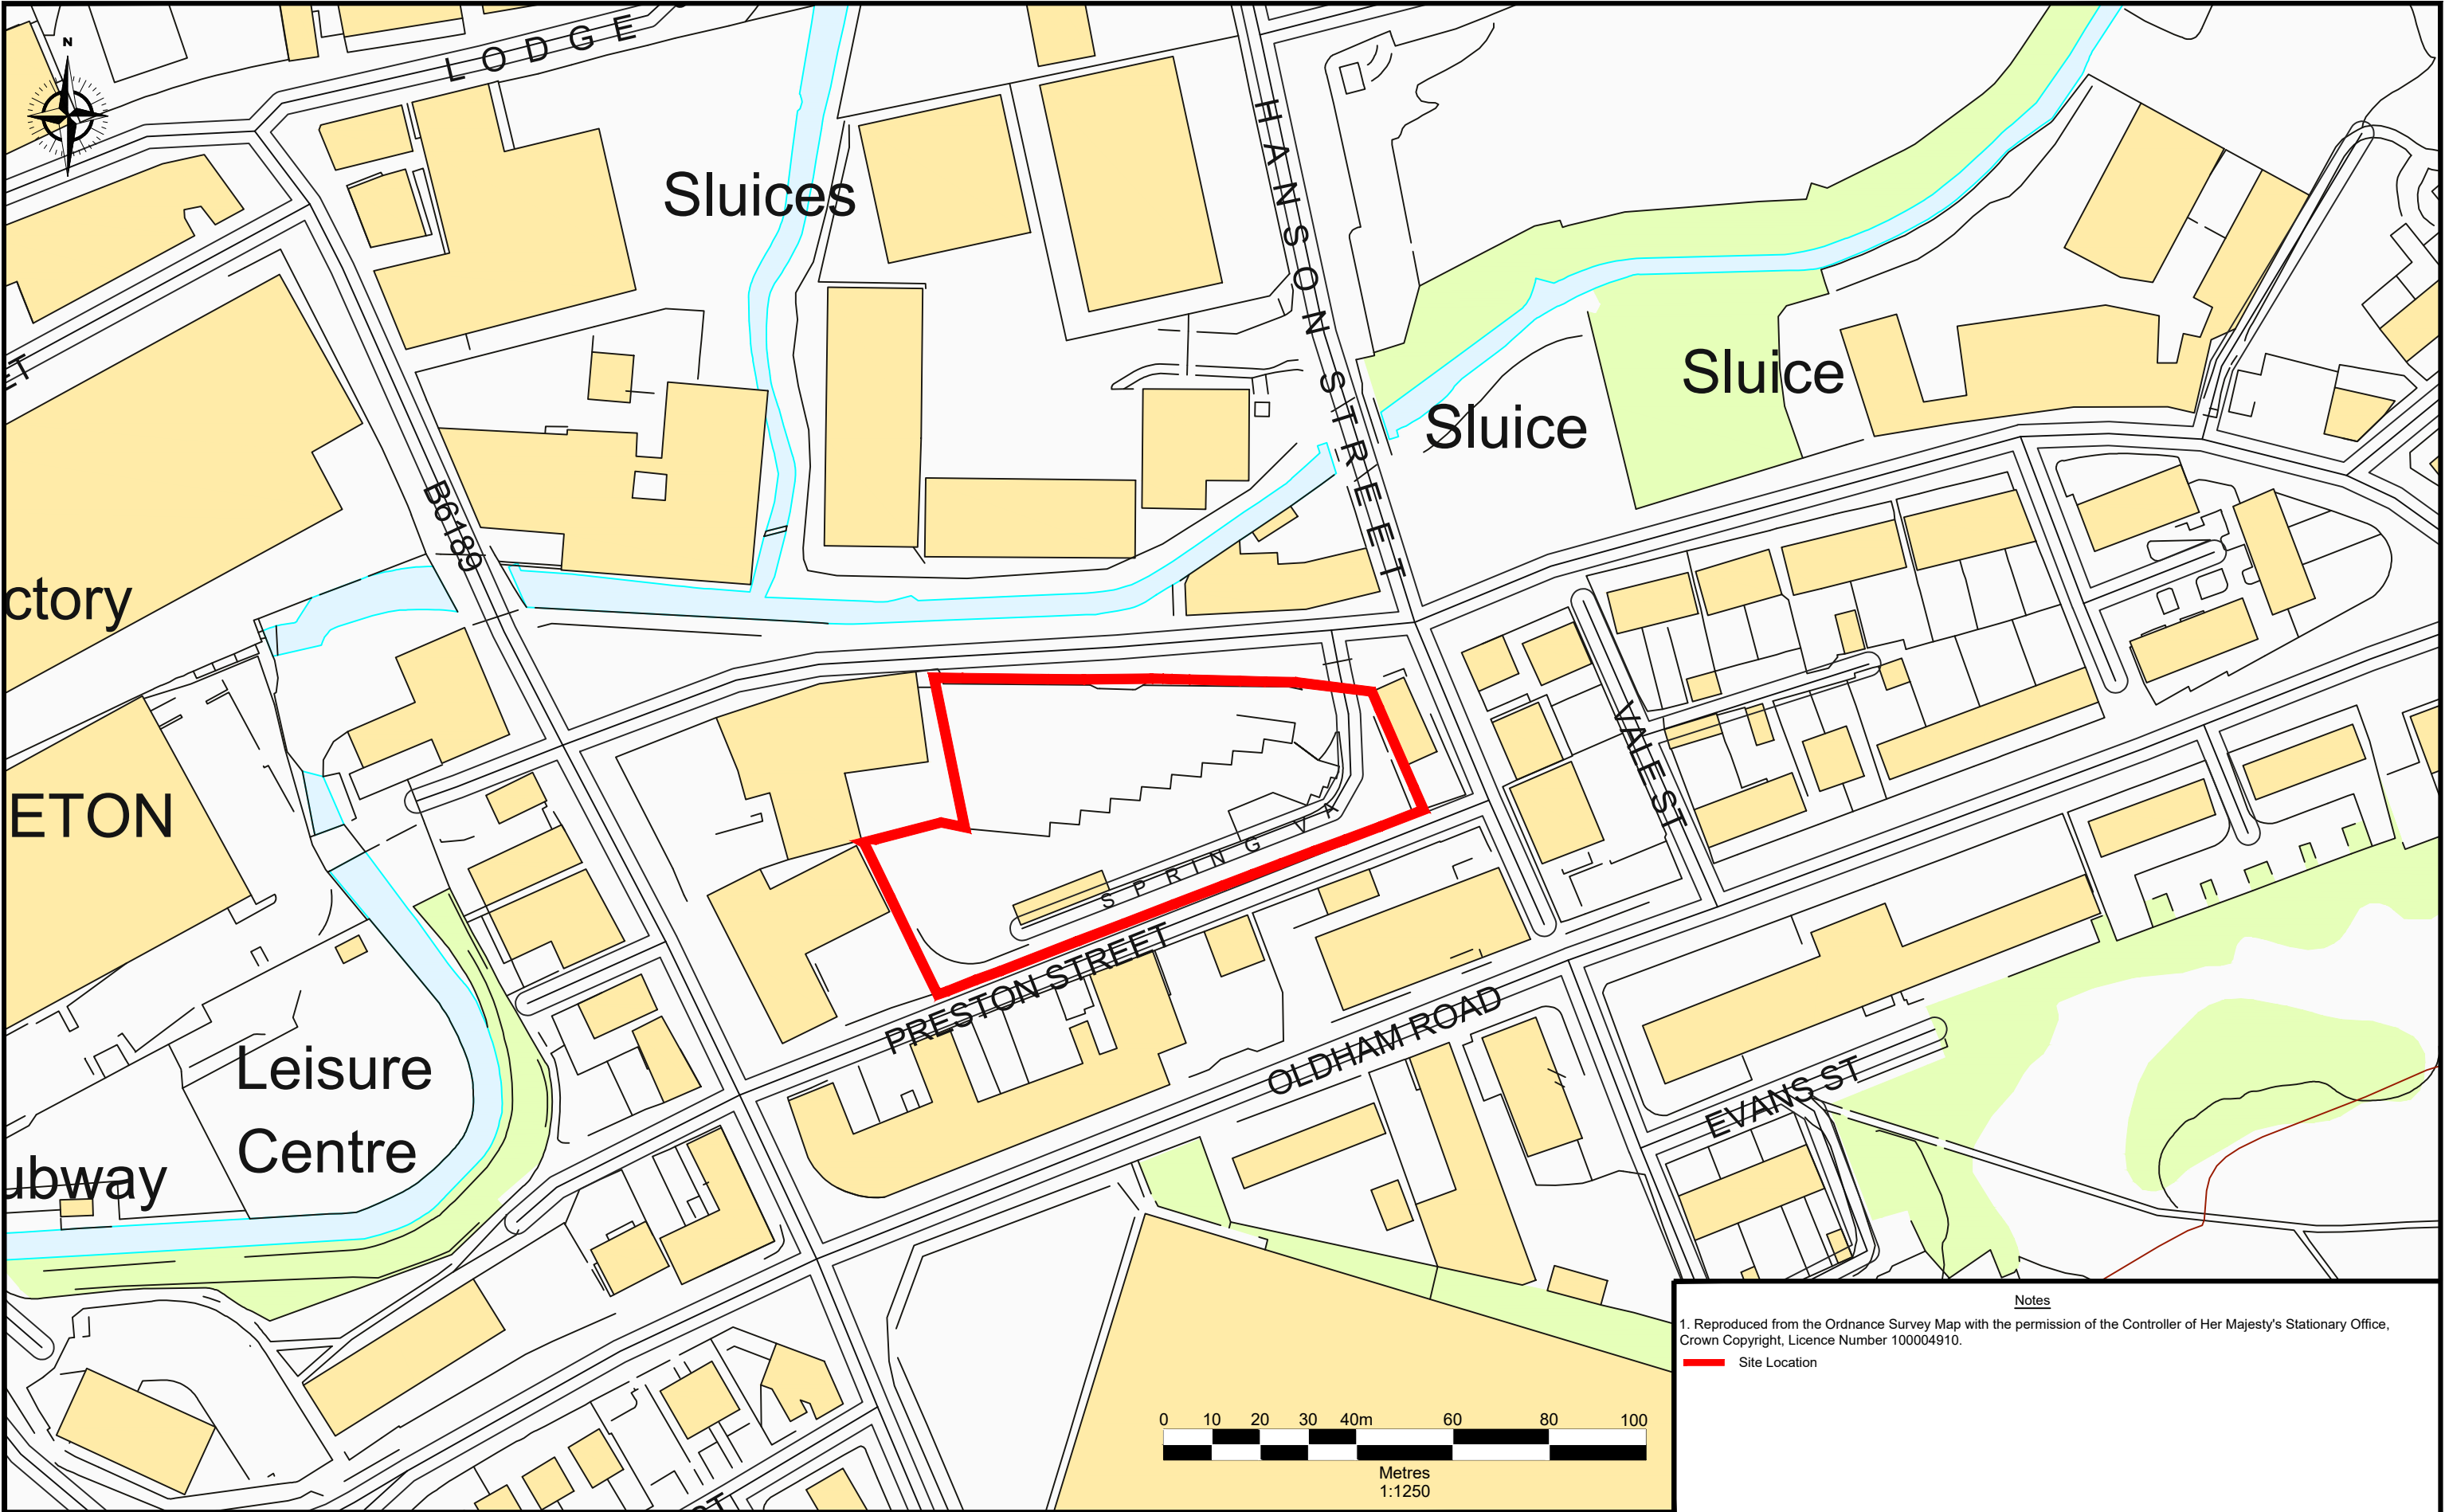

Notes
1. Reproduced from the Ordnance Survey Map with the permission of the Controller of Her Majesty's Stationary Office, Crown Copyright, Licence Number 100004910.
— Site Location

 Darwen Resource Recovery Park, Lower Eccleshill Road, Darwen, BB3 0RP Tel: (01254) 819700, Fax: (01254) 819749, Email: richard.bisset@lita.co.uk	Site	Scale	Rev		
	Springvale HWRC	1:1250 @ A3	subject	date	
	Title	Date	Drawn by		
Site Location Plan		January 2024	JA		
		Drawing Ref	Checked by		
		Spv-LOC-0124-01	JW		