



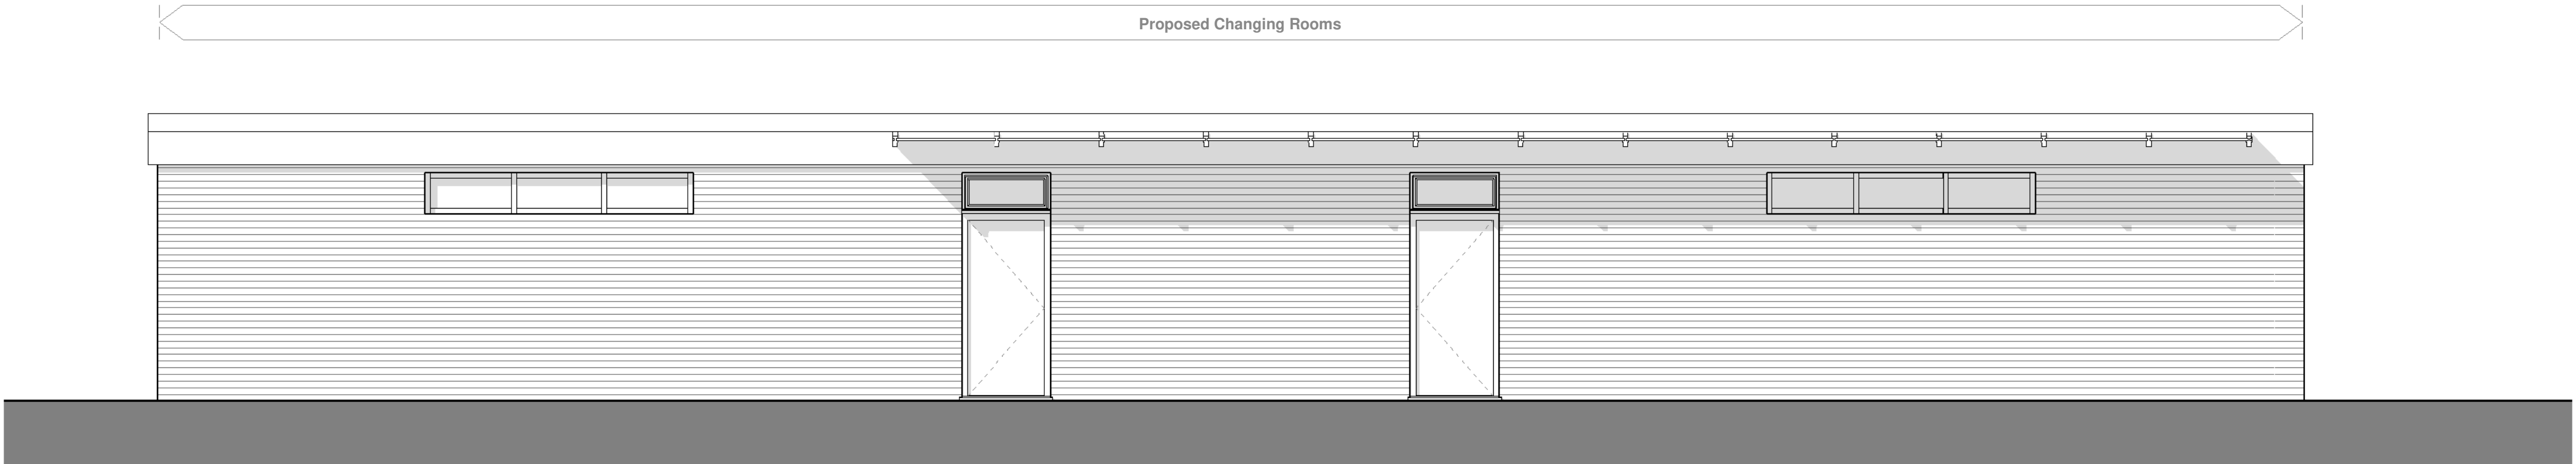


East Elevation_Streetscene
1 : 50

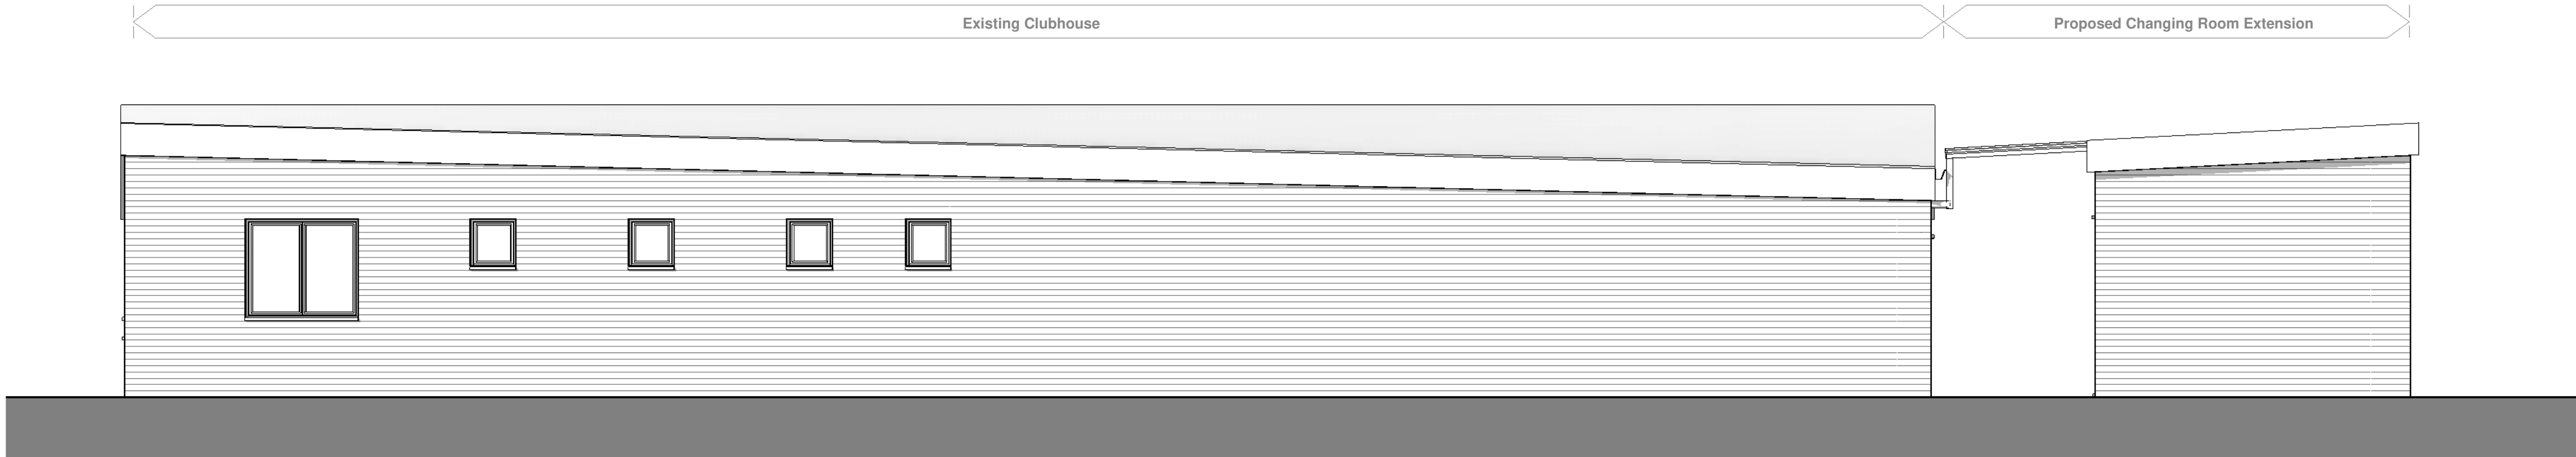

North Elevation_Streetscene
1 : 50



West Elevation_Streetscene
1 : 50

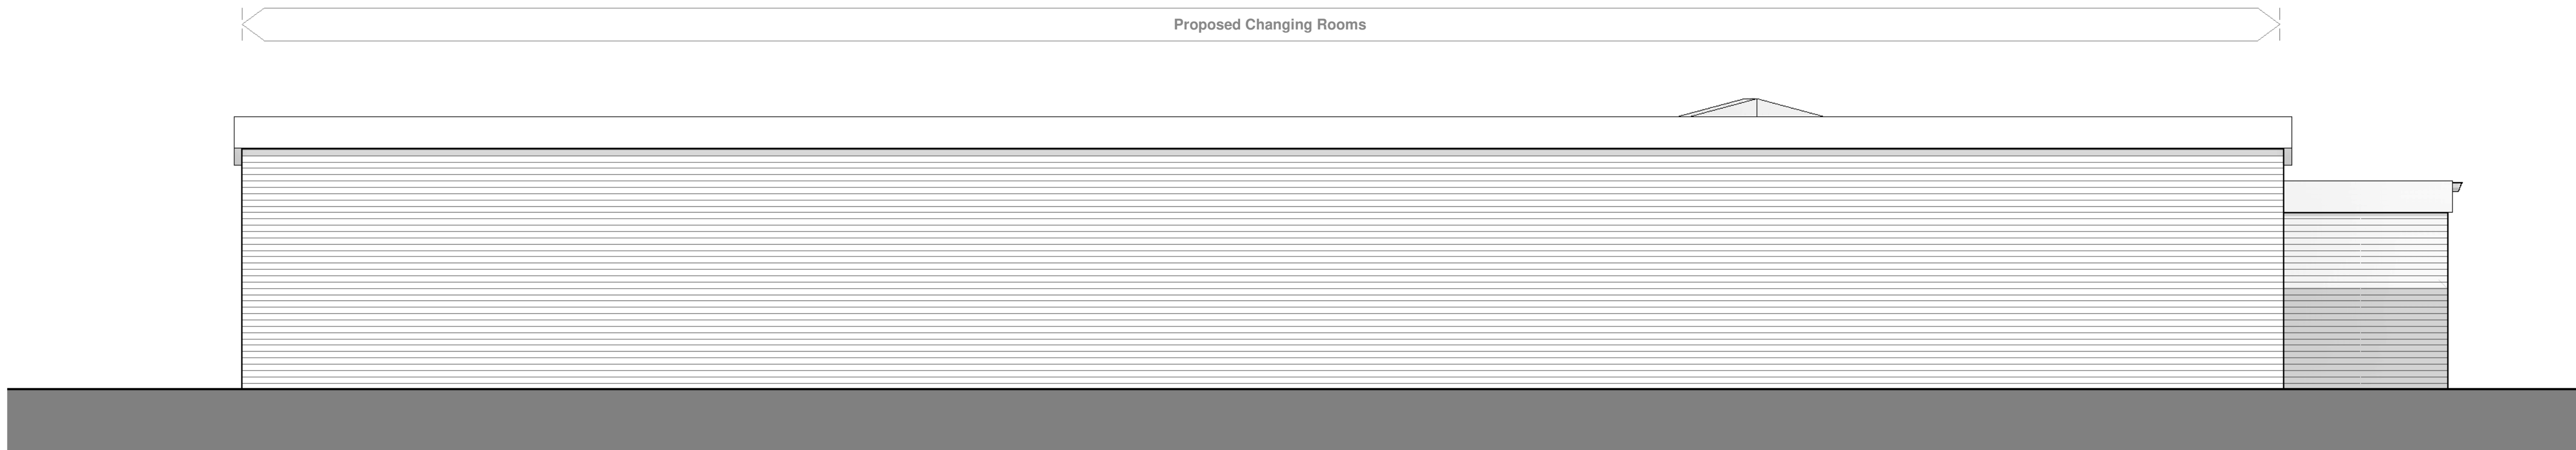

South Elevation_Streetscene
1 : 50