



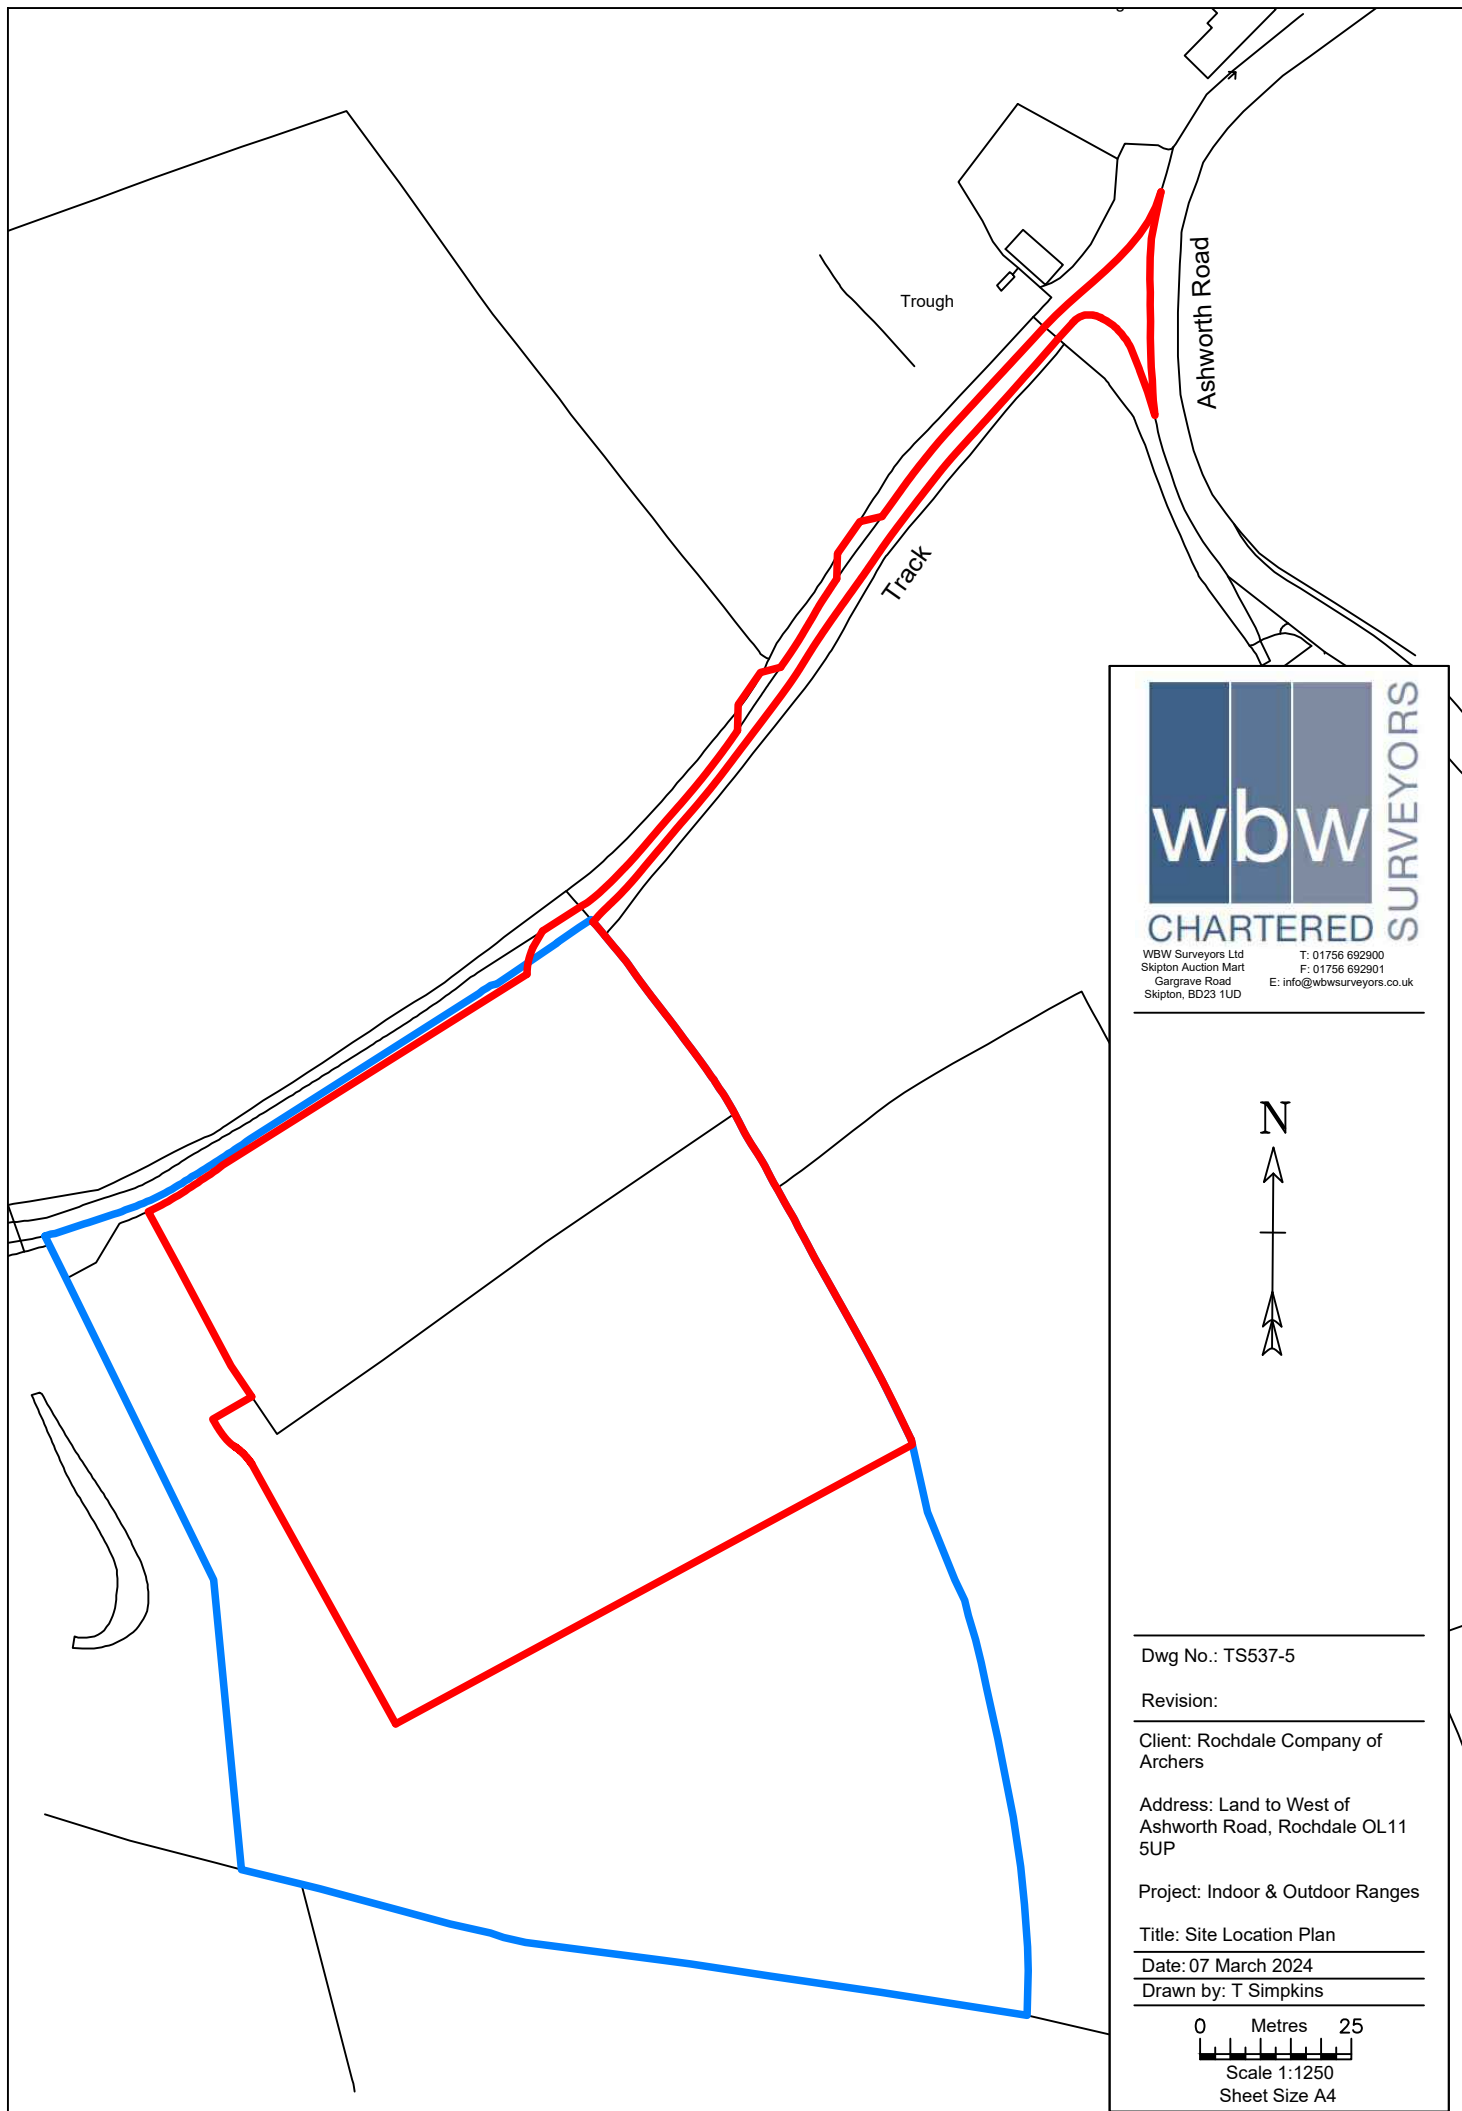

WBW Surveyors Ltd  
Skipton Auction Mart  
Gargrave Road  
Skipton, BD23 1UD  
T: 01756 692900  
F: 01756 692901  
E: info@wbwsurveyors.co.uk

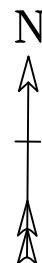

Dwg No.: TS537-5

Revision:

Client: Rochdale Company of Archers

Address: Land to West of  
Ashworth Road, Rochdale OL11  
5UP

Project: Indoor & Outdoor Ranges

Title: Site Location Plan

Date: 07 March 2024

Drawn by: T Simpkins

0 Metres 25  
Scale 1:1250  
Sheet Size A4