


PROPOSED FRONT ELEVATION



PROPOSED REAR ELEVATION

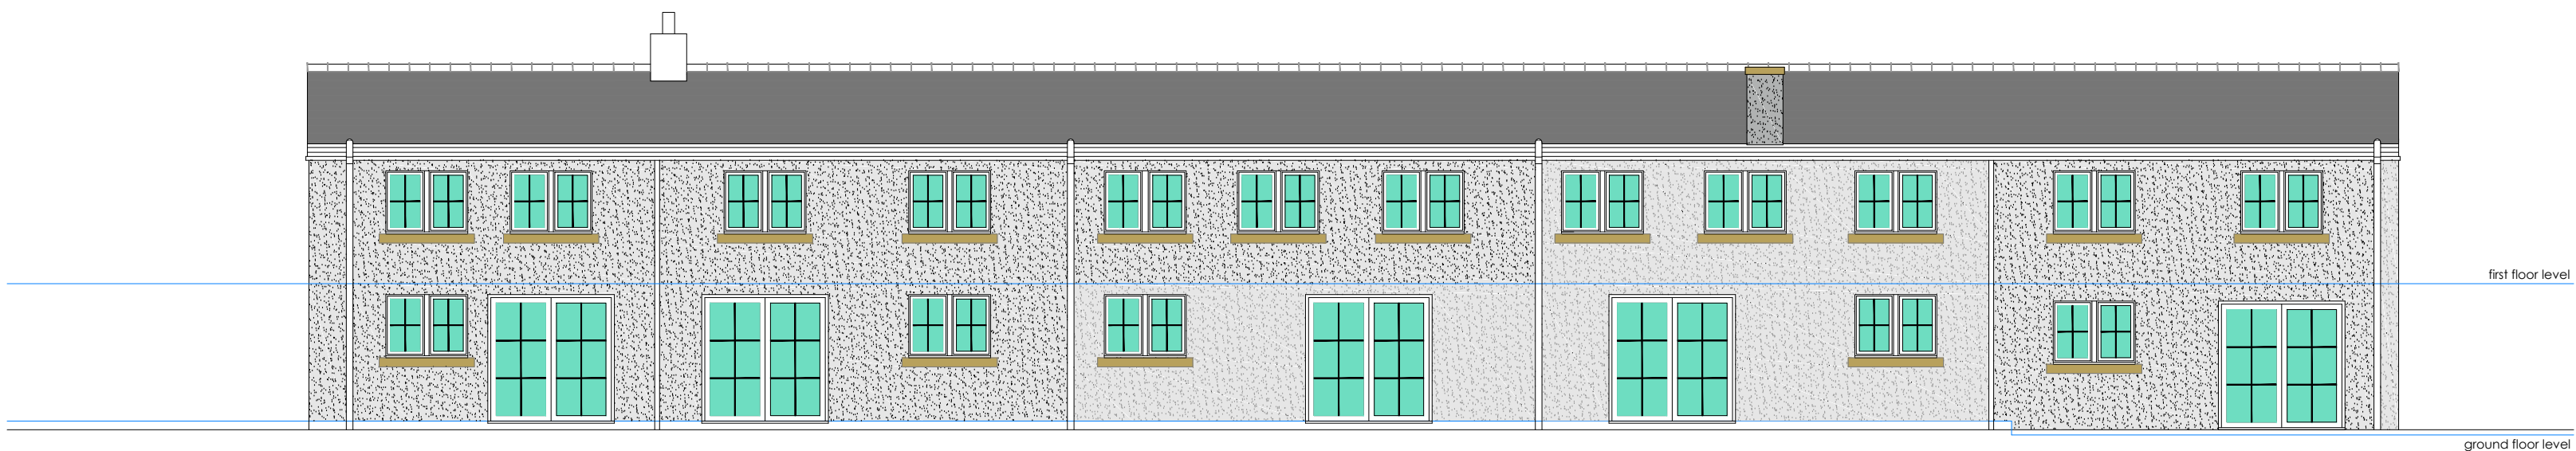

PROPOSED RIGHT ELEVATION



PROPOSED LEFT ELEVATION