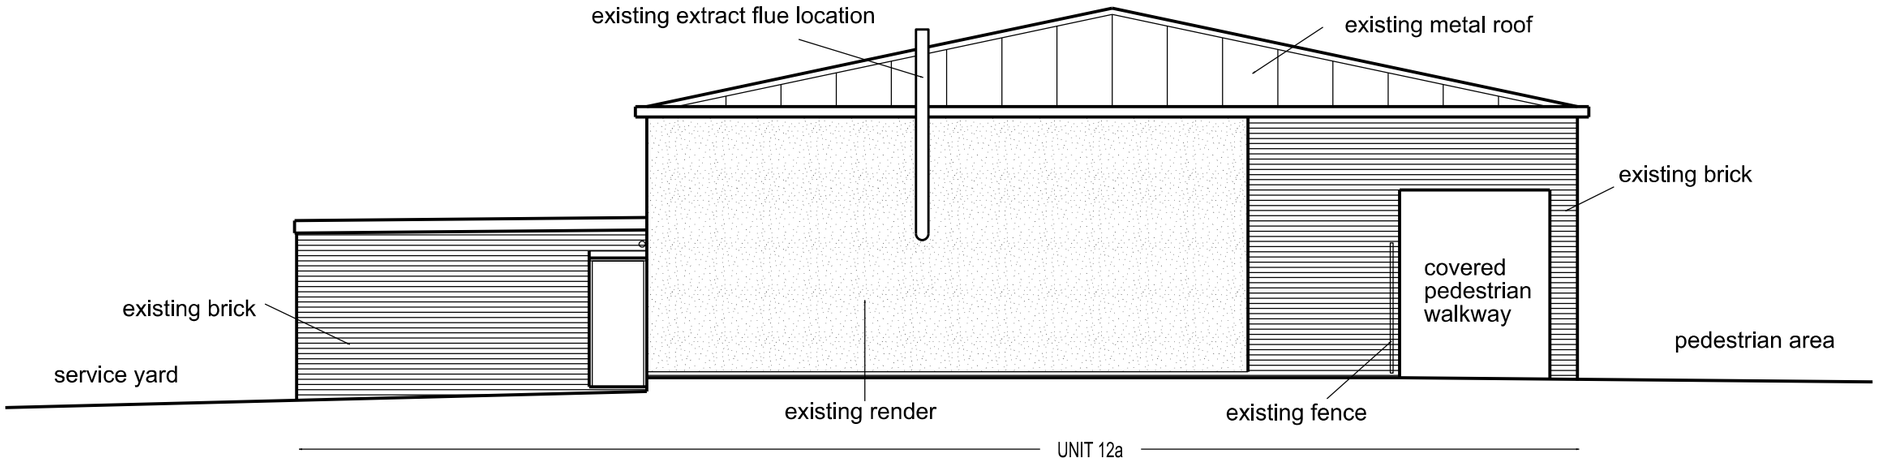

SOUTH WEST ELEVATION (END)

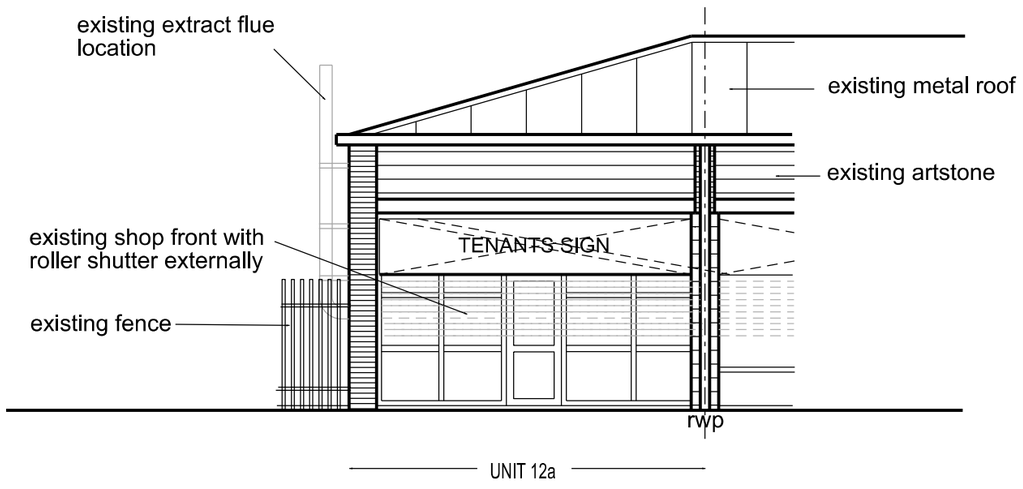

SOUTH EAST ELEVATION (FRONT)

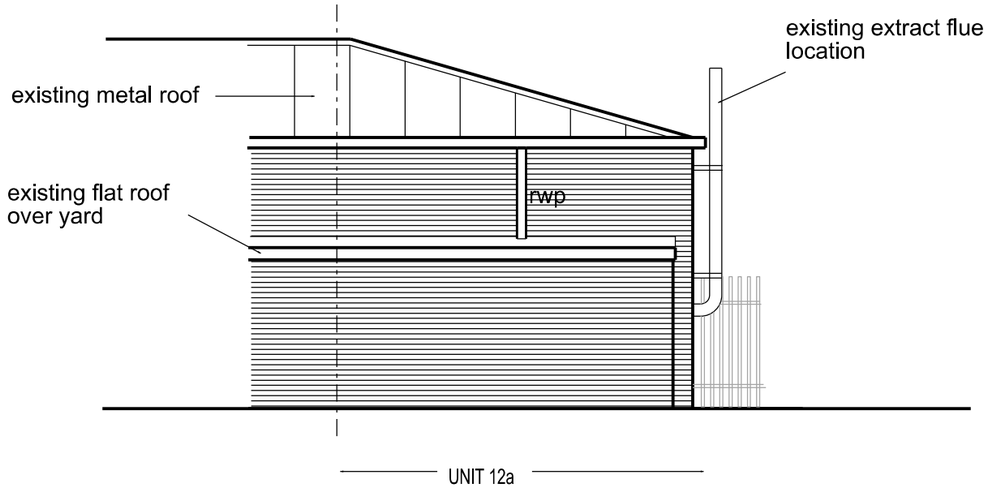

NORTH WEST ELEVATION (REAR)

Building Plans (Bury)

Client : Mr & Mrs Moncrieffe
Project :- 12a Lakeland Court, Middleton

Drawing Number : 12a LAKE - P03
Date : 22-08-2020

Drawing Title : Elevations
Planning submission

0 1 2 3 4 5 6 7
SCALE @ 1:100

buildingplansbury@gmail.com
Tel: 07738 591374

Copyright of Building Plans (Bury)