


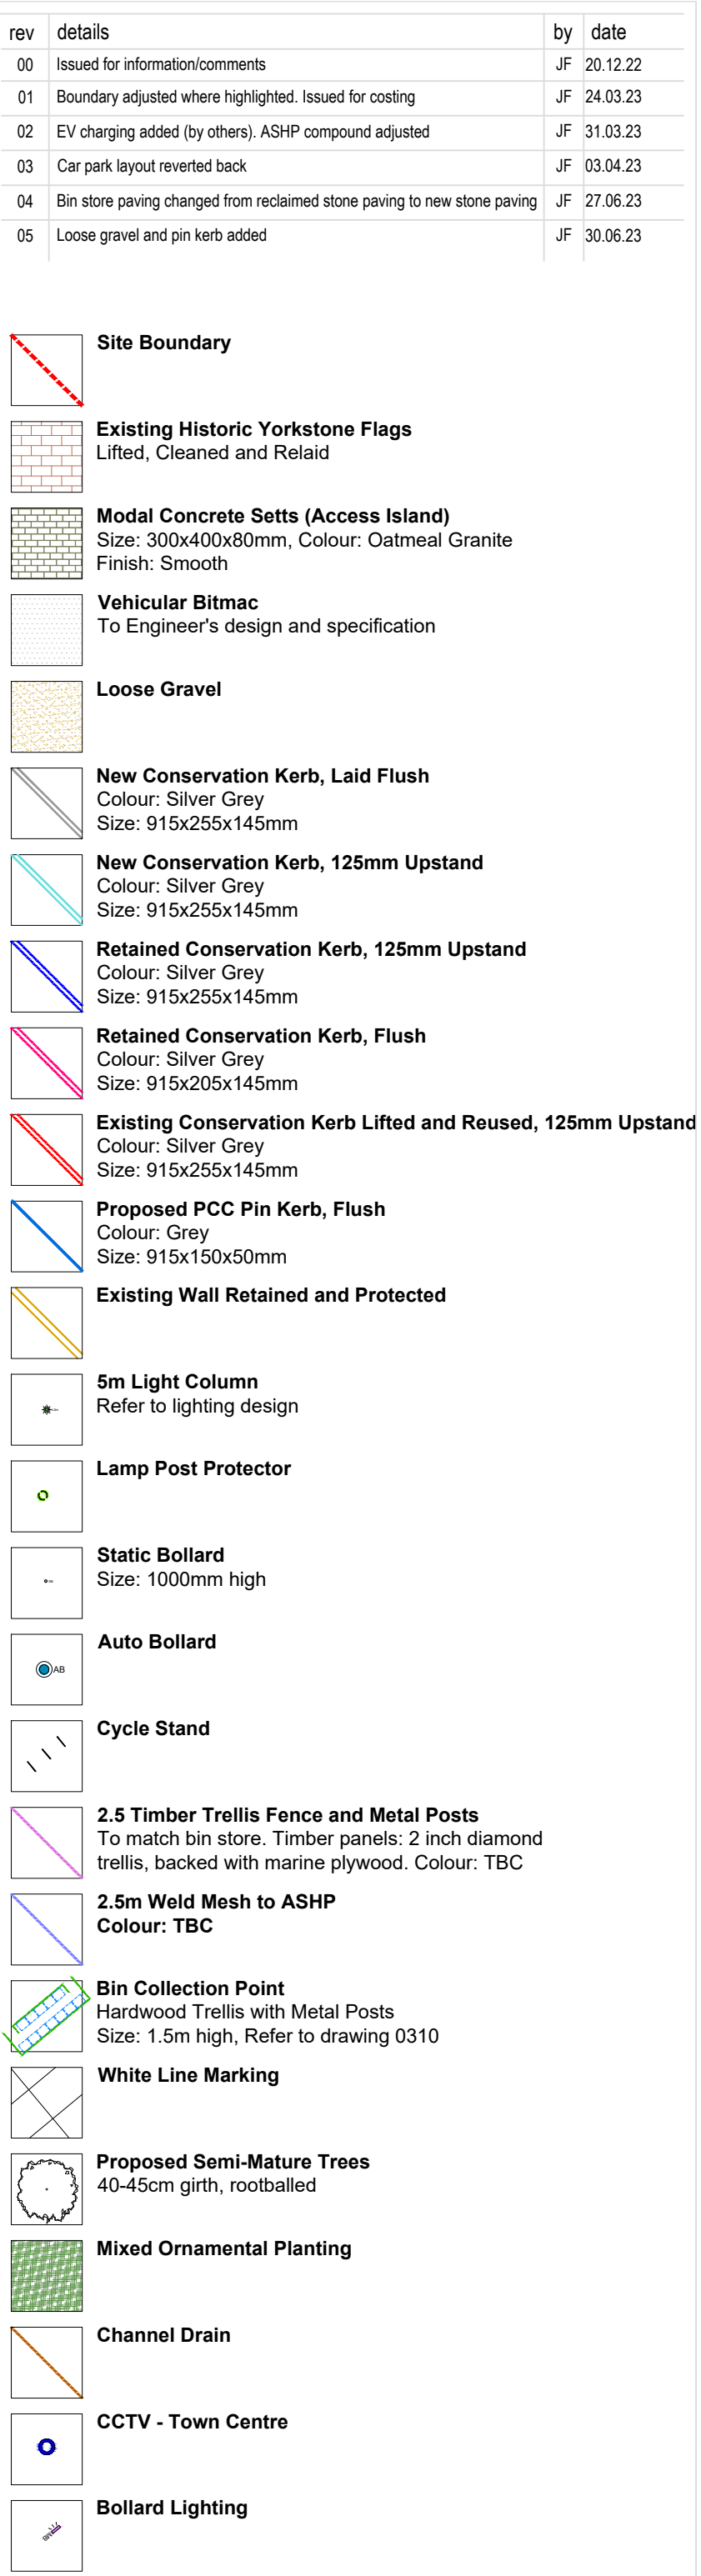

Drawing title
Phase 3
General Arrangement

Drawing status	Scale	Drwn
COSTING	1:200@A1	JF
	Date	Chk'd
	20/12/2022	WC
Drawing number		Rev
P11511-00-001-GIL-0126		05

Client

 **ROCHDALE**
BOROUGH COUNCIL

Rochdale Borough Council

Number One Riverside
Smith Street
Rochdale
OL16 1XU

GILLESPIES

Westgate House, 44 Hale Road, WA14 2EX
P: 0161 928 7715 E: design.manchester@gillespies.co.uk

Notes

1. Do not scale from drawing, use figured dimensions only.
2. All dimensions to be checked onsite.
3. This drawing to be read in conjunction with all other Gillespie drawings and specifications.