

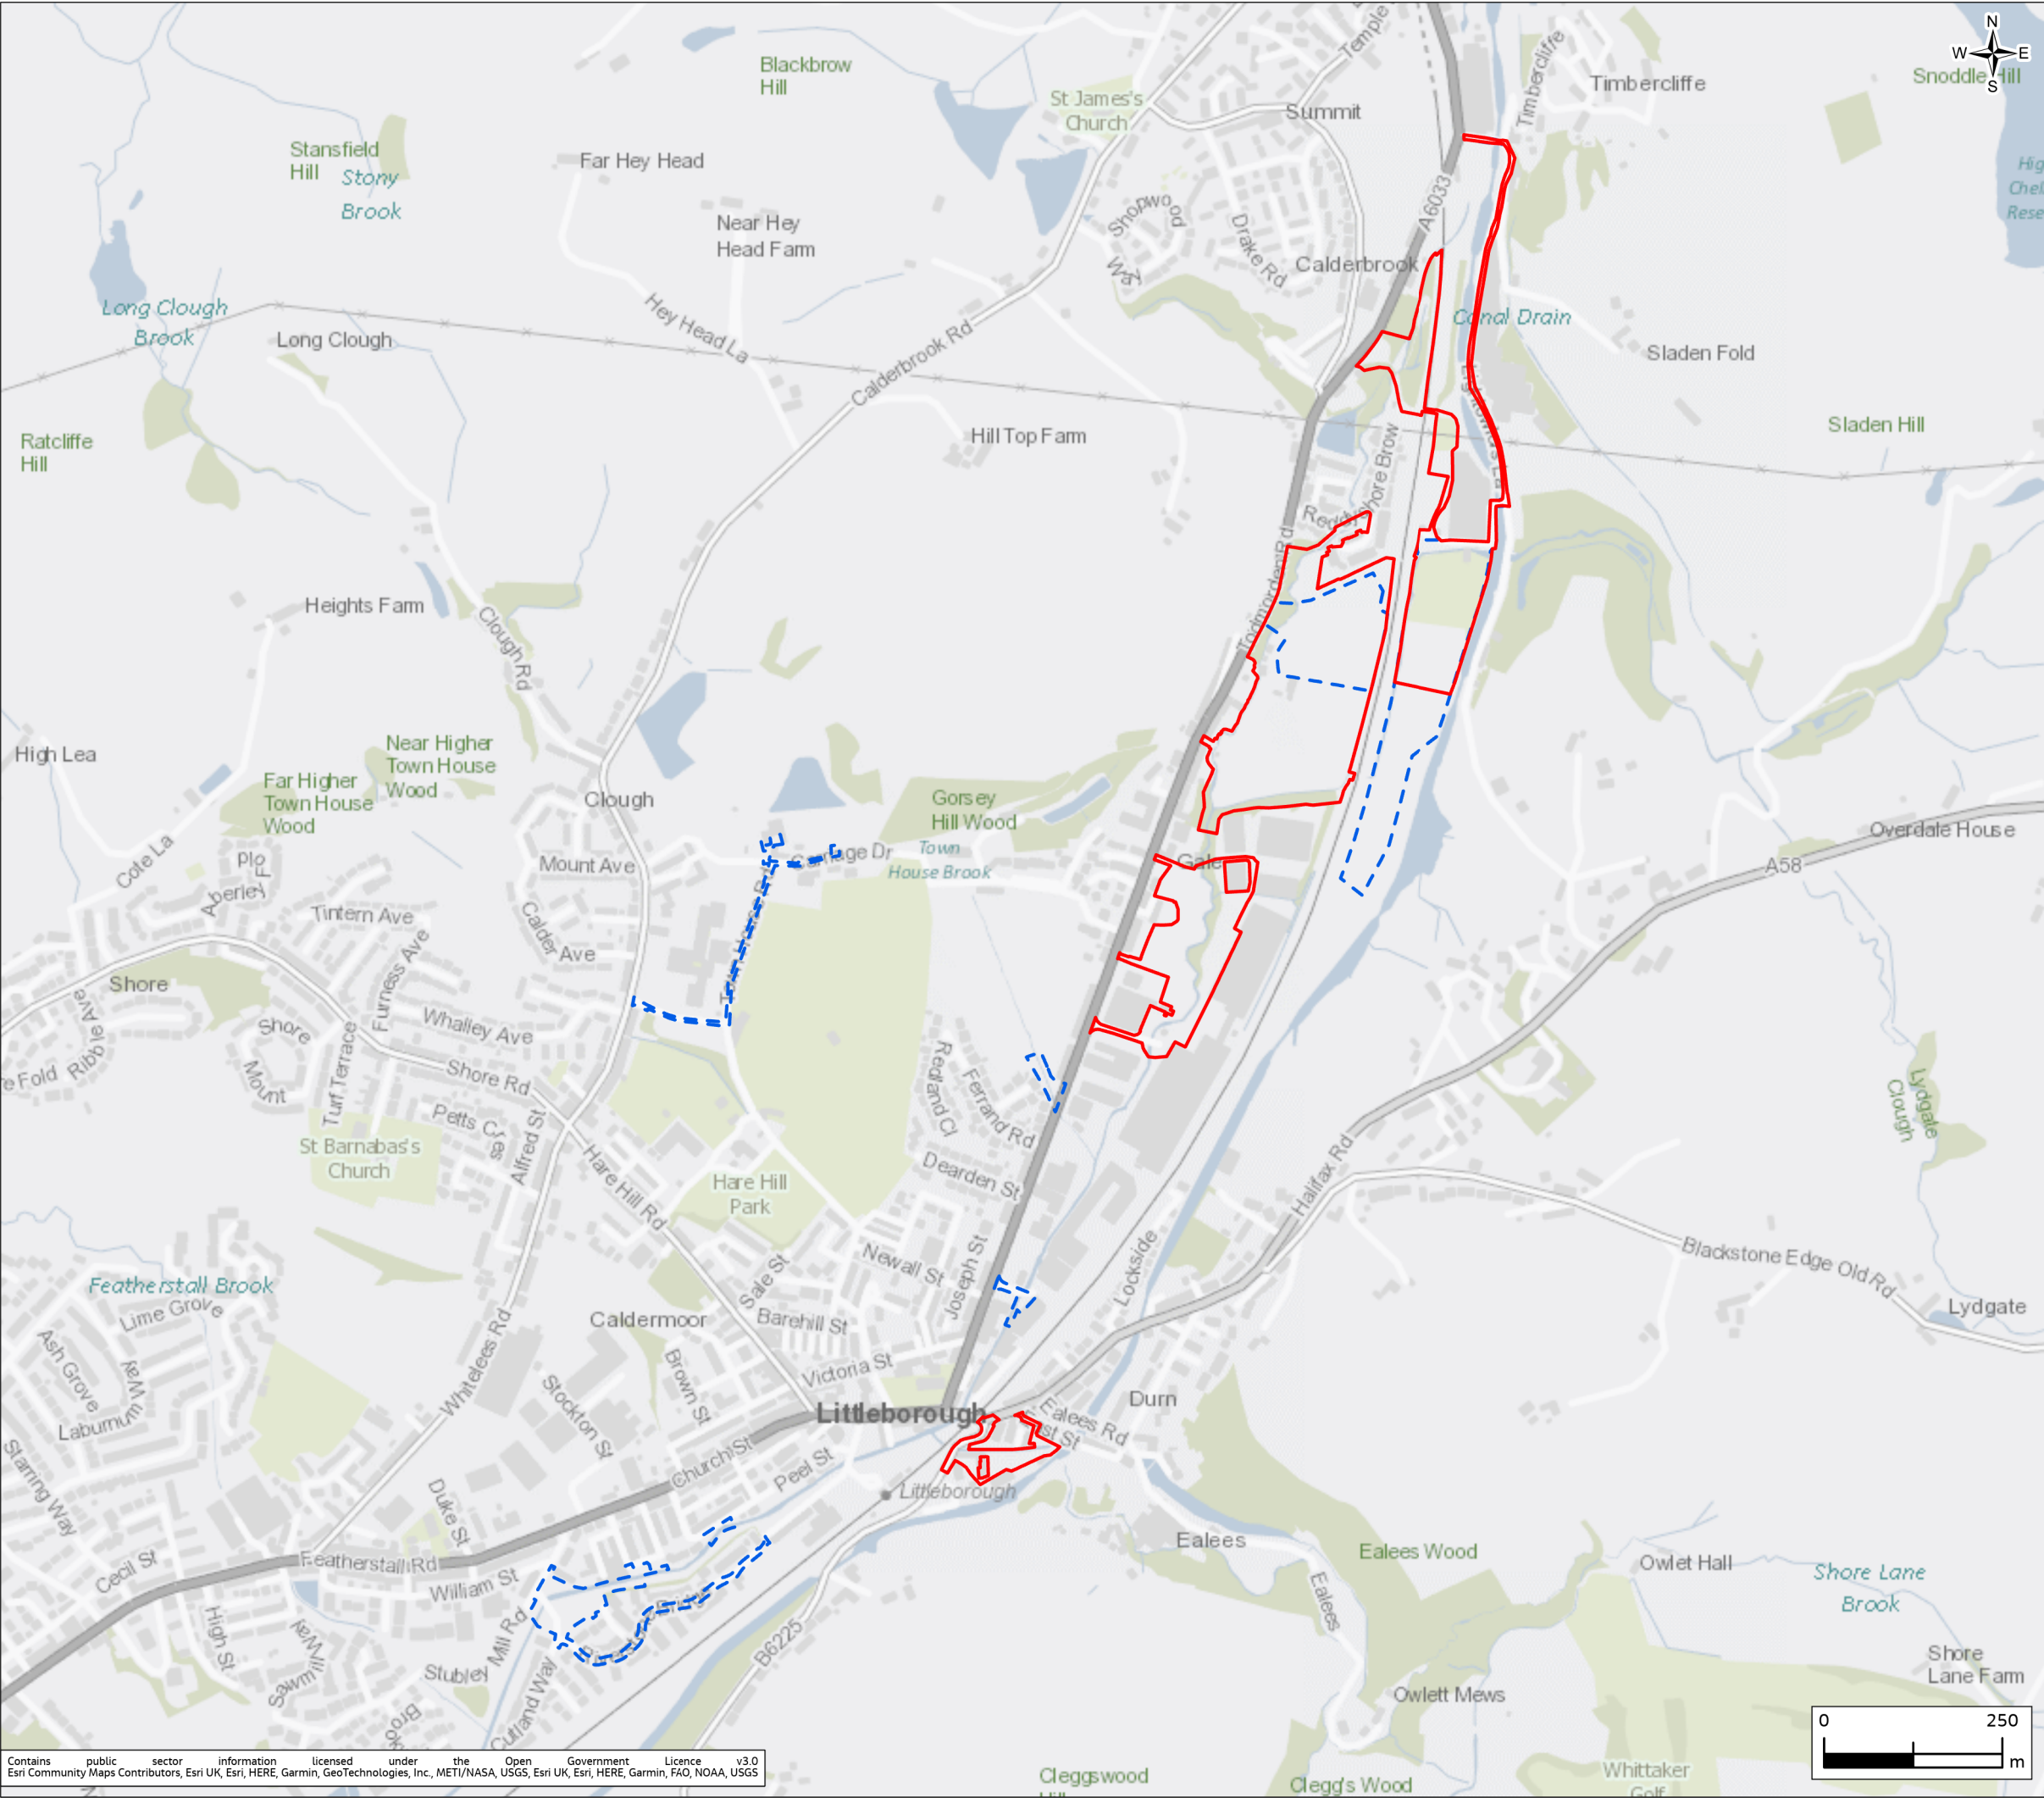


FIGURE 1.2

- Legend
- Phase 1a planning boundary
 - Phase 1b planning boundary



C01	02/2022	For Planning Submission	NM	EA	EA	PT
Rev.	Date	Purpose of revision	Drawn	Check'd	Rev'd	App'd

Jacobs

95 Bothwell Street, Glasgow, Scotland, G2 7HX, UK
Tel: +44(0)141 243 8000 Fax: +44(0)141 226 3109
www.jacobs.com

Client

 Environment Agency

Project

ROCHDALE AND LITTLEBOROUGH FRMS
- PHASE 1B LITTLEBOROUGH

Drawing Title

FIGURE 1.2 -
PHASE 1A AND PHASE 1B SCHEME OVERVIEW

Drawing Status

A4

Scale @ A3

1:9,000

DO NOT SCALE

Jacobs No.

B228P008

Client No.

IMNW000100

Drawing No.

IMNW000100-JAC-ZZ-4B0-DR-EN-0103

© Copyright 2022 Jacobs U.K. Limited. The concepts and information contained in this document are the property of Jacobs. Use or copying of this document in whole or in part without the written permission of Jacobs constitutes an infringement of copyright. Limitation: This drawing has been prepared on behalf of, and for the exclusive use of Jacobs' Client, and is subject to, and issued in accordance with, the provisions of the contract between Jacobs and the Client. Jacobs accepts no liability or responsibility whatsoever for, or in respect of, any use of, or reliance upon, this drawing by any third party.