


GROUND FLOOR PLAN
(PROPOSED)

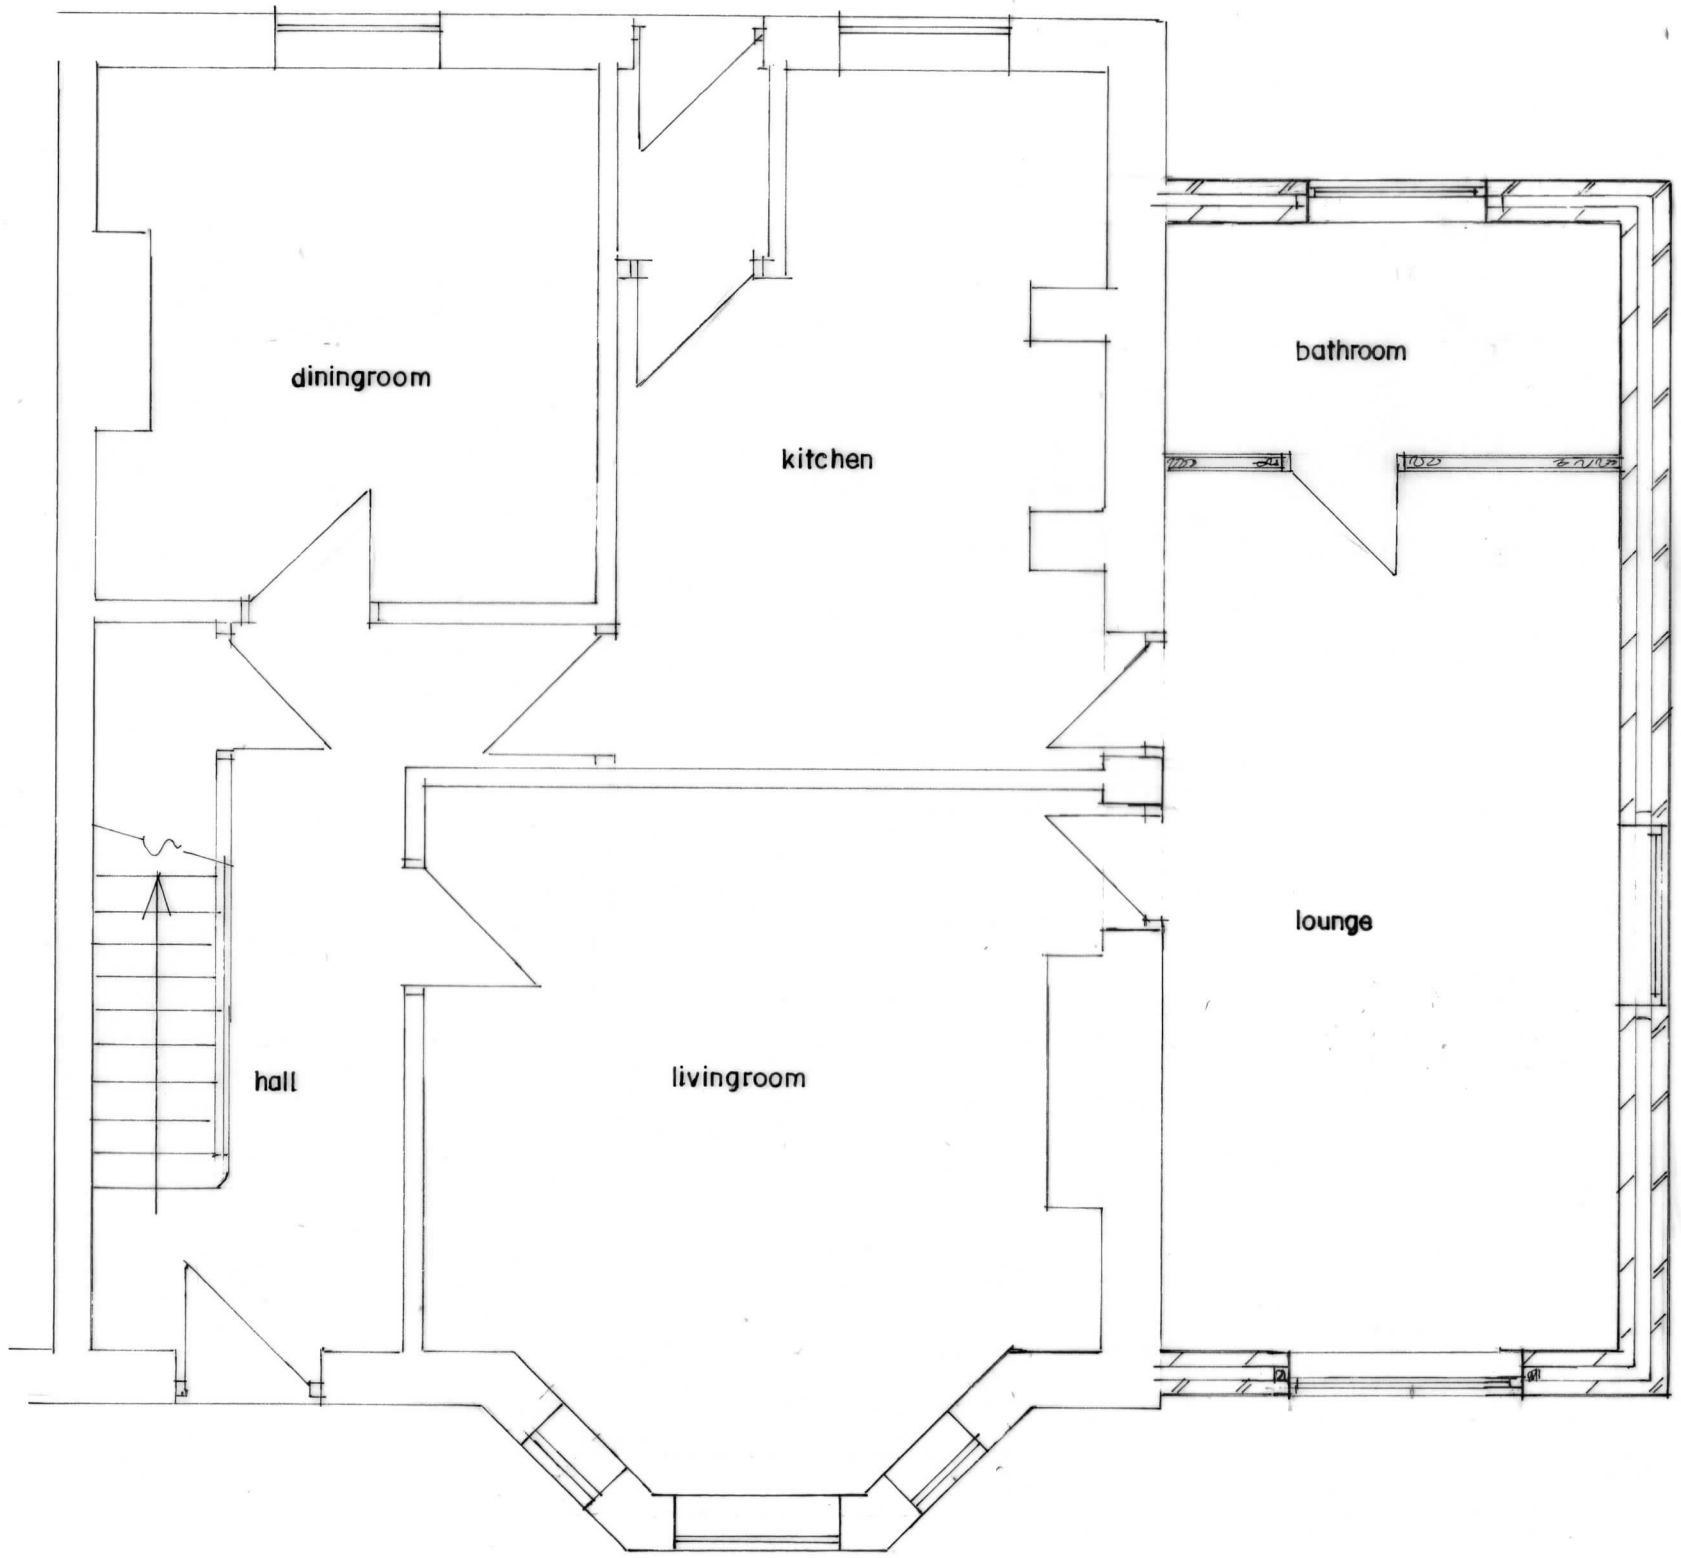


SITE PLAN SCALE 1:500
(PROPOSED)

*BUILDING DESIGN SERVICES*
*M. FAROOQ*
*6 Stock Close, Shawclough, Rochdale OL12 6BB*
*Tel: 01706 712231 Mob: 07967605763*

**PROPOSED DOUBLE STOREY SIDE EXTENSION AT 5 ROACH PLACE ROCHDALE OL16 2DD**

**For: Mr ANFOR ALI**
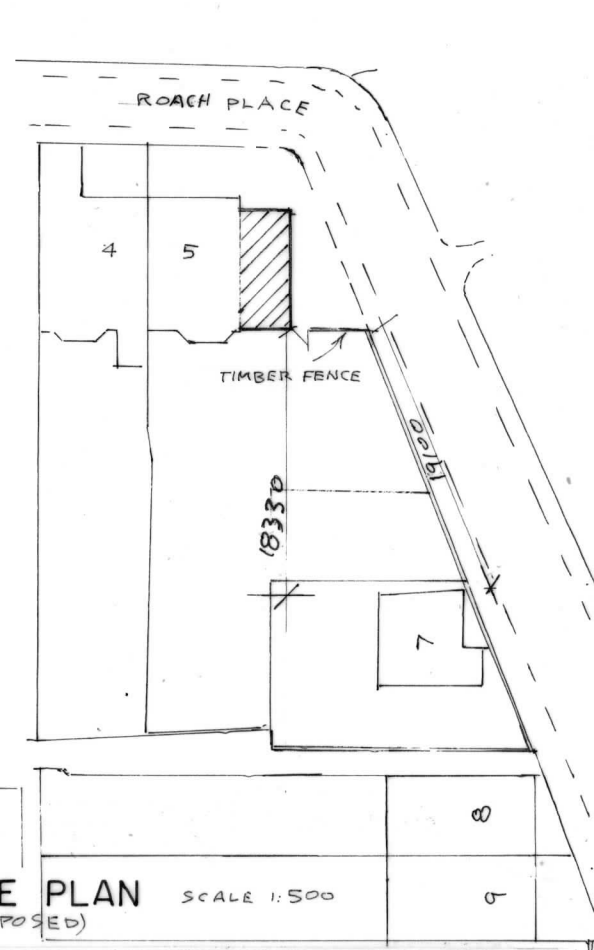
| *Plan* | *Scale 1:50* | **1436/2** |
|---|---|---|