COPYRIGHT ©

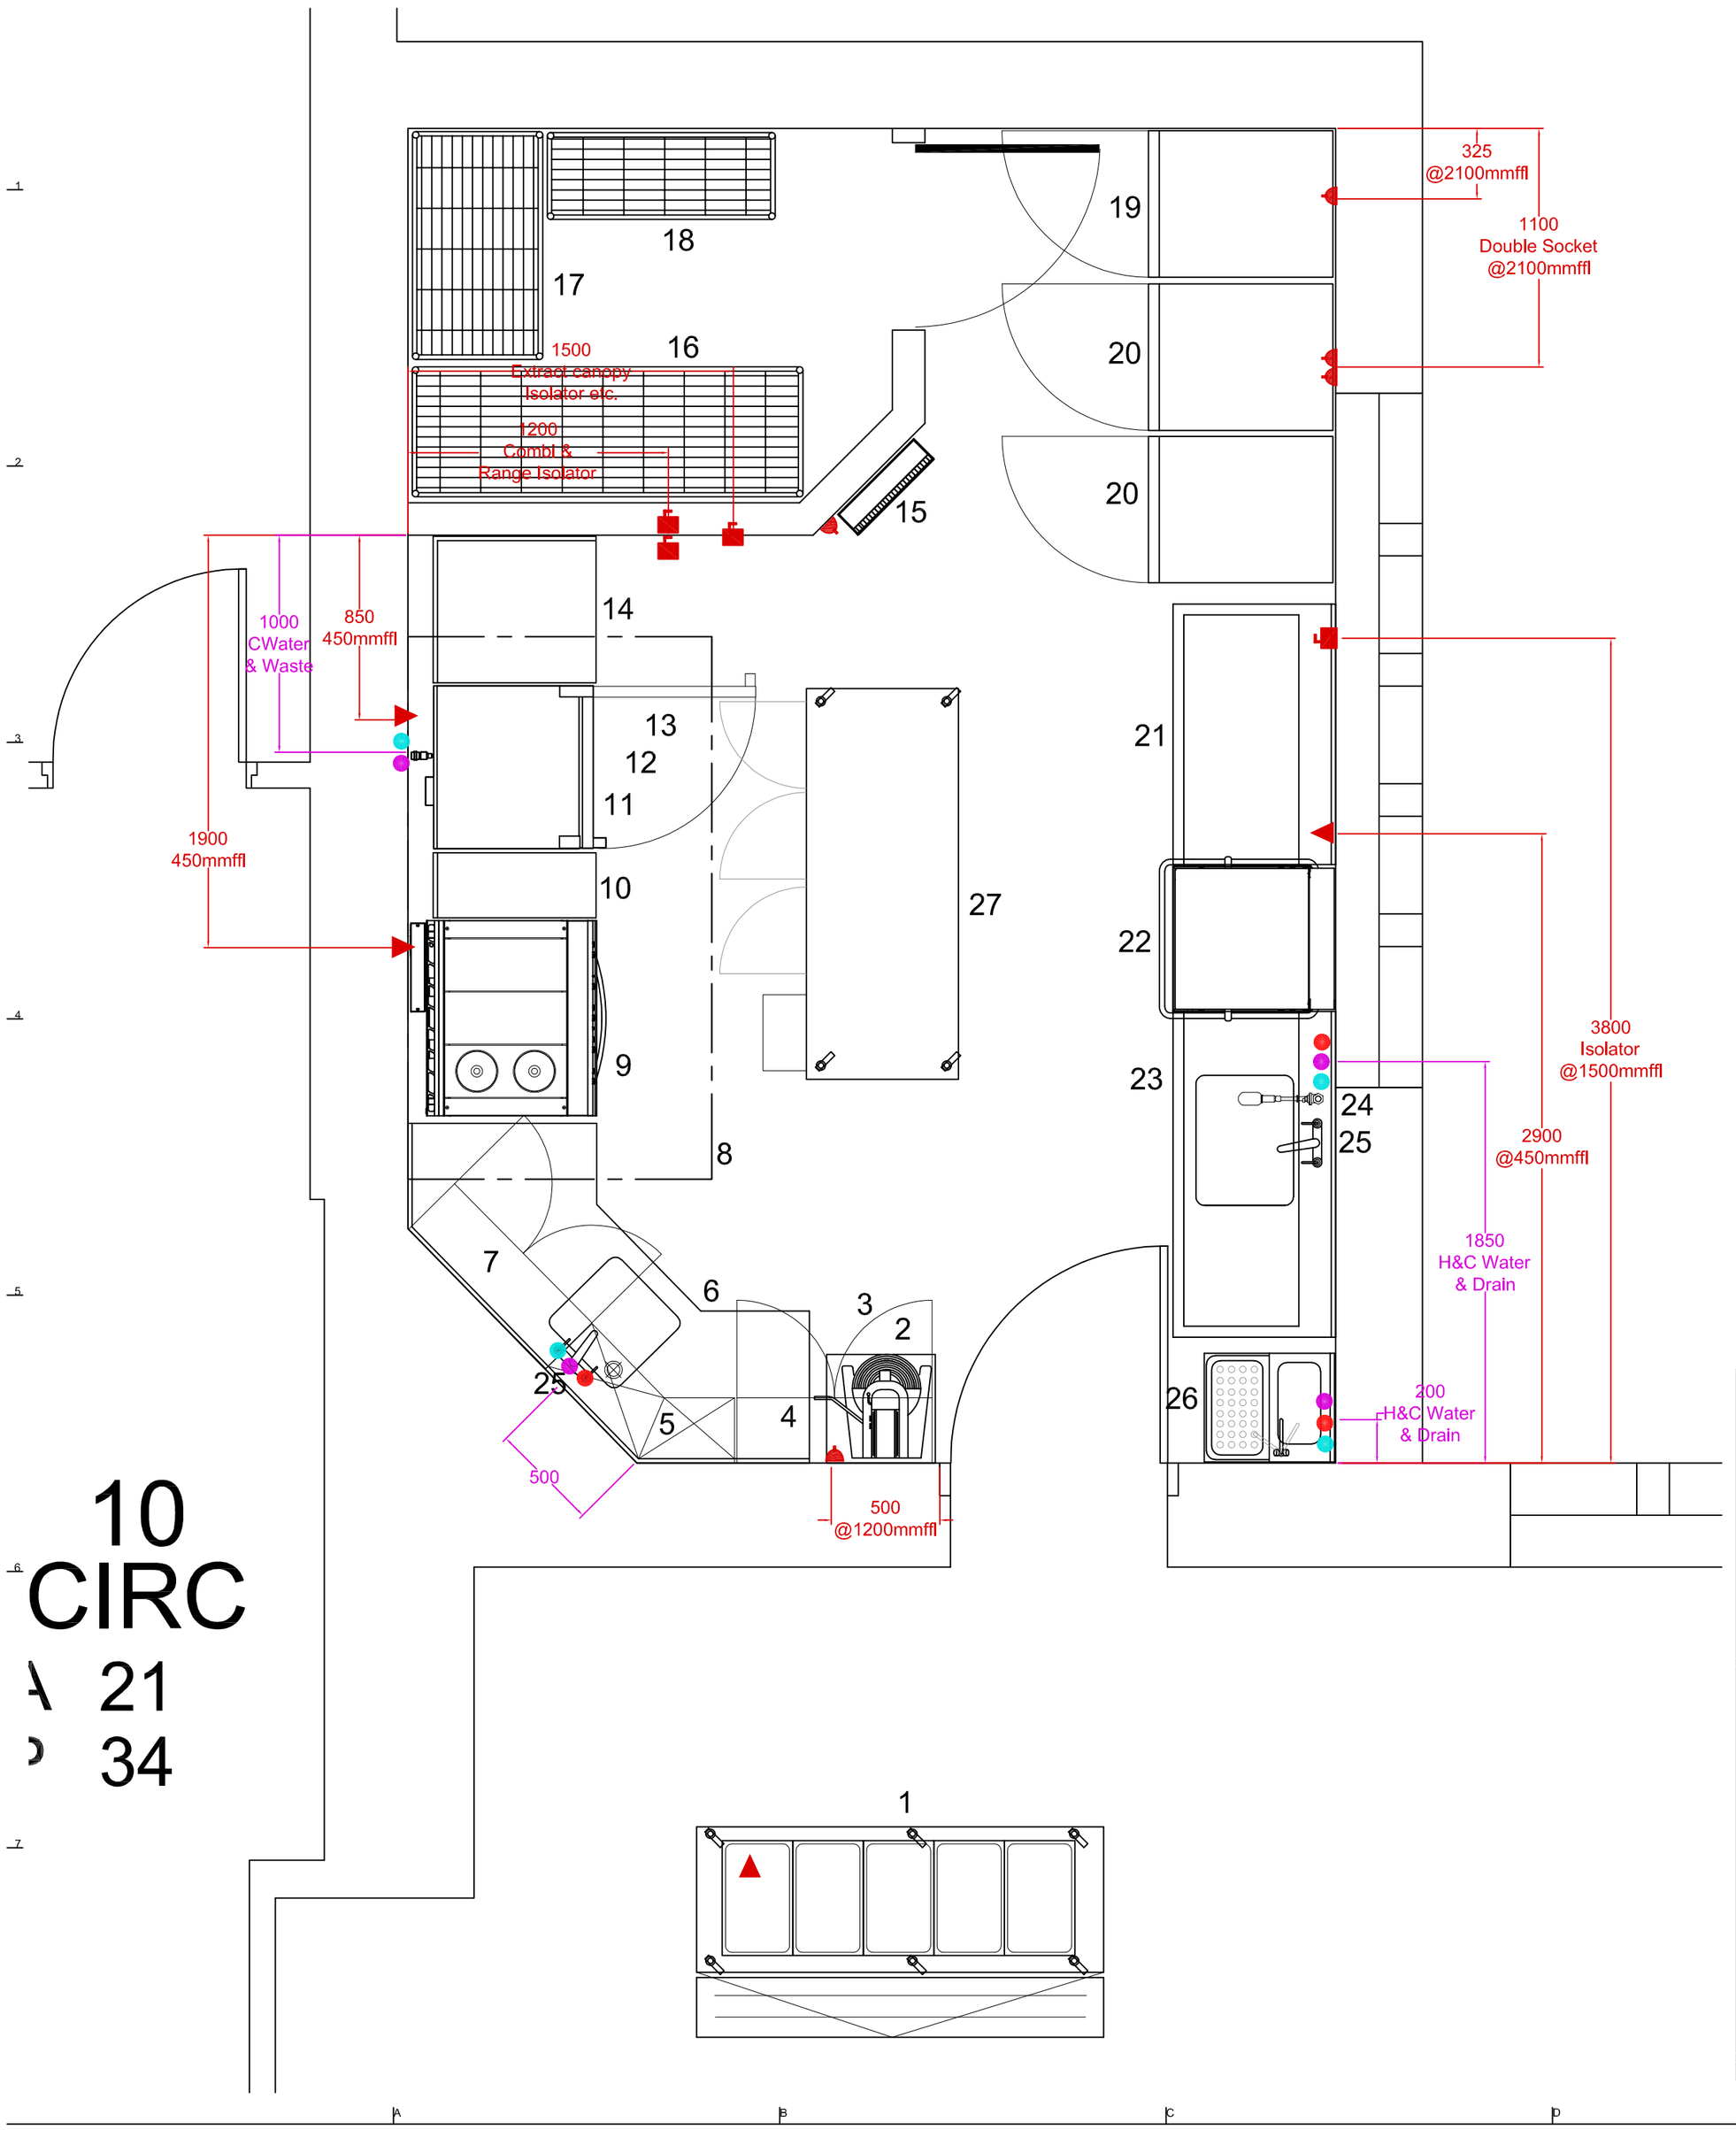

- Isolator Switch
- Electric Supply
- 13A Single Socket
- 13A Double Socket
- Hot Water
- Cold Water
- Waste
- Gas

Project			
Item	Qty	Description	Services
1	1	Counterline IMobile 5 well bain marie with hotcupboard under, laminate front and sides and drop down tray slide	5kW, 1ph, 32A commando plug
2	1	Chefquip 20Litre Mixer	13A Supply@1200mmffl
3	1	Chefquip mixer stand	
4	1	Lincat WL9 900 wide wall cupboard	
5	1	Angled 2 tier wall shelf	
6	1	Angled prep bench with inset prep sink, base shelf and upstand to rear	15mm Hot & Cold Water 50mm Waste
7	1	Lincat WL9 900 wide wall cupboard	
8	1	Extraction Canopy 2500x1400	TBC by Manufacturer
9	1	Falcon E3101OTC 4HP 2 plate 2 ring electric range with convection oven	16.5kW, 415V, 3phase Isolator@1500mmffl Spur outlet@450mmffl
10	1	300x750 Wall bench with base and mid shelf and upstand to rear	
11	1	Unox XEVC-1011-E1L 10 grid combination oven	14kW, 400V, 3N Isolator@1500mmffl Spur outlet@450mmffl
12	1	Unox Starter Kit	
13	1	IDL 600 high stand for Unox Oven	
14	1	675x750 Corner wall bench with base/mid shelf and upstand to rear and right hand side	
15	1	Fly killer	13A Socket@high level
16	1	Q17.618/4 Bedford 4 tier racking 1800x600	
17	1	Q17.6105/4 Bedford 4 tier racking 1050x600	
18	1	Q17.4105/4 Bedford 4 tier racking 1050x400	
19	1	Foster XR600H Upright Refrigerator	13A Socket@2100mmffl
20	2	Foster XR600L Upright Freezer	13A Socket@2100mmffl
21	1	1200 Cleans outlet table	
22	1	Proton W1400A Dishwasher	7.2kW , 240V, 1ph isolator@1500mmffl Spur outlet@450mmffl 15mm Hot Water 50mm Waste
23	1	1500 Dirties inlet table with inset sink	
24	1	AJPR10-ST-BFO-S Spray wash	
25	2	WRCT-500ML3 Lever mixer tap	
26	1	BSXJT600-TX-B-212D Janitorial	
27	1	Mobile Base cupboard with bank of drawers to right hand side	

10
CIRC
A 21
P 34

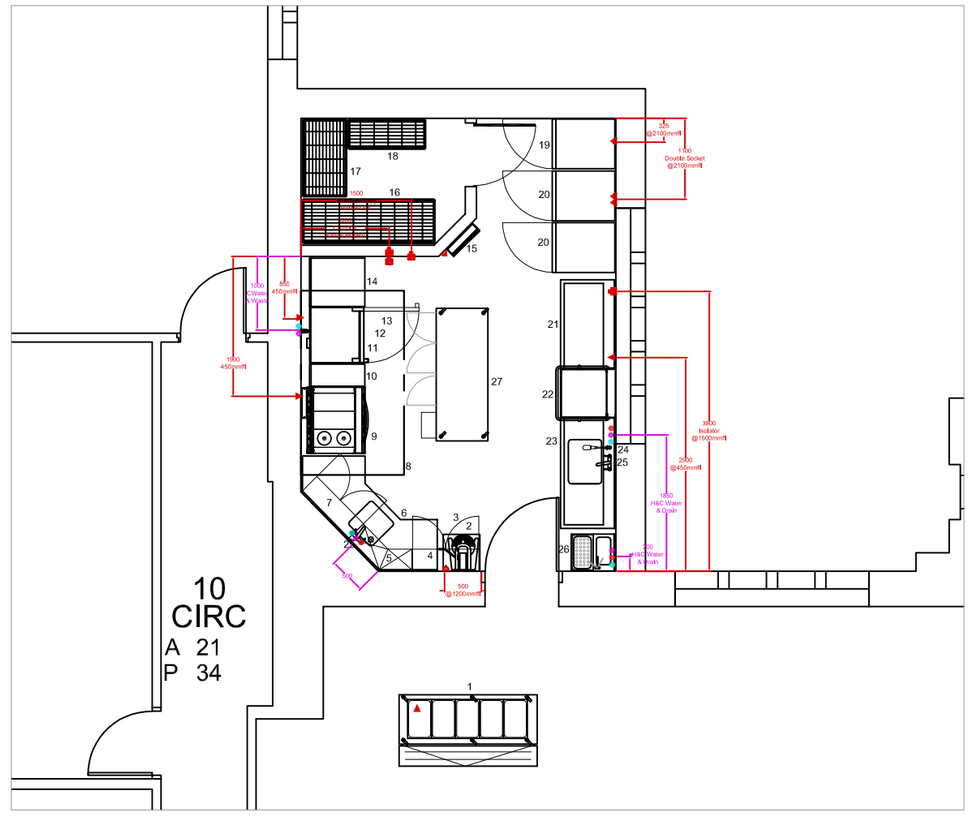

Revision		
Rev No.	Comments	Date
2	Dishwash tabling altered	15/05/2018
3	Refrigeration altered	24/05/2018
4	Services Added	15/08/2018
5	Unox starter kit added to scheduel	30/10/2018

IDL Engineering Services Ltd
Unit 22, Century Park
Dearne Lane
Rotherham
S63 5NE

01709 871392
john.thresh@idluk.com
www.idlengineeringservices.co.uk

St Mary's Balderstone		
Drawing Title	Proposed New Kitchen Layout	
Drawing No.	IDL 1345	Rev 05
Scale	A2@ 1:25	
Date	13/02/2017	
Do Not Scale - Work To Site Dimensions		