0 500 1000 1500 2000 2500
MILLIMETRES
1 : 50

All levels and dimensions must be checked on site by contractor prior to commencement of works. Any variations must be reported to Millson Associates Ltd.

All information hereon in is the copyright of Millson Associates Ltd. Copying in full or in part is forbidden without the written permission from Millson Associates Ltd.



Proposed Front Elevation

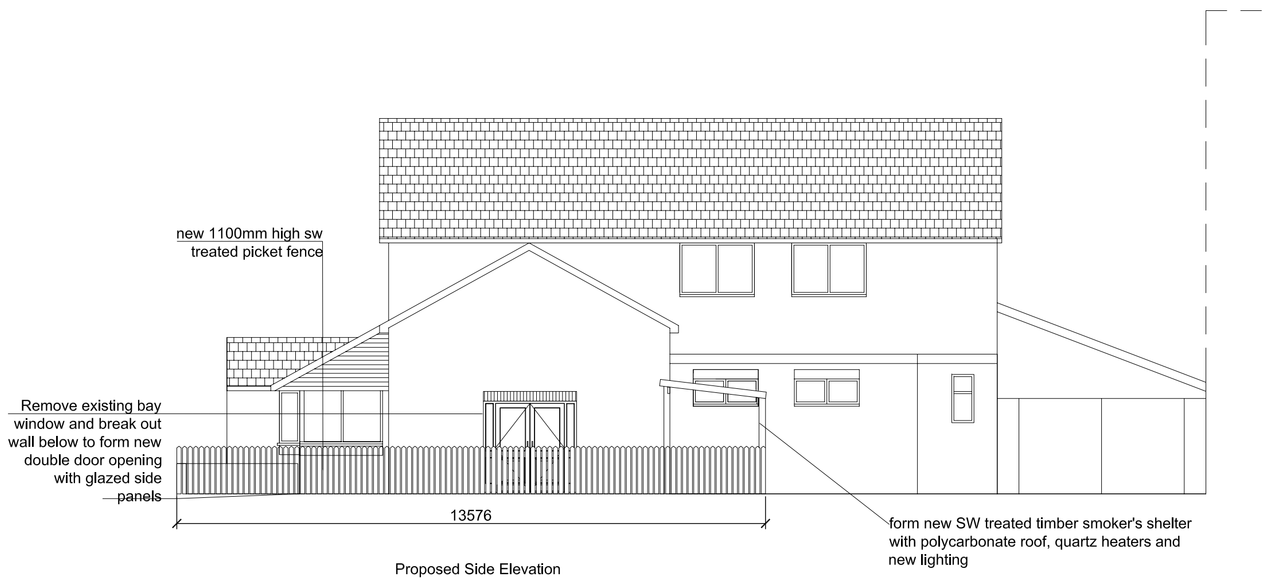

Proposed Side Elevation

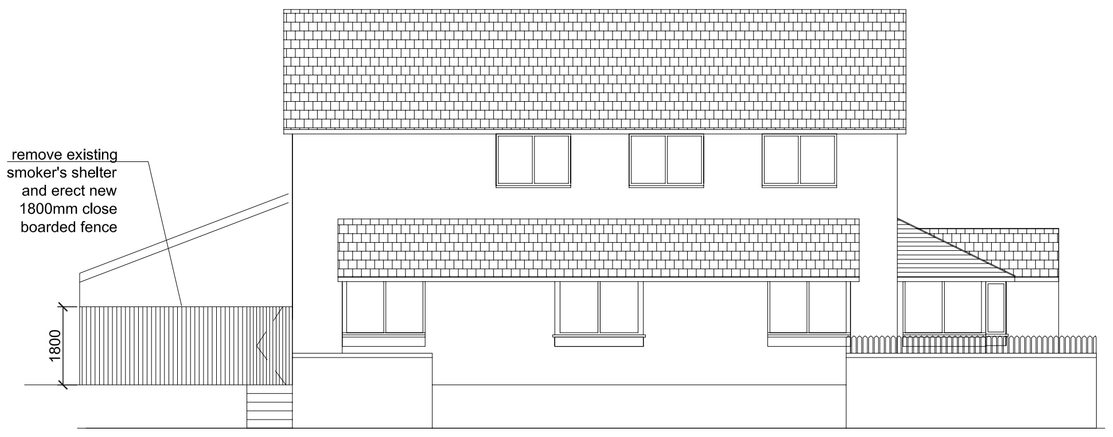

Proposed Side Elevation

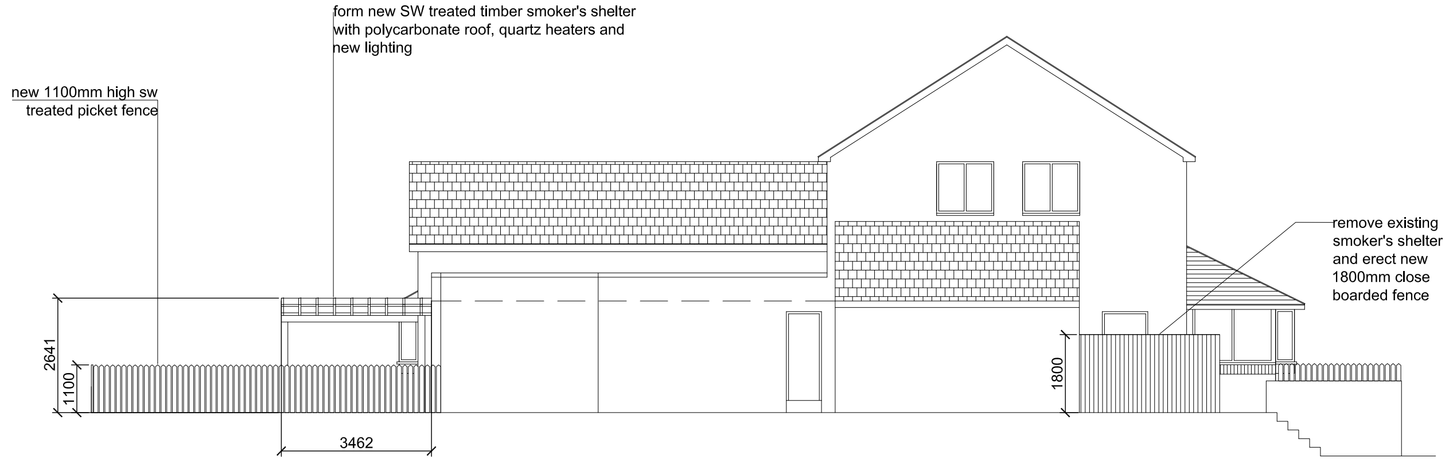

Proposed Rear Elevation

Rev A 27.11.18 (JP) Additional Information Added

Client: PUNCH TAVERNS	Drawing Title: PROPOSED ELEVATIONS	Date 05.11.18	Status PLANNING	Byron House 10-12 Kennedy St Manchester M2 4BY	0161 228 0558 www.millsonassociates.co.uk info@millsonassociates.co.uk
		Drawn JP	Checked CIP		
	Project Title: THE ALBION, MIDDLETON M24 4DH	Scale 1:100	Size A1		
		Rev. A	Drawing Nr. 2394 P0004.1		

Millson Associates