


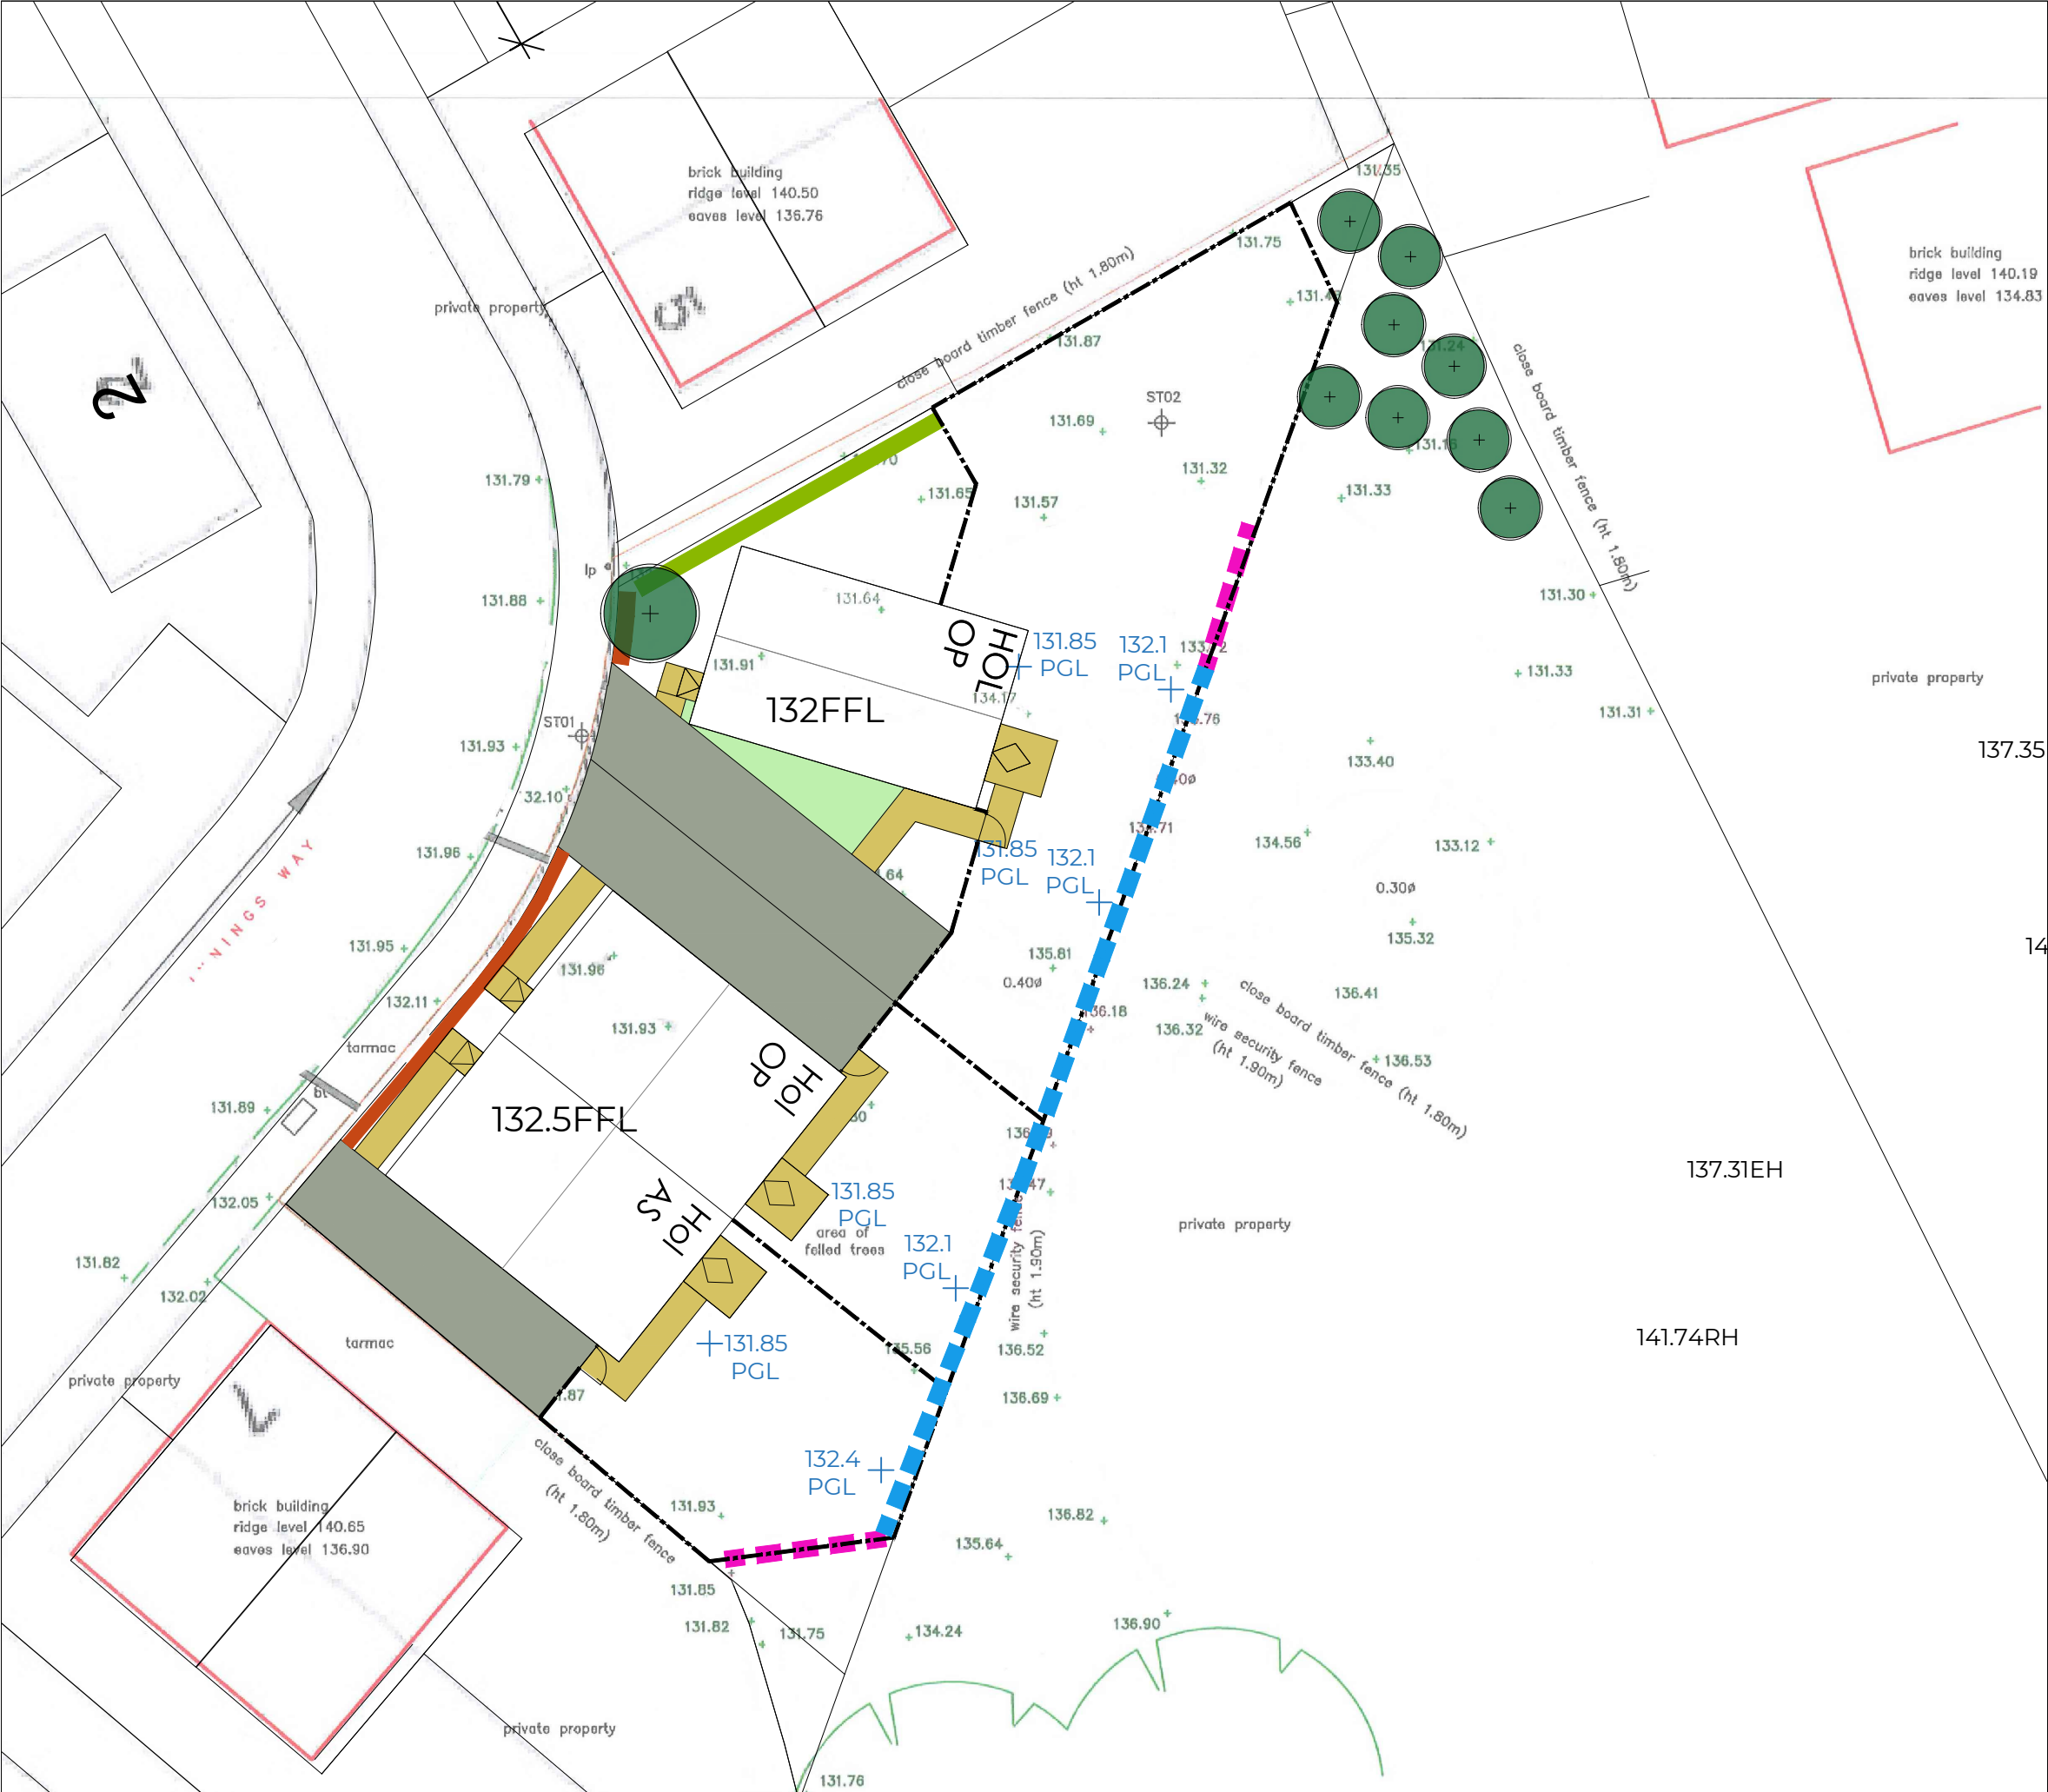

Legend

3m High Sheet Piling

1m High Sheet Piling

Indicative tree planting

132.1 PGL

Proposed ground level

132 FFL

Finished Floor Level

B	08.08.24	AC	Front paving to Semi-Detached houses updated; Gabion Retainers updated to sheet piling.
A	26.03.24	AC	Semi Detached Unit increased in size are per Block Setting Out; Additional trees shown to the North East boundary of the site; Red Edge updated.

Rev	Date	By	Description	Chk'd
Castleton Property Development Ltd 115 St John Street Oldham OL4 3DJ				
site:		Innings Way, Rochdale		
title:		External Works Layout		
scale: @A2		1:500	drawn by:	MMc
date:		Dec 23	checked:	
drawing no:		IW-EW-01		
sheet no:				revision: B
Sheet 1 of 1				