
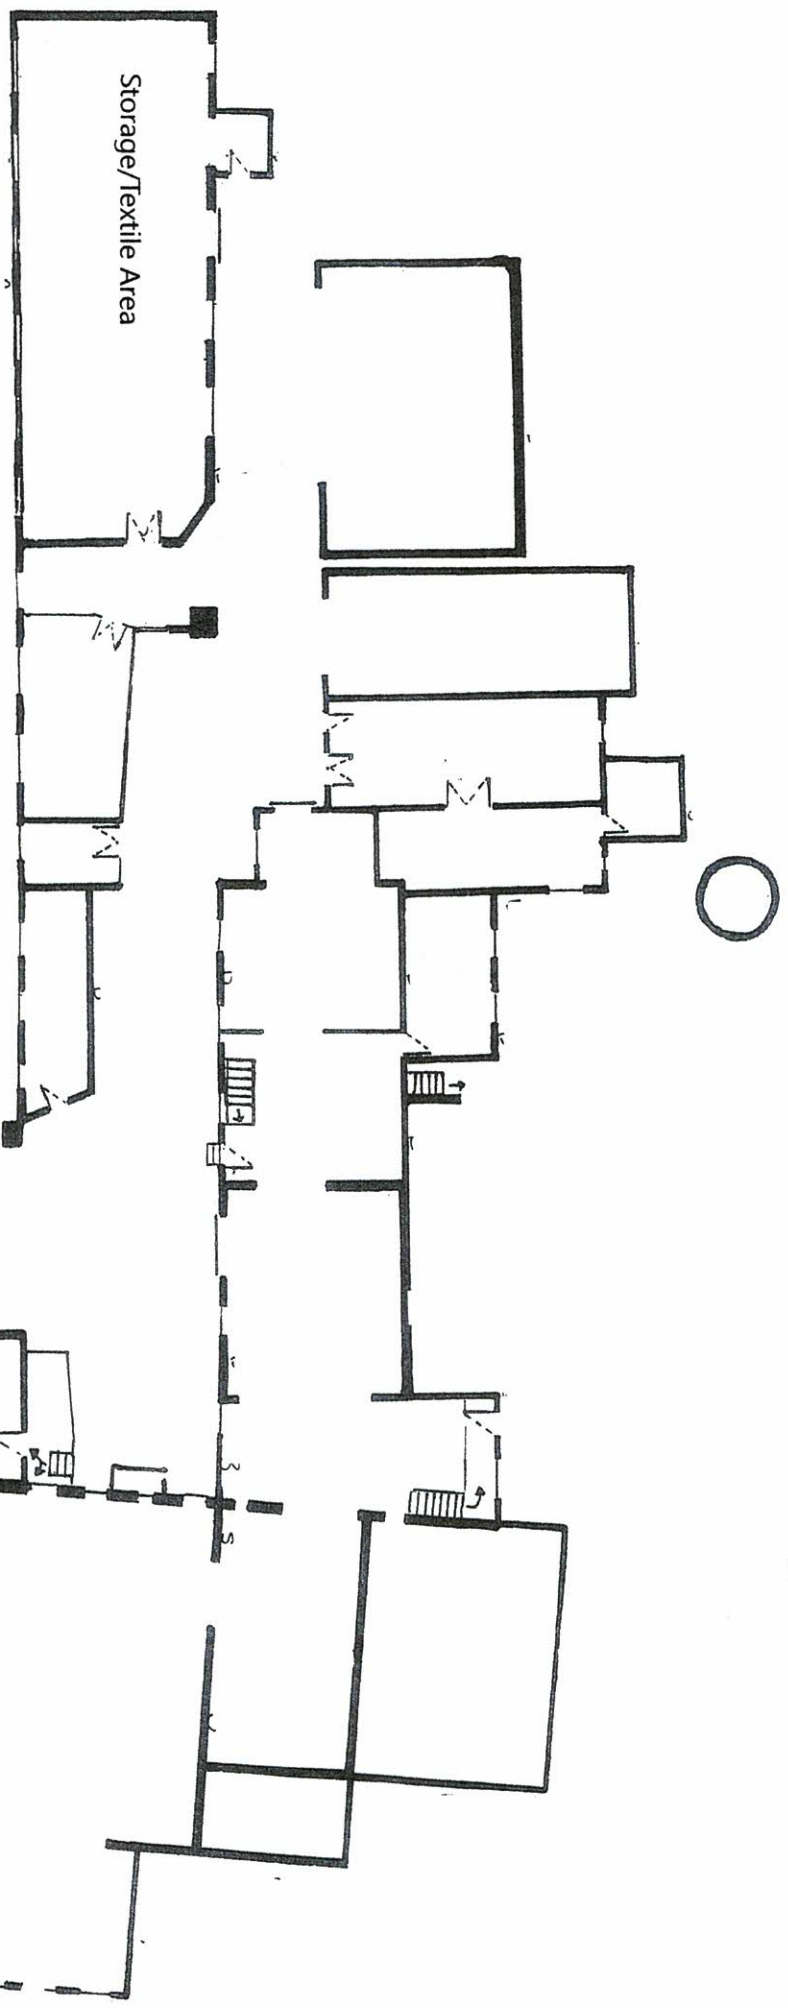


Ground Floor Plan

Existing Floor Plan

1/1250 Rakewood Higher Mill

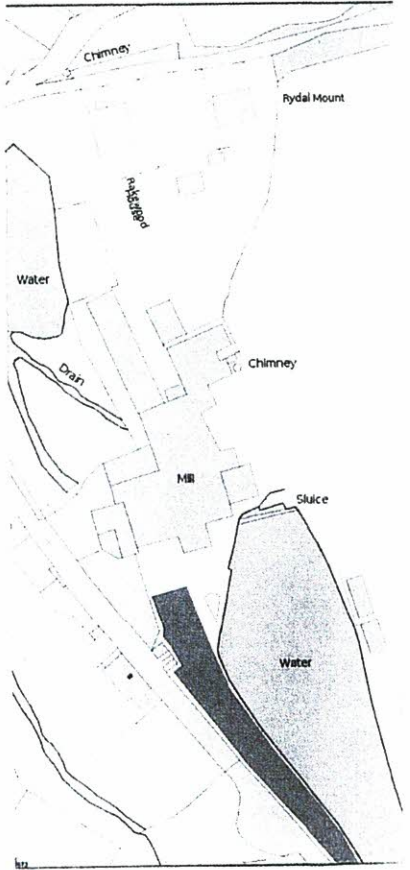

Scale 1/200