



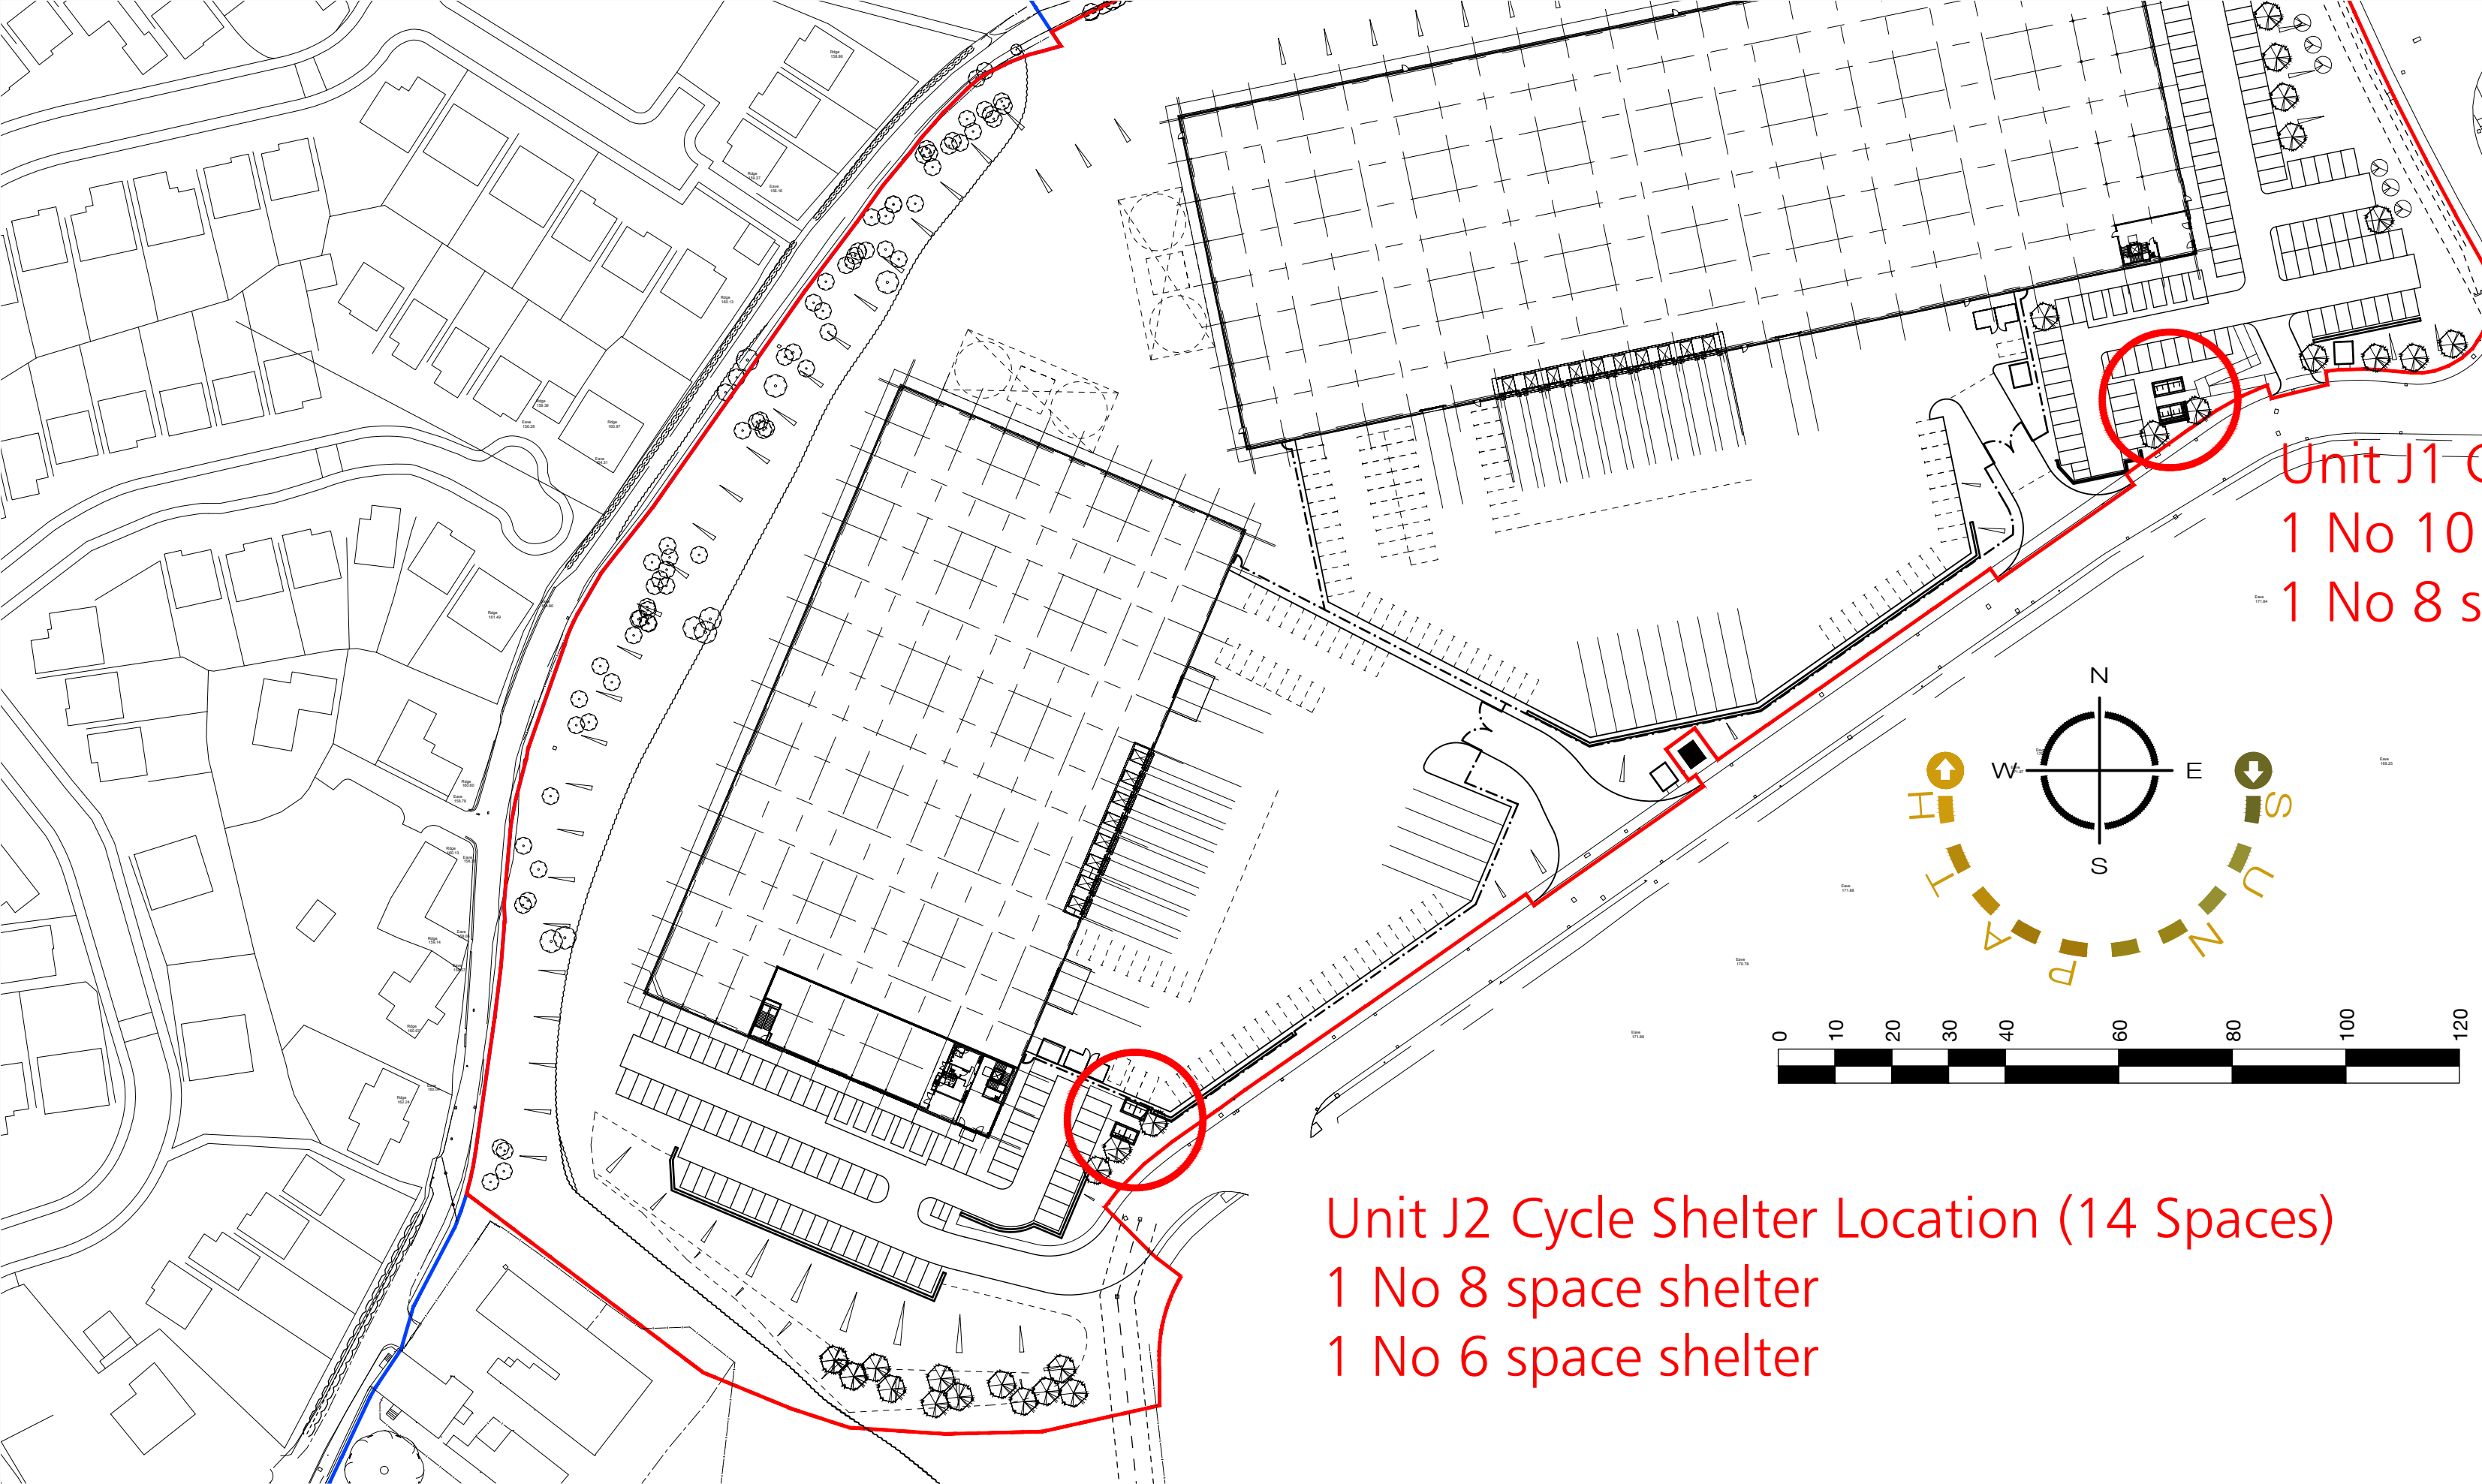

Unit J1 Cycle Shelter Location (18 Spaces)
1 No 10 space shelter
1 No 8 space shelter


Unit J2 Cycle Shelter Location (14 Spaces)
1 No 8 space shelter
1 No 6 space shelter

Plot J
Plot J Planning Red Line Boundary

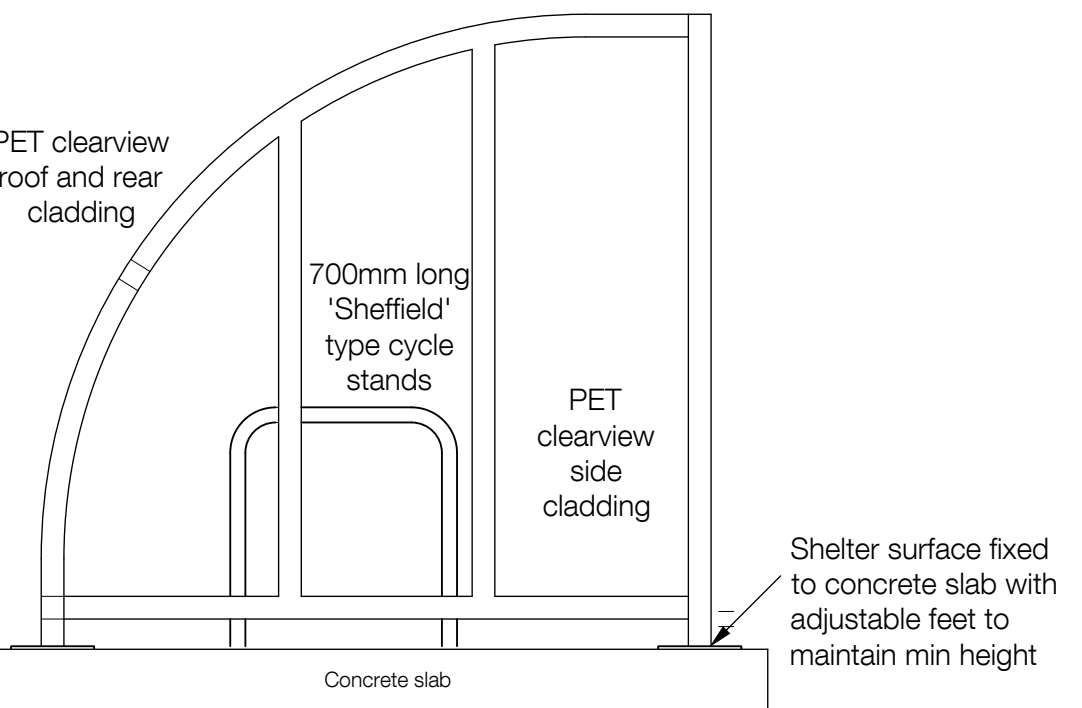


SHELTER NOTES :
SHELTERS TO BE ILLUMINATED TO RECOMMENDED LEVELS AS BS5489 PART 1 - LIGHTING OF ROADS AND AMENITY AREAS AS BREEAM ASSESSMENT CRITERIA (TRA-3)


1 No standard length (4100mm) Broxap 'Wardale' cycle shelter in grey surfaced fixed to concrete slab

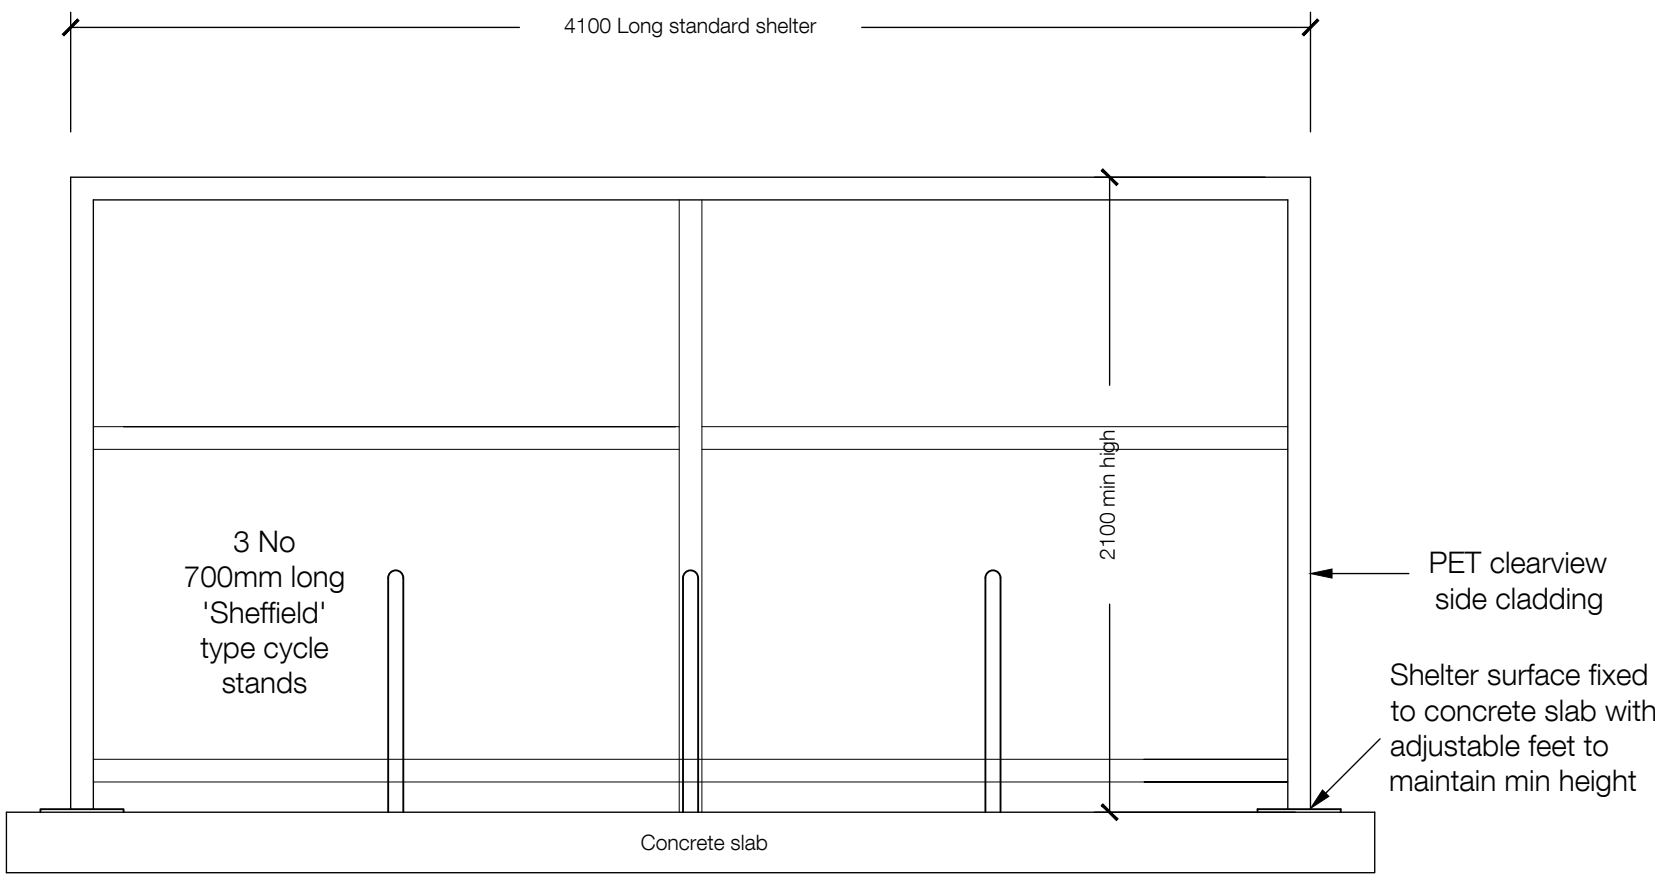


1 No standard length (4100mm) Broxap 'Wardale' cycle shelter in grey surfaced fixed to concrete slab

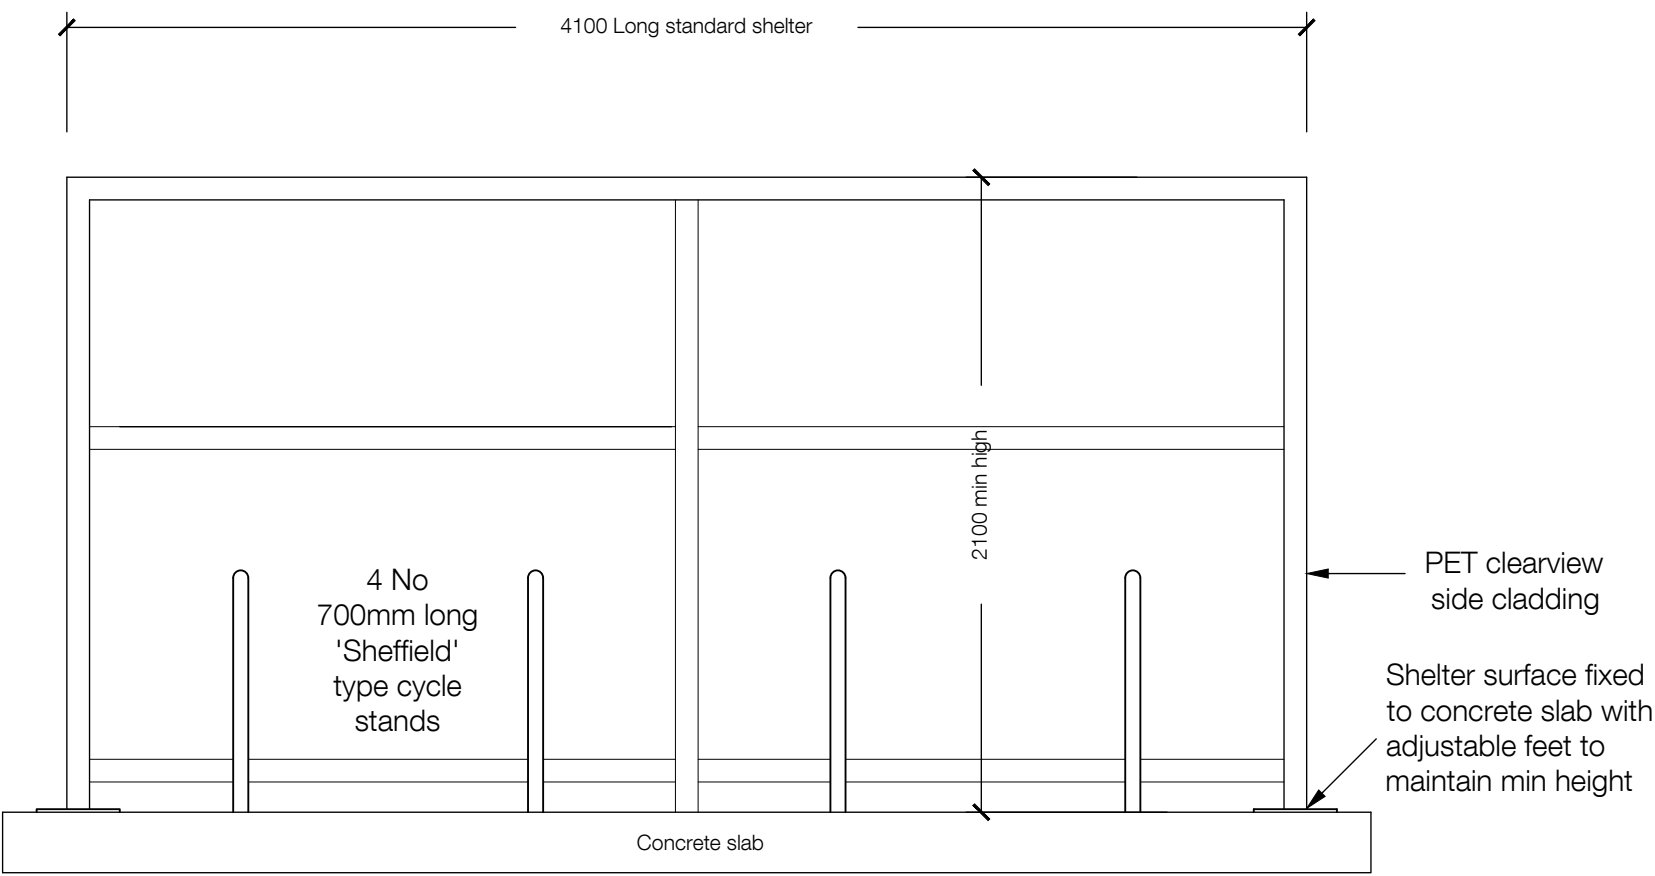

1 No 5000mm Broxap 'Wardale' cycle shelter in grey surfaced fixed to concrete slab

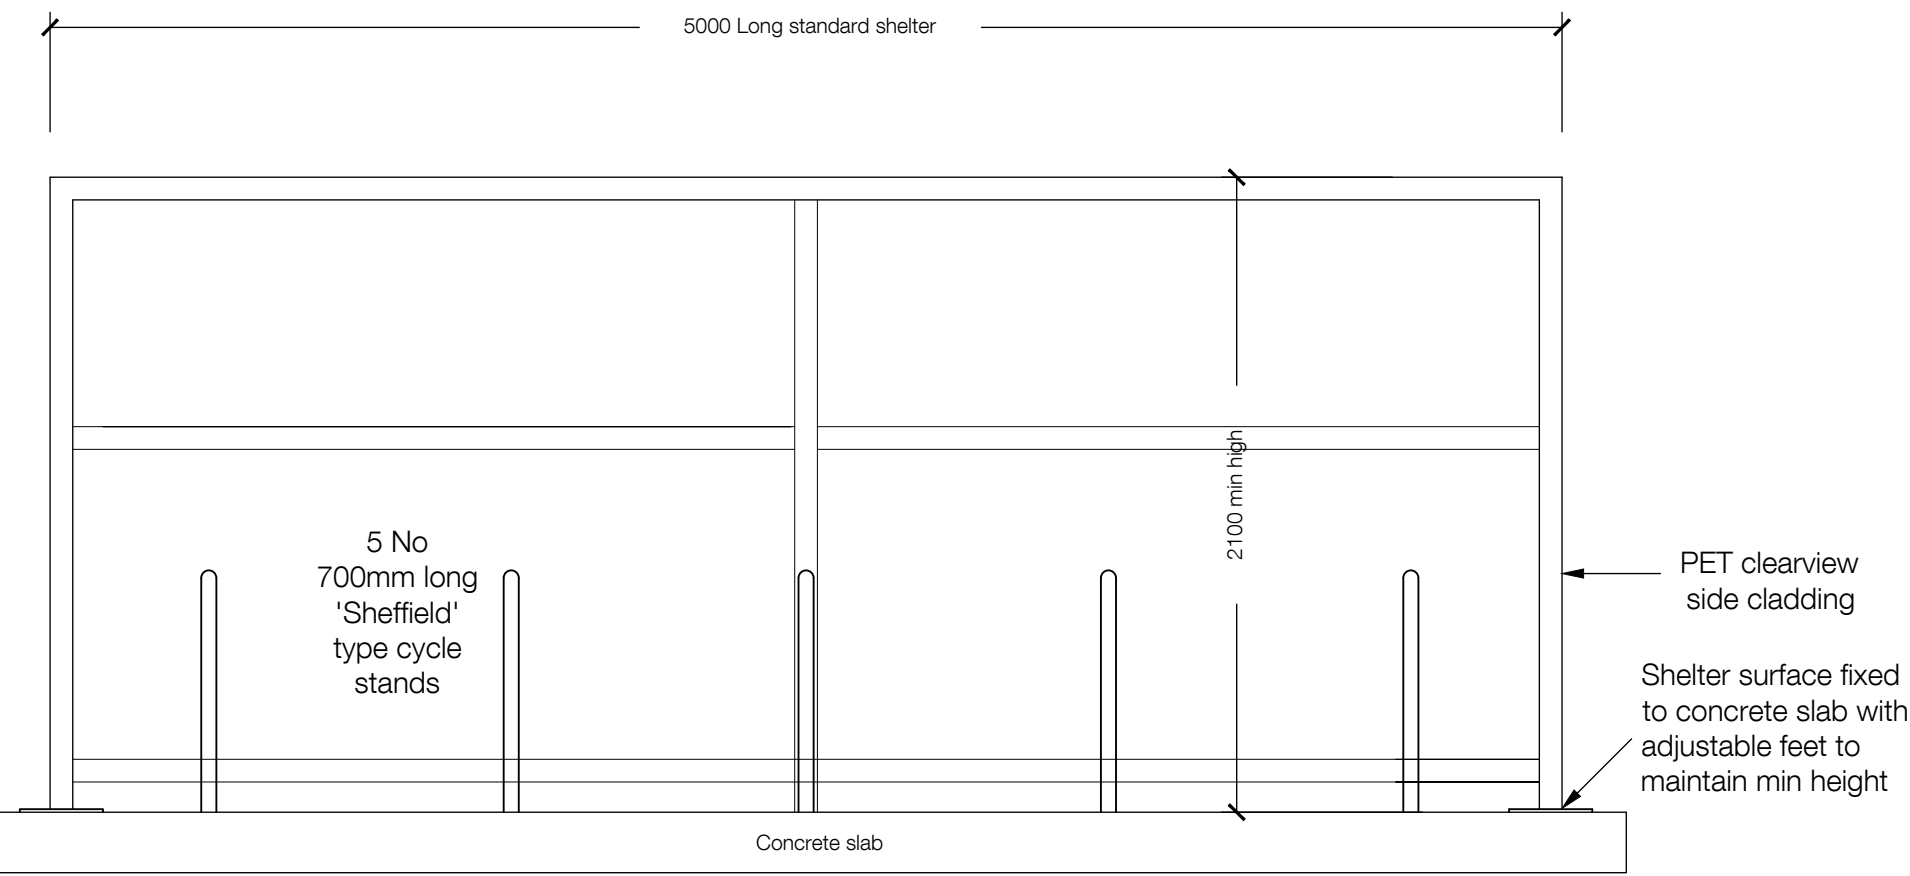


1 No standard length (4100mm) Broxap 'Wardale' cycle shelter in grey surfaced fixed to concrete slab with 3 No (6 spaces) 'Sheffield' type cycle stands at 1m centres

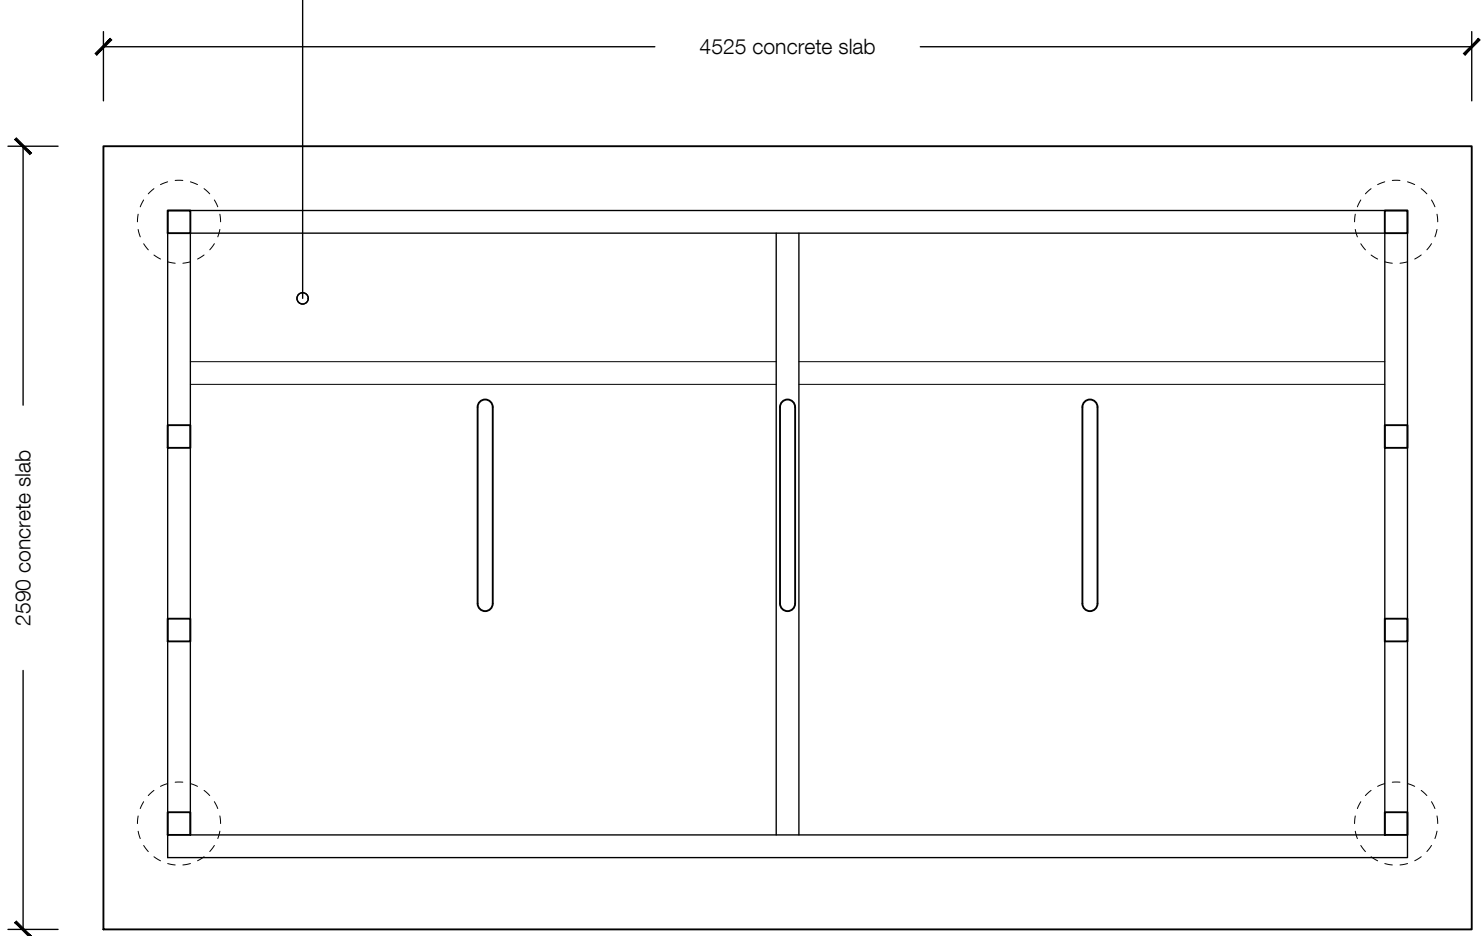


6 space shelter

1 No standard length (4100mm) Broxap 'Wardale' cycle shelter in grey surfaced fixed to concrete slab with 4 No (8 spaces) 'Sheffield' type cycle stands at 1m centres

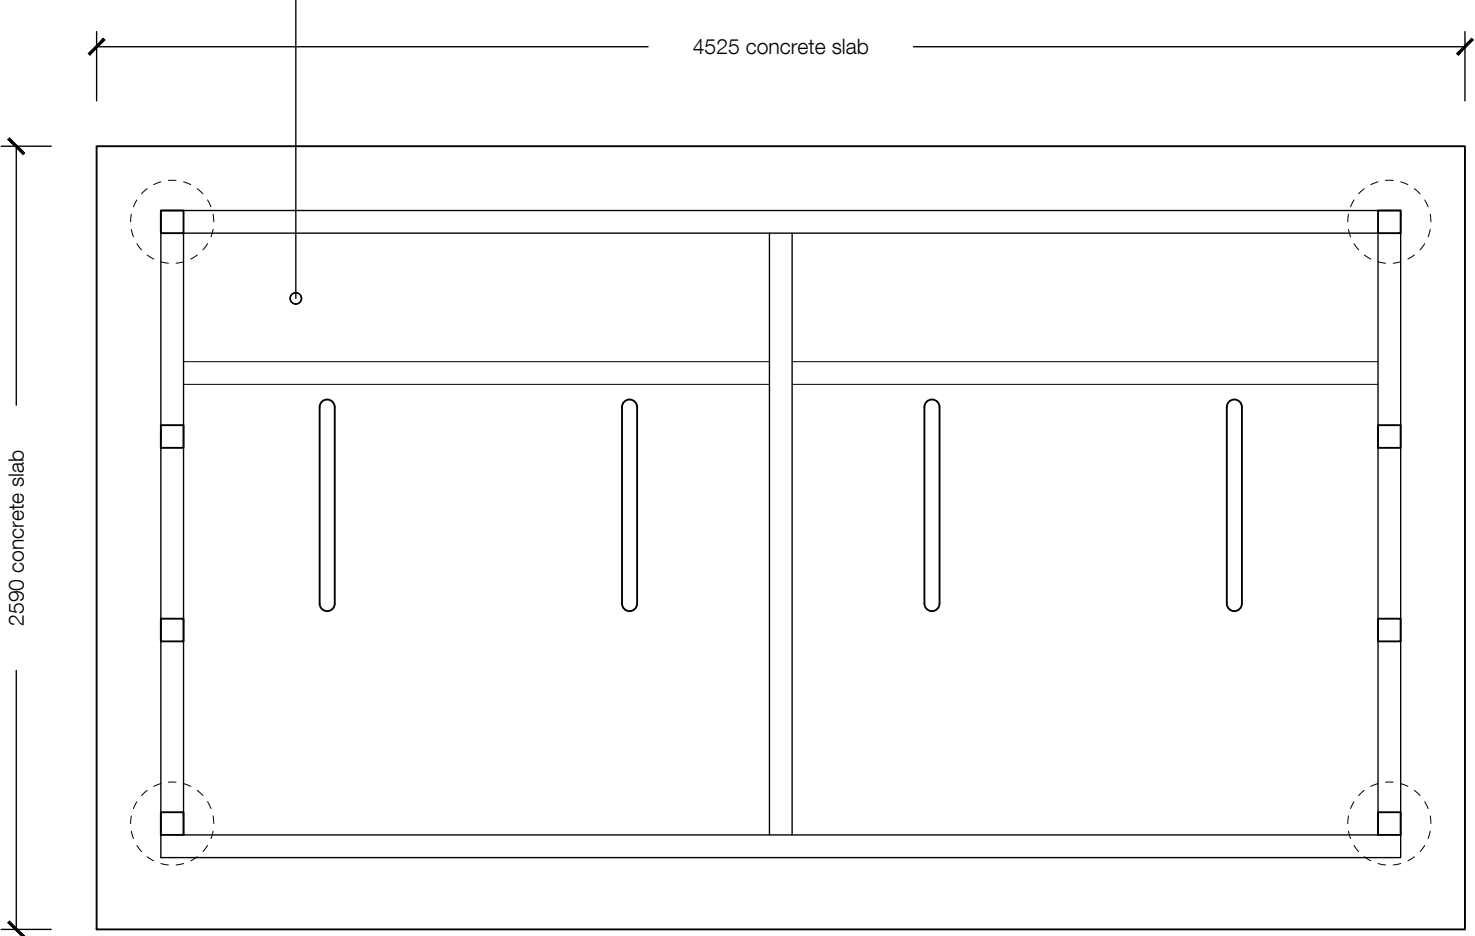

8 space shelter

1 No 5000mm Broxap 'Wardale' cycle shelter in grey surfaced fixed to concrete slab with 5 No (10 spaces) 'Sheffield' type cycle stands at 1m centres

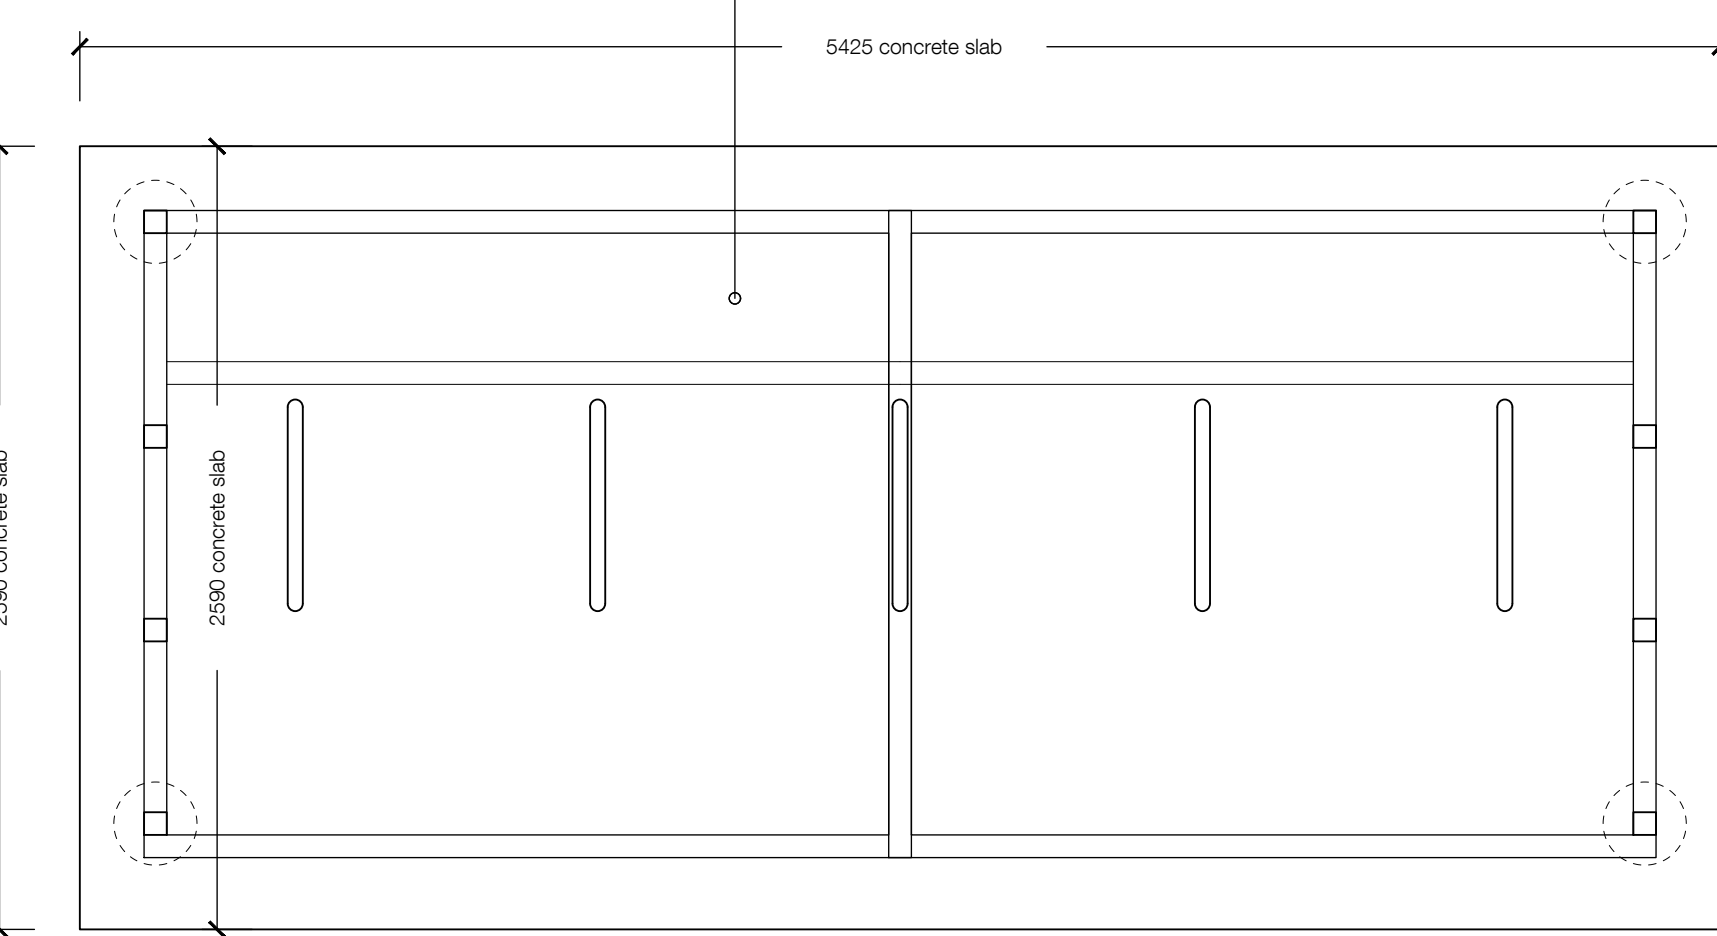

10 space shelter