


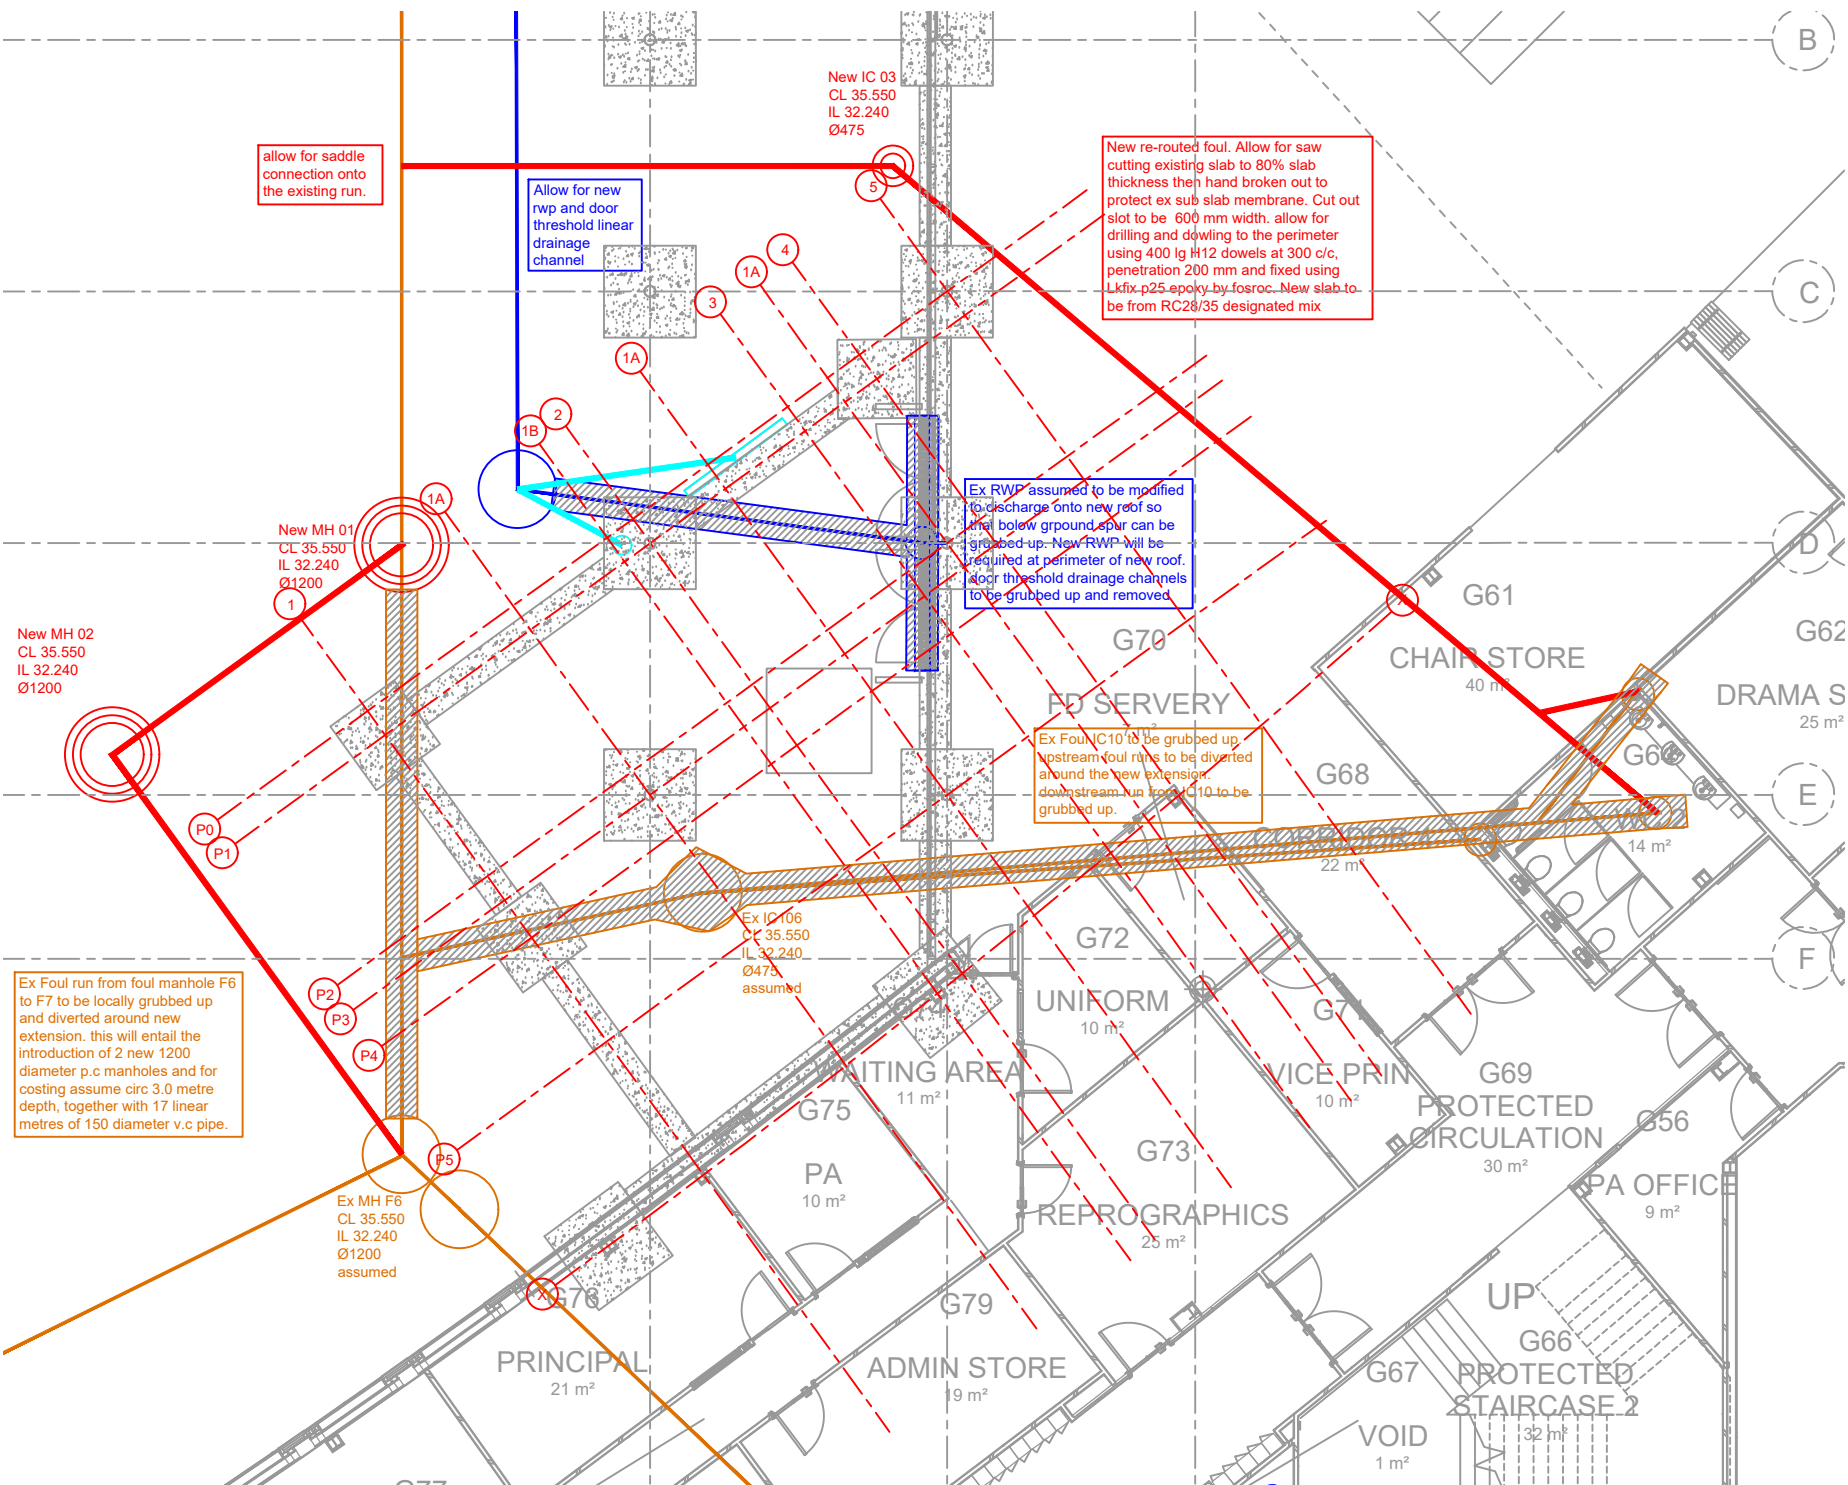

15202

SK500

28.05.24

GA plan below ground drainage