
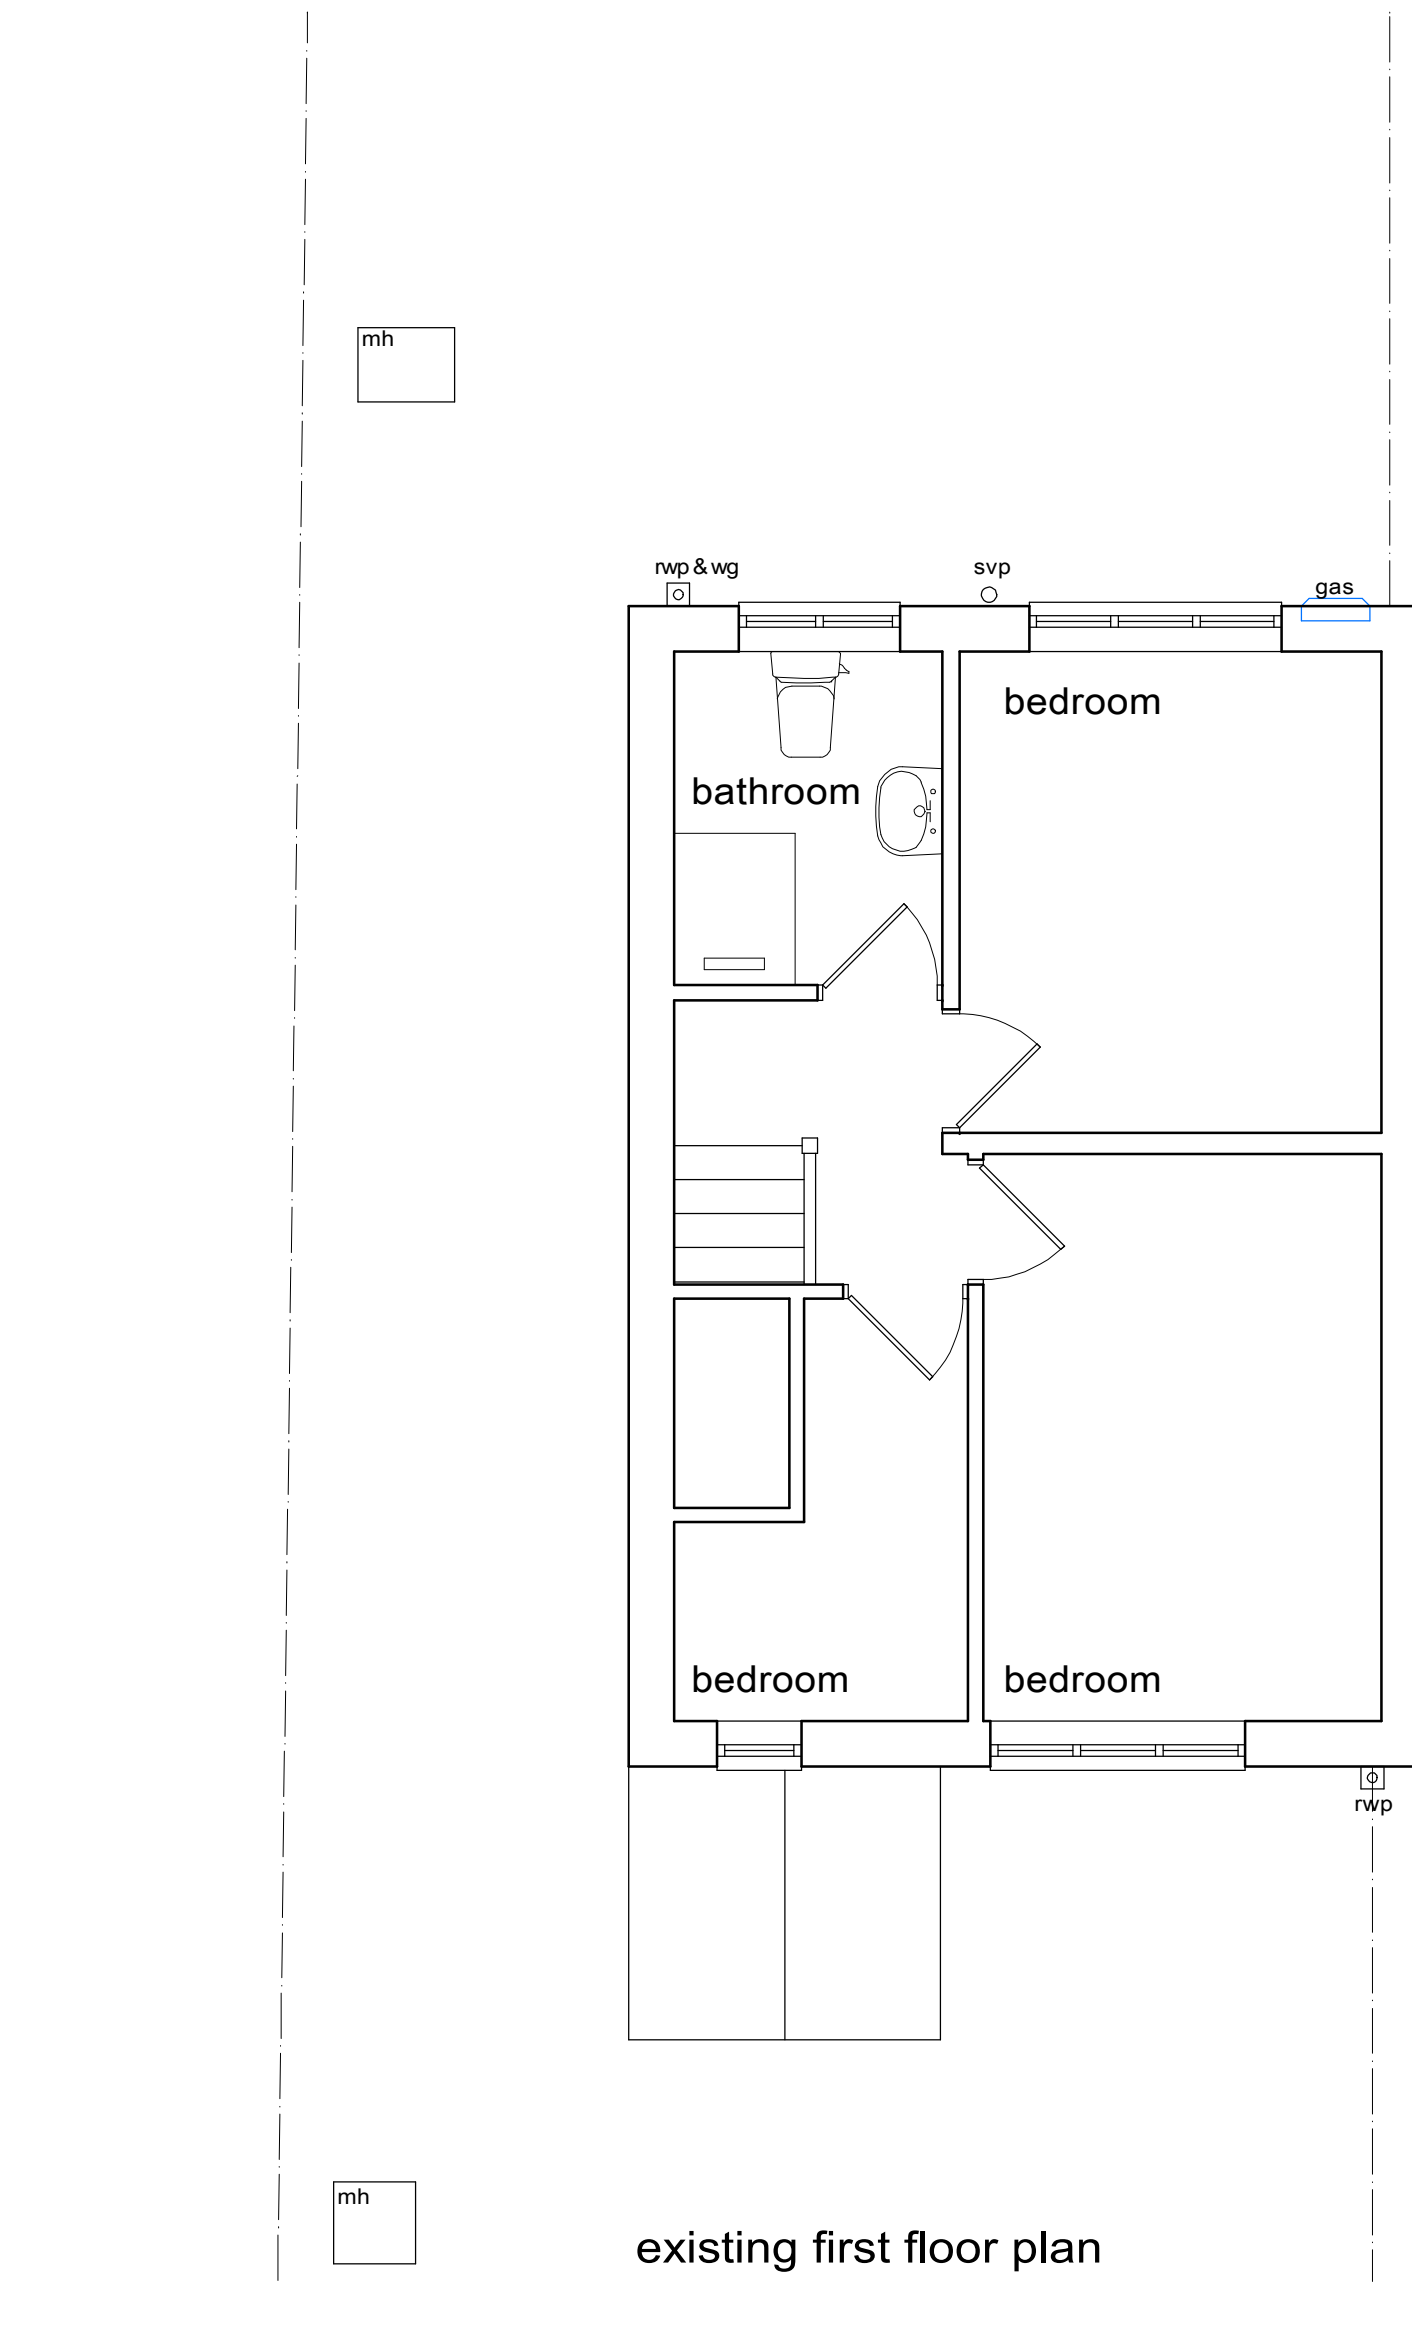
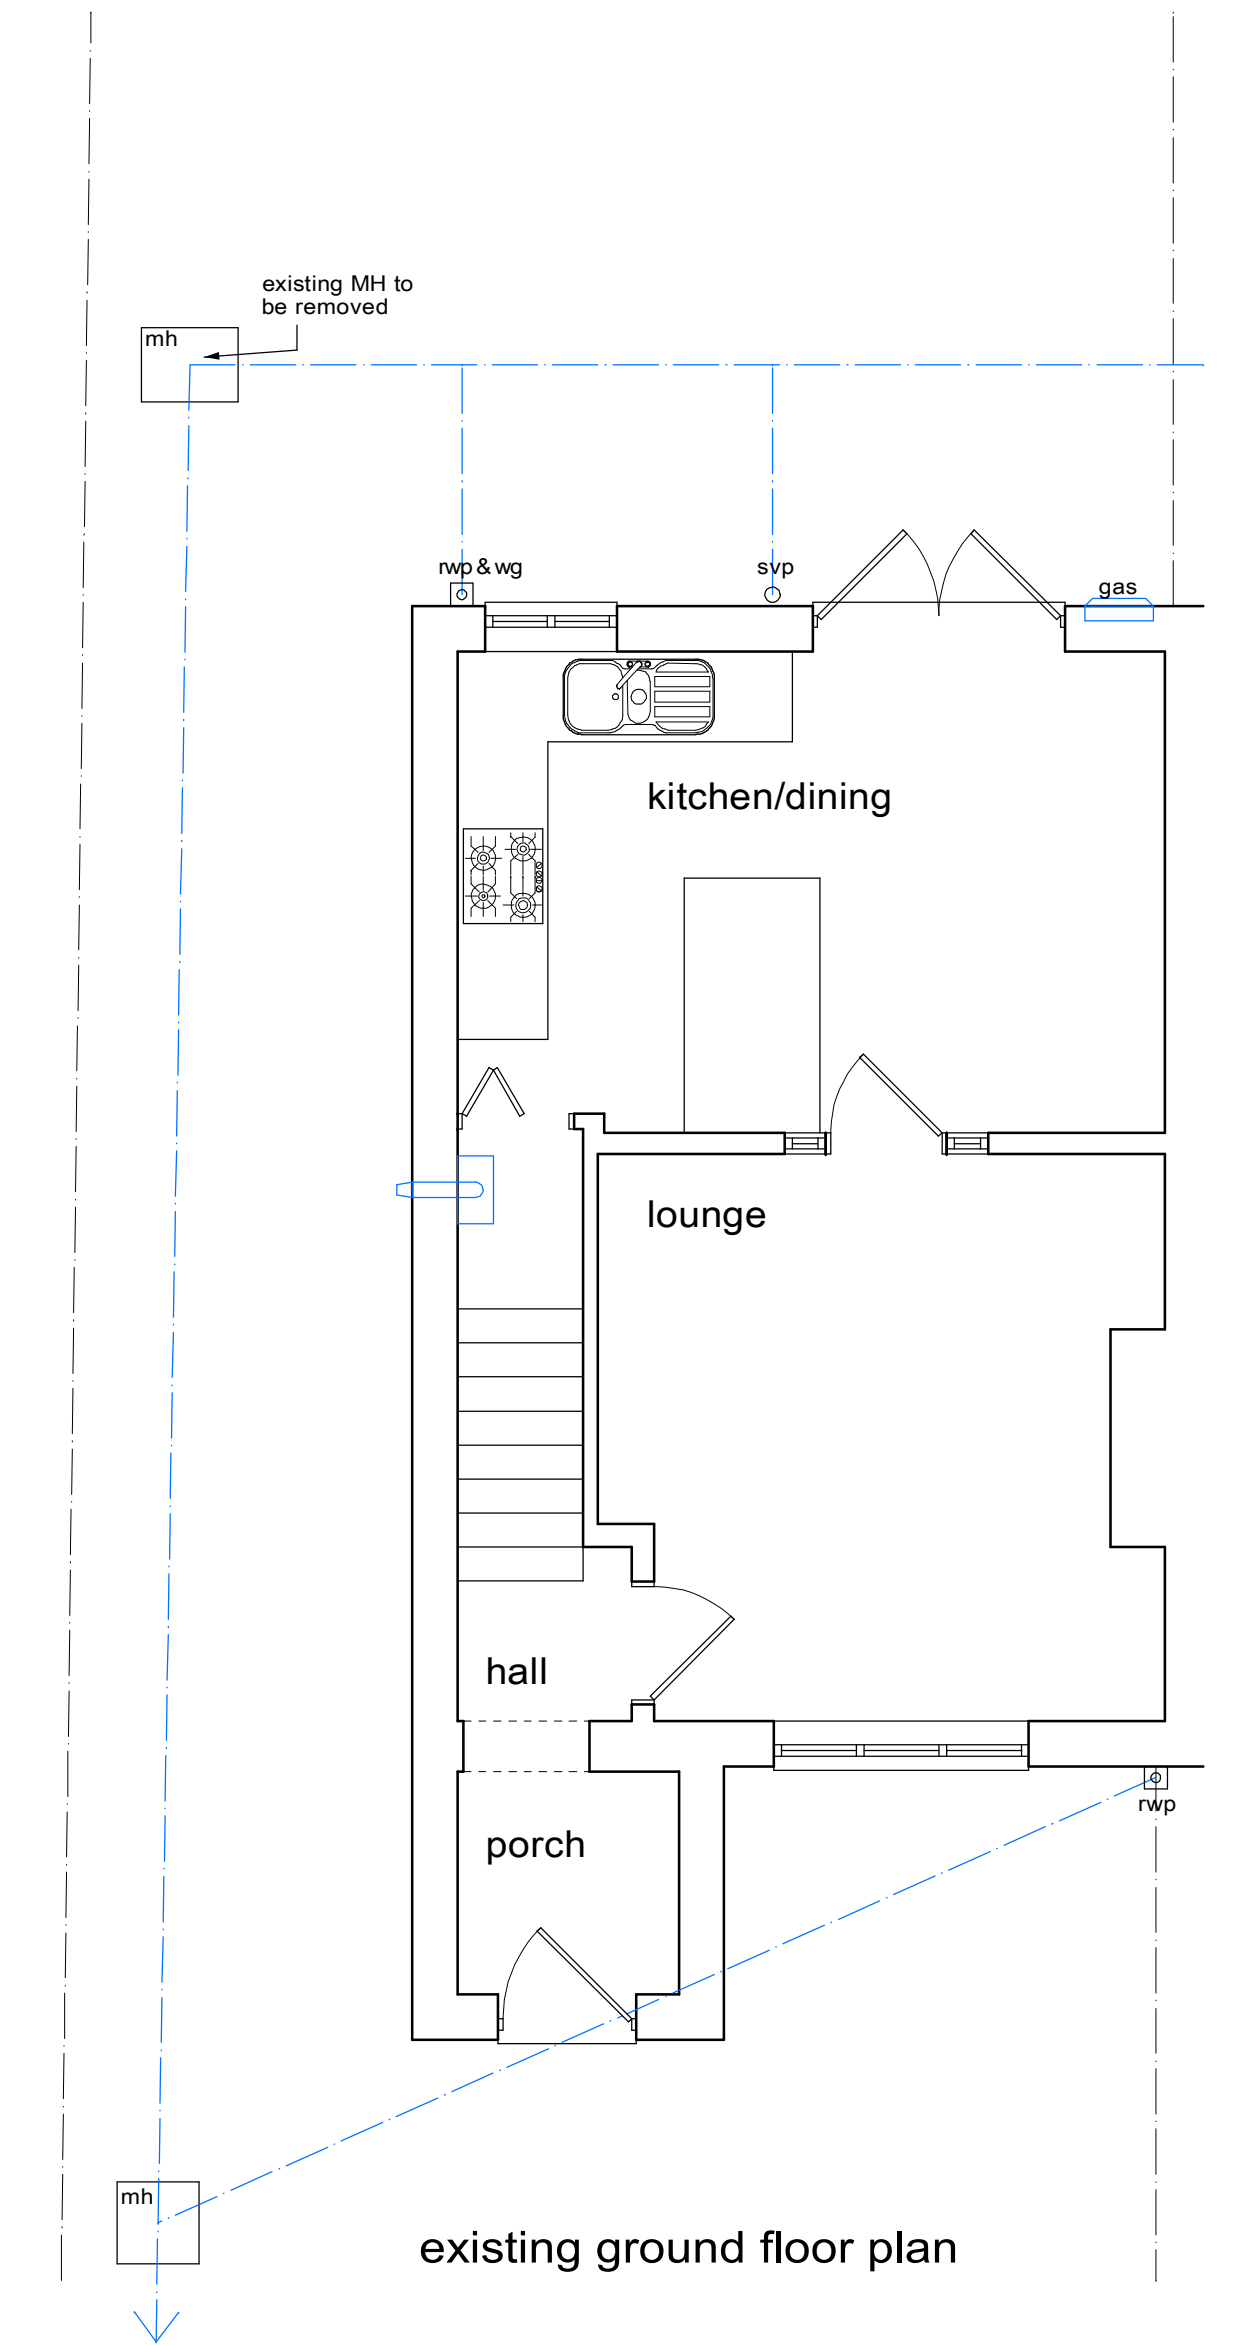
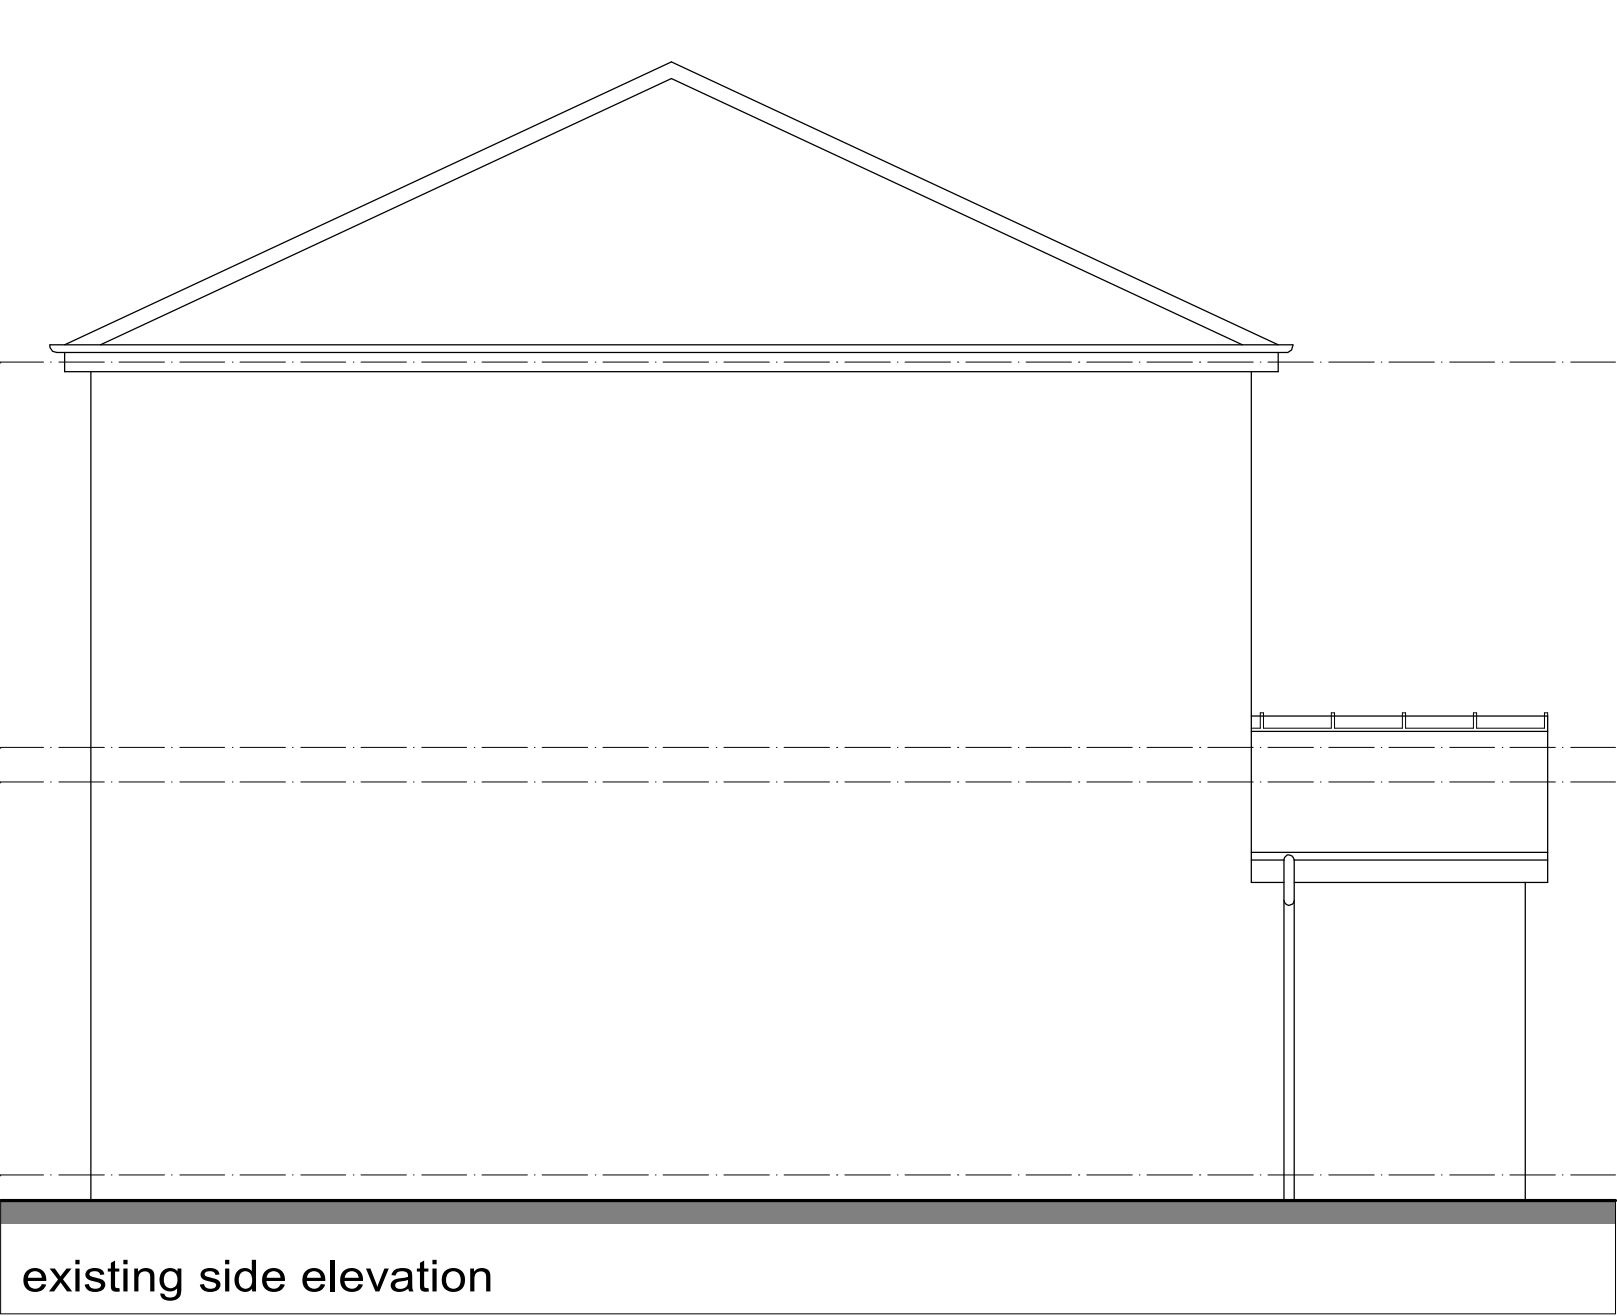


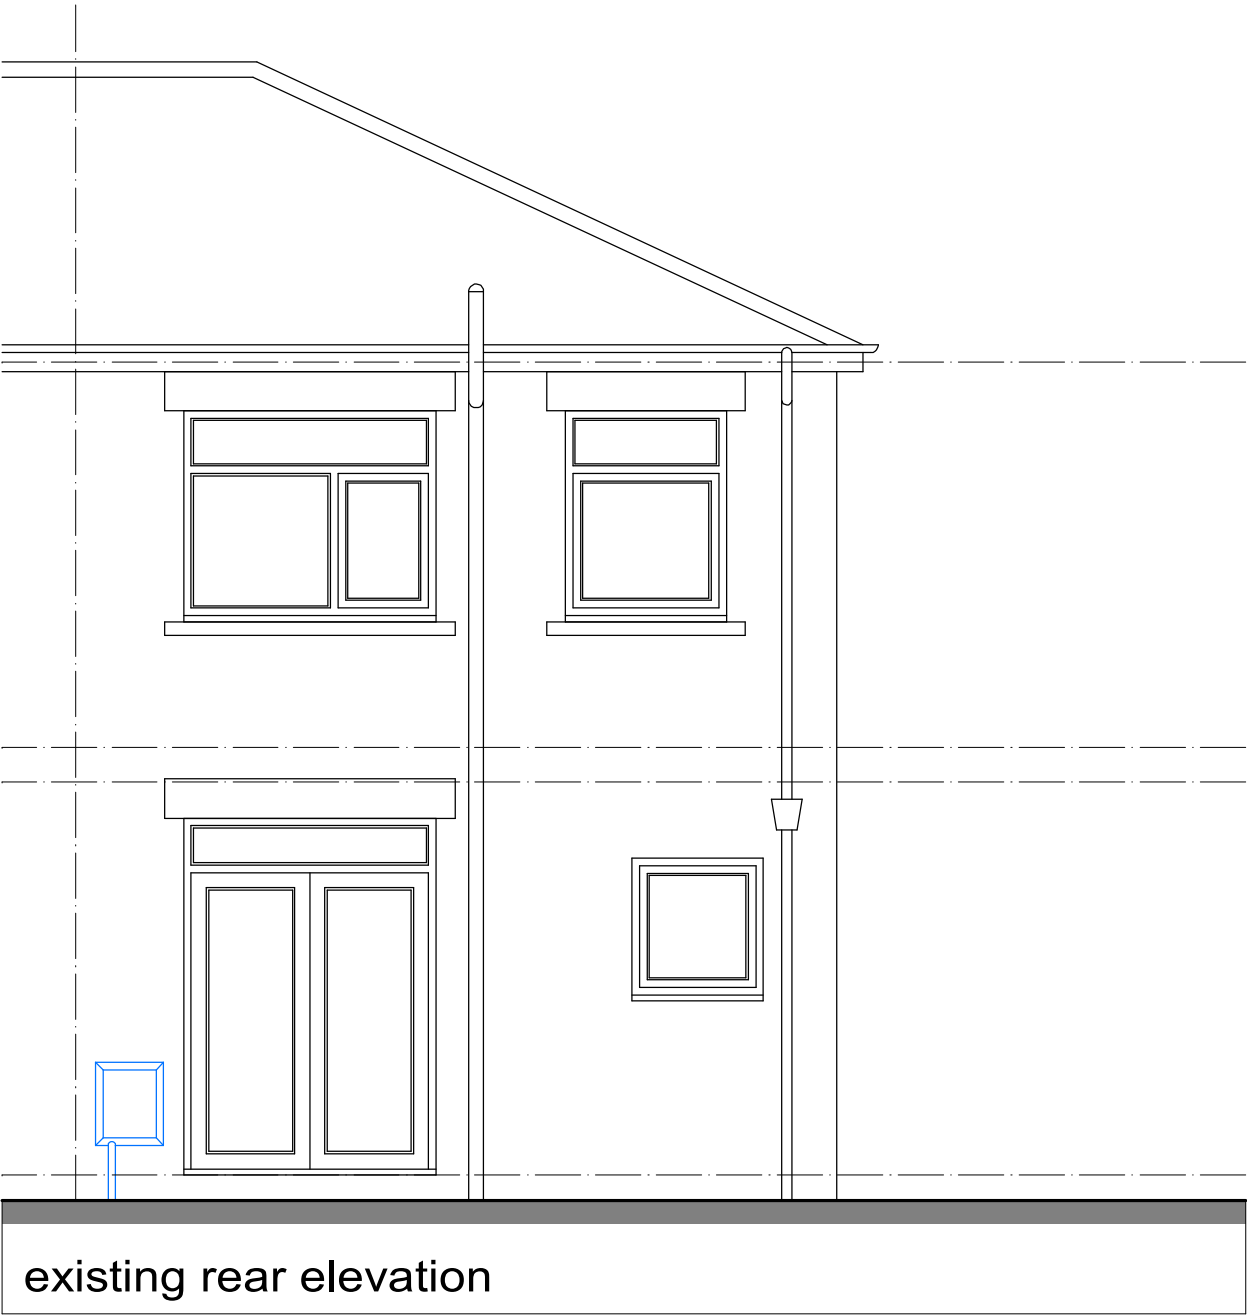

This drawing has been prepared for the sole purpose of obtaining Planning Permission and Building Regulation Approval ONLY. All structural calculations are to be checked by structural engineer prior to construction.

All dimensions & details are to be checked on site prior to construction, any discrepancies reported to ExtensionsNW prior to any work undertaken. Any work undertaken prior to full planning & building regulation approval is at the builders own risk. ExtensionsNW will not be held responsible for any problems arising.

This drawing is the copyright of ExtensionsNW and any reproduction in whole or part is strictly forbidden.
Plotted on 03/12/2024
ExtensionsNW reserve the right to modify and make necessary alterations dependent on site conditions.

D		
C		
B		
A		
DATE		

SCALE	1:50	DATE	Oct 2024
DRAWN	JDJ	PP	B.R
CUSTOMER	Mr & Mrs O Connell		
PROJECT	Extension to the side and rear		
LOCATION	8 Hilbert Street Middleton M24 2HY		
LOCAL AUTHORITY			

Extensions

3 Cribben Street, Ravenstall, Bursdale, BB4 6EZ
Mob: 07968438495
Web: www.extensionsnw.co.uk E-mail: jdc@extensionsnw.co.uk

JOB No.	3468 - 01	REV.	
---------	-----------	------	--