



front




rear

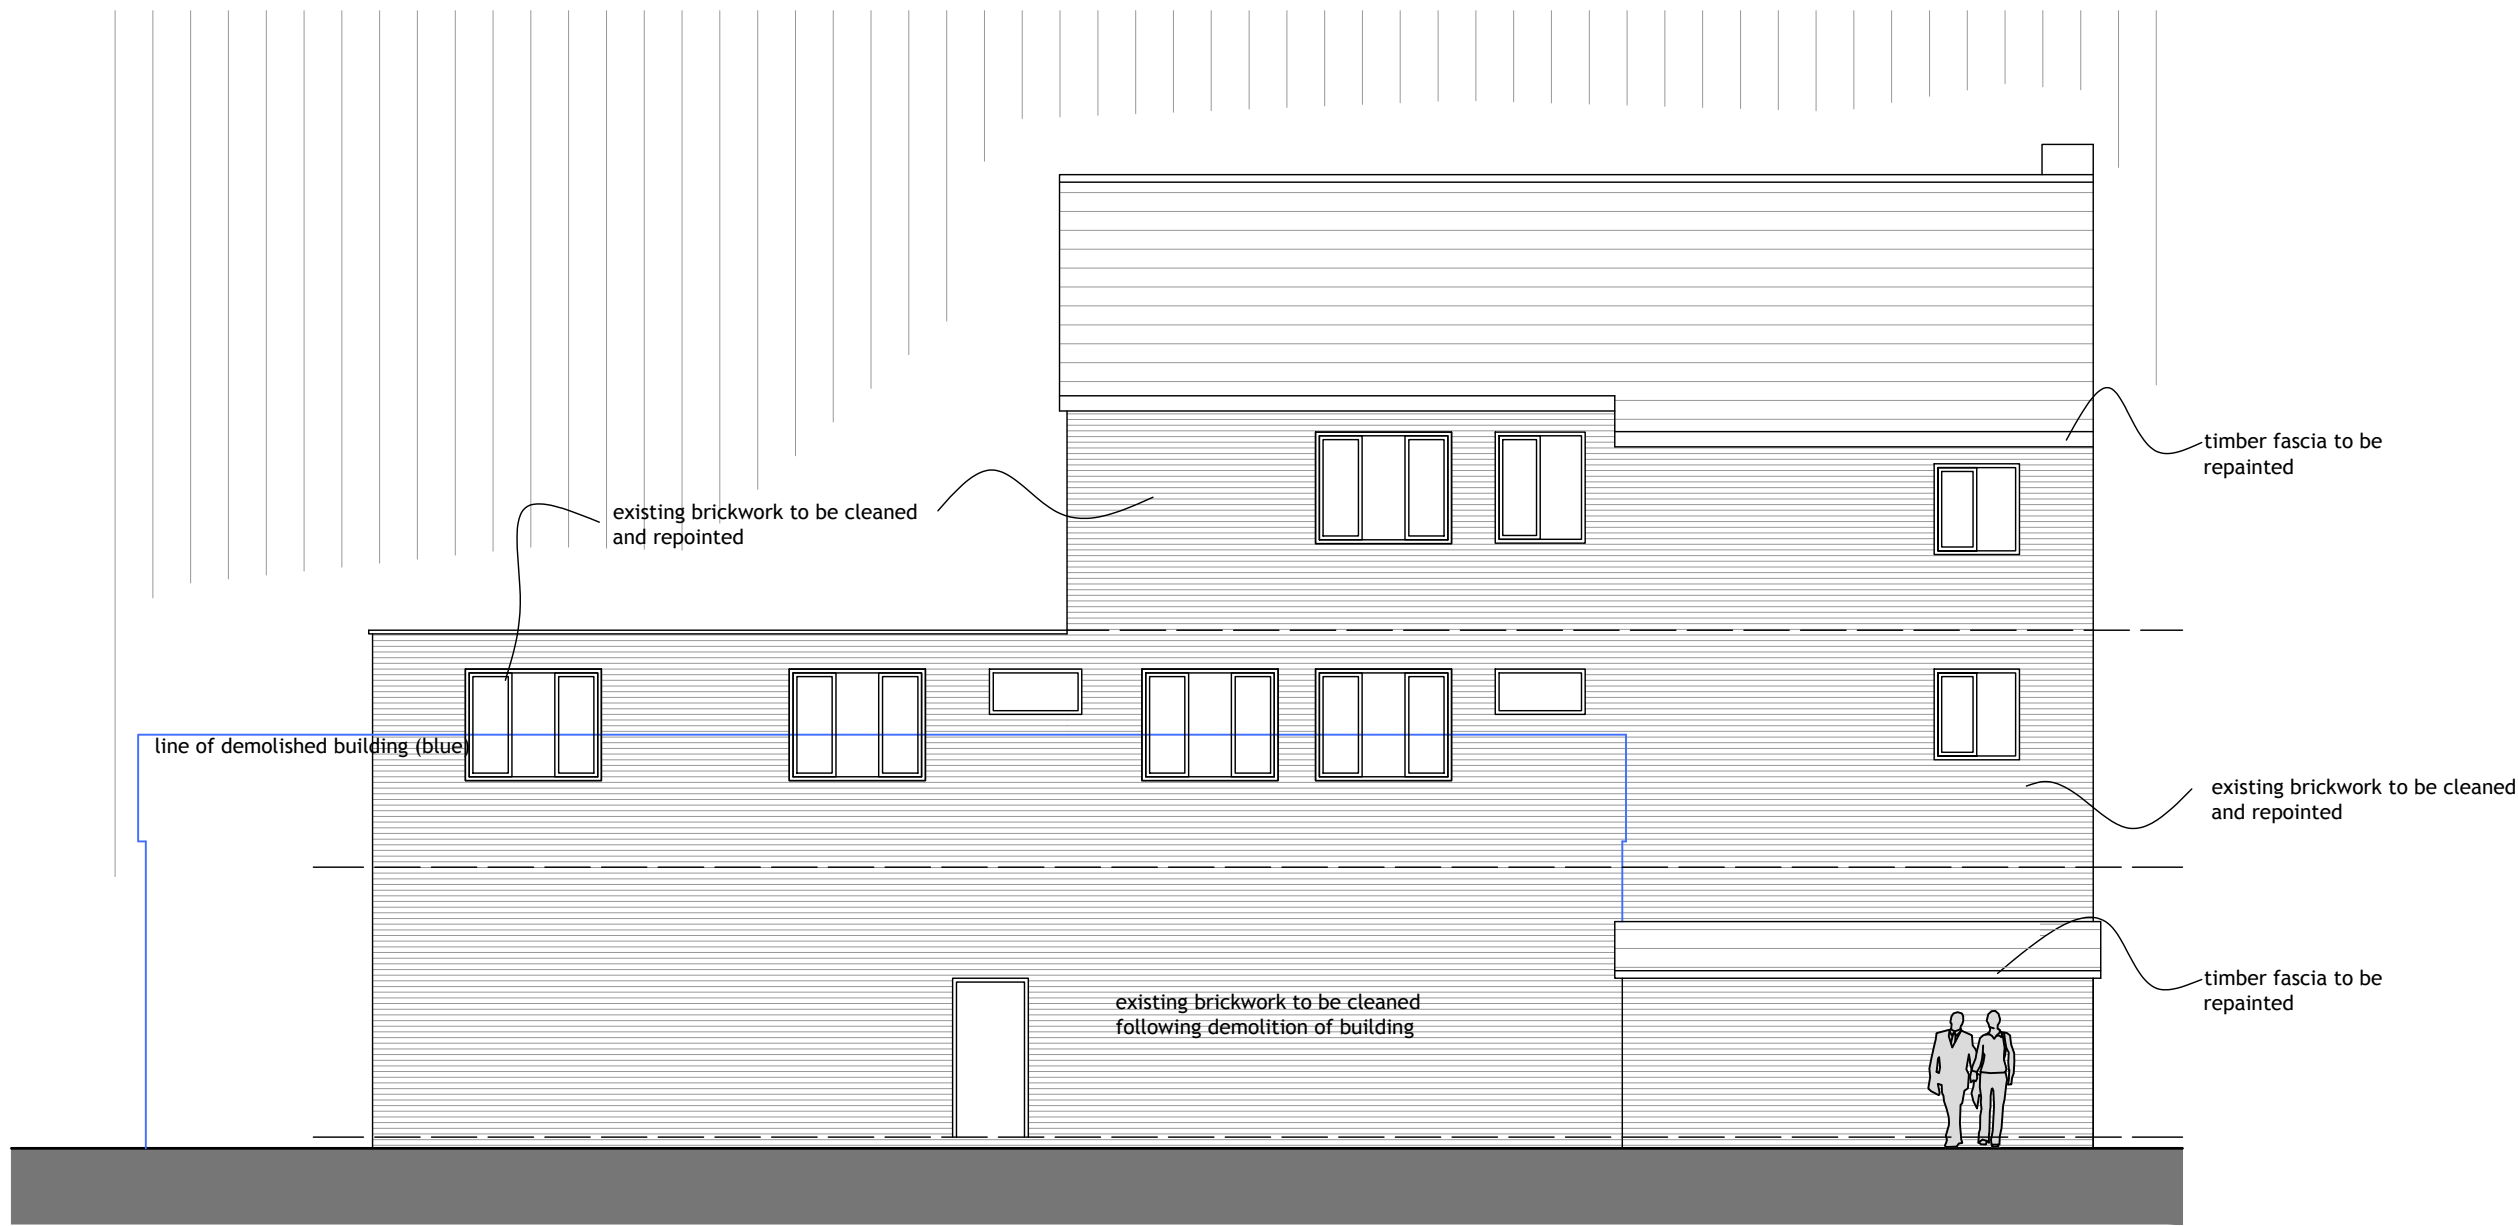

second

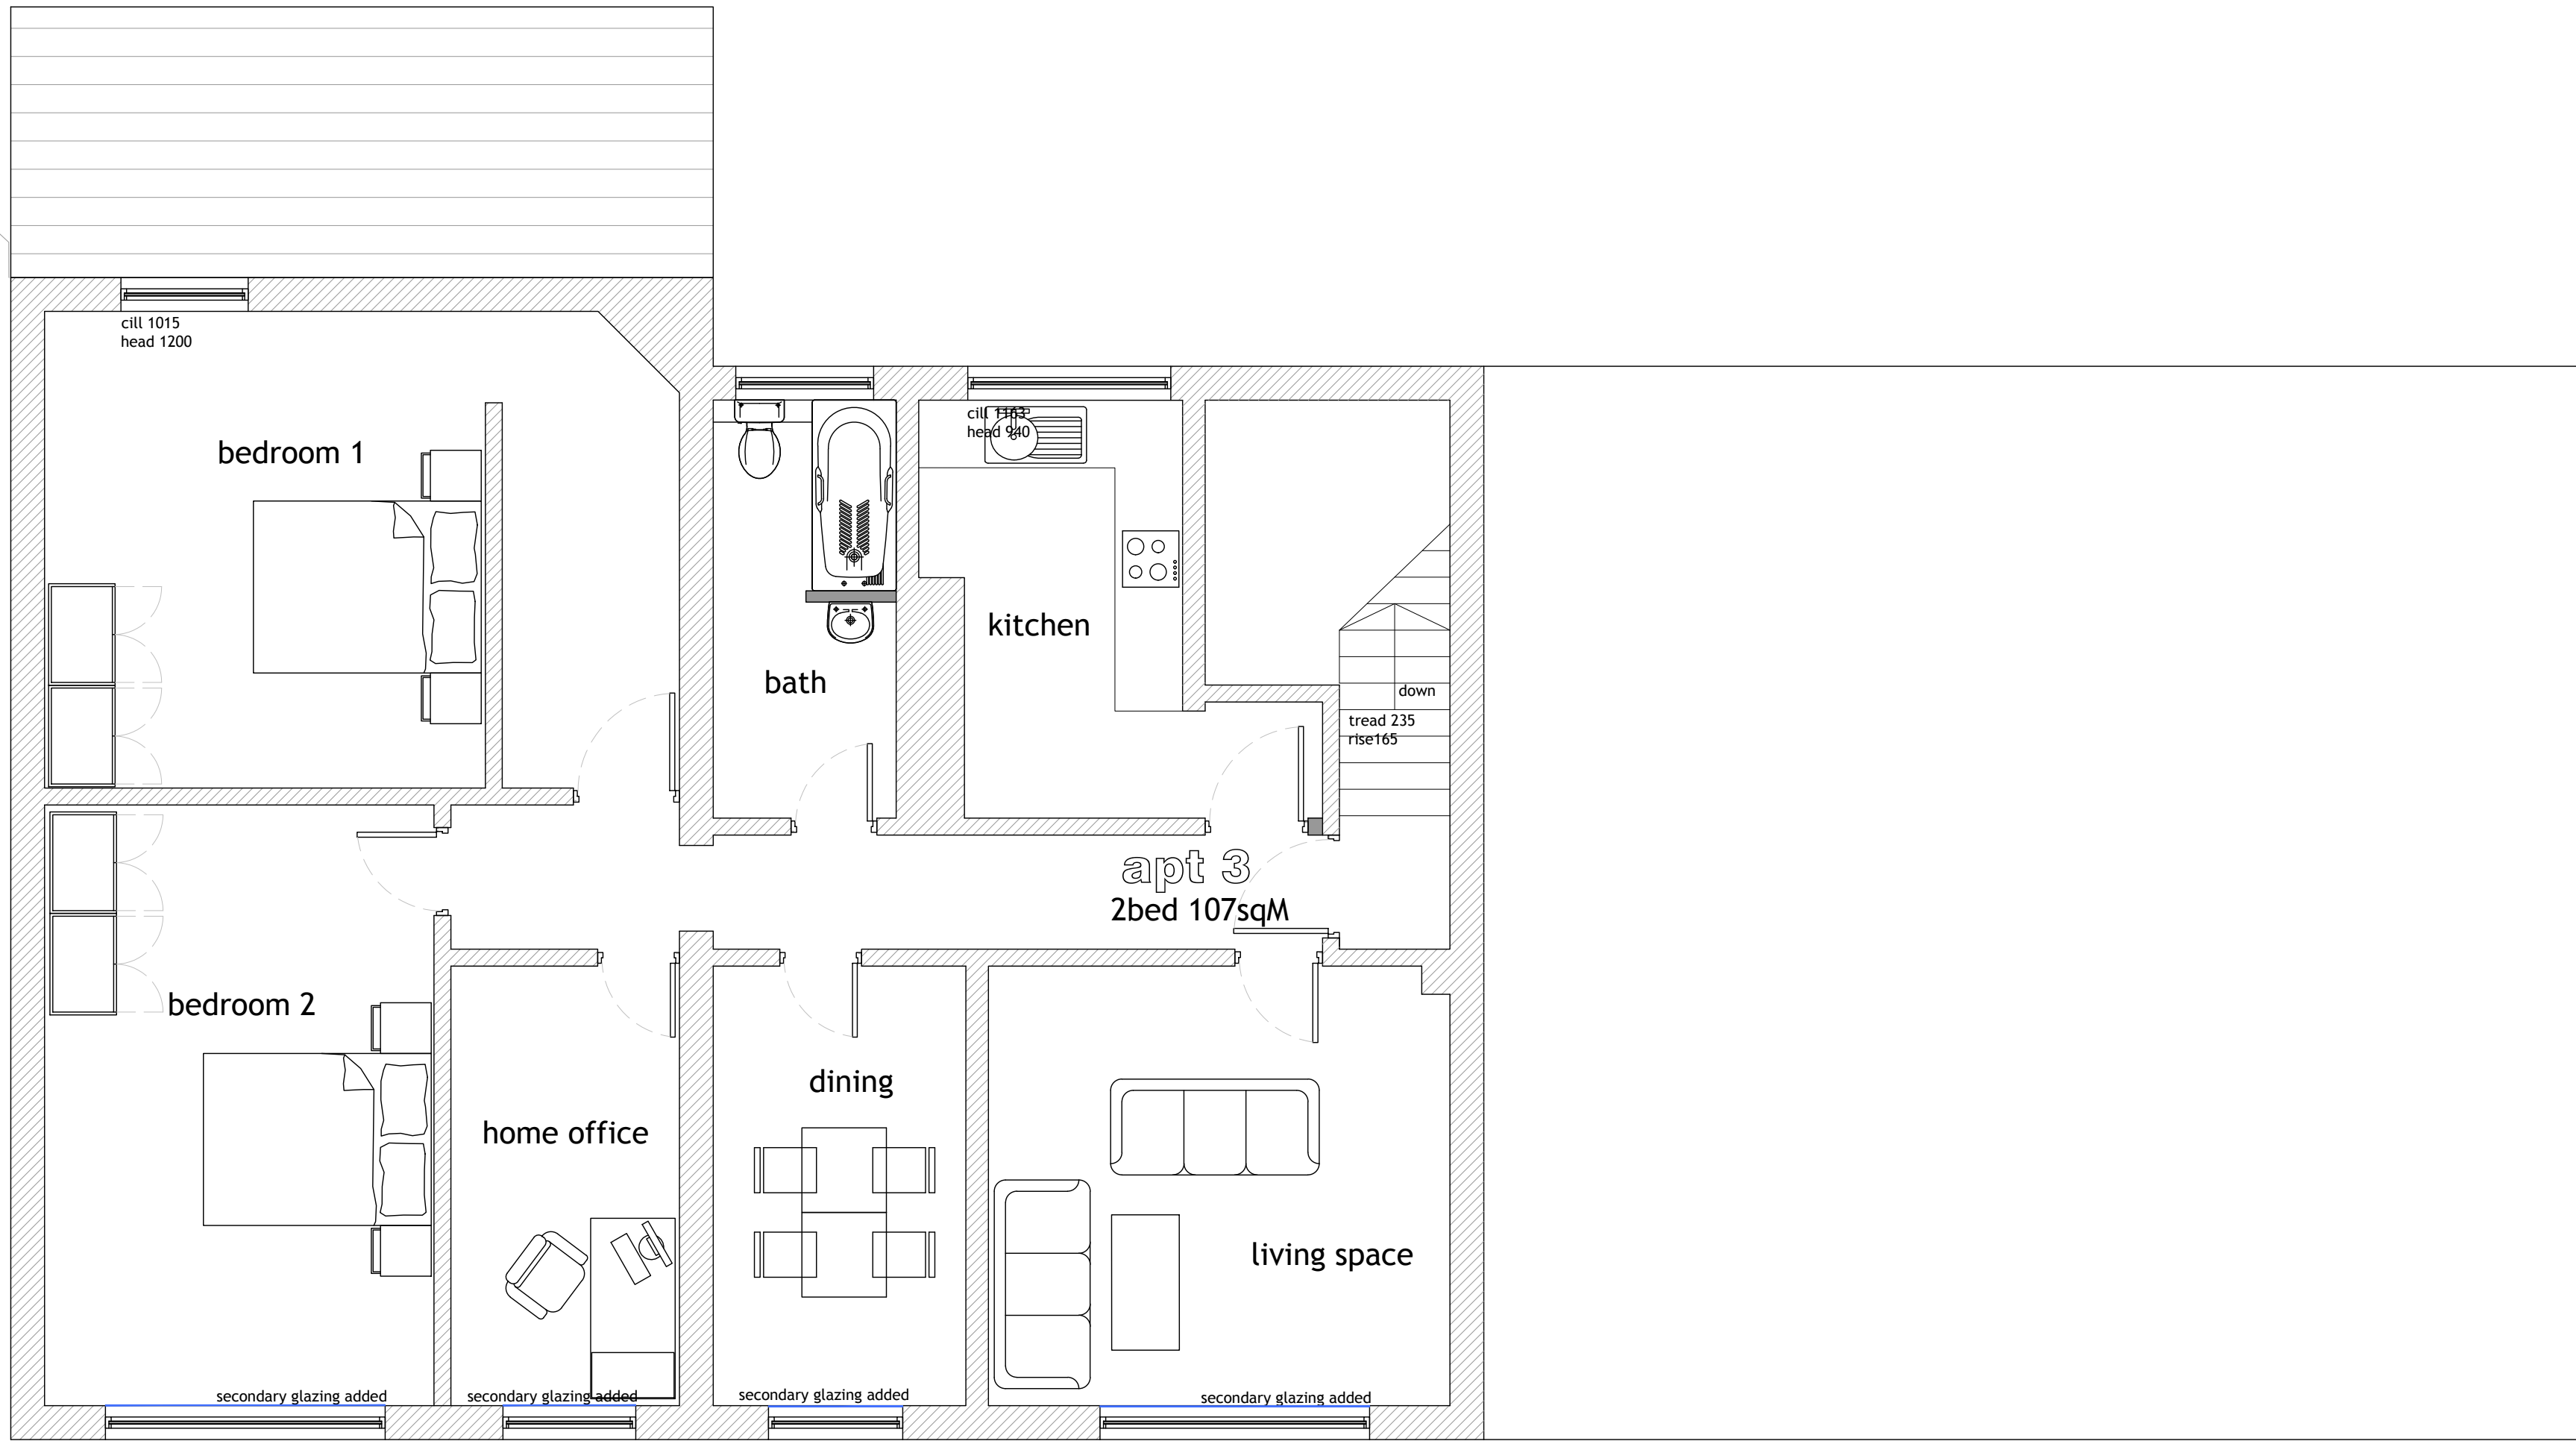

fence detail (marked 2 on site plan) 1:25

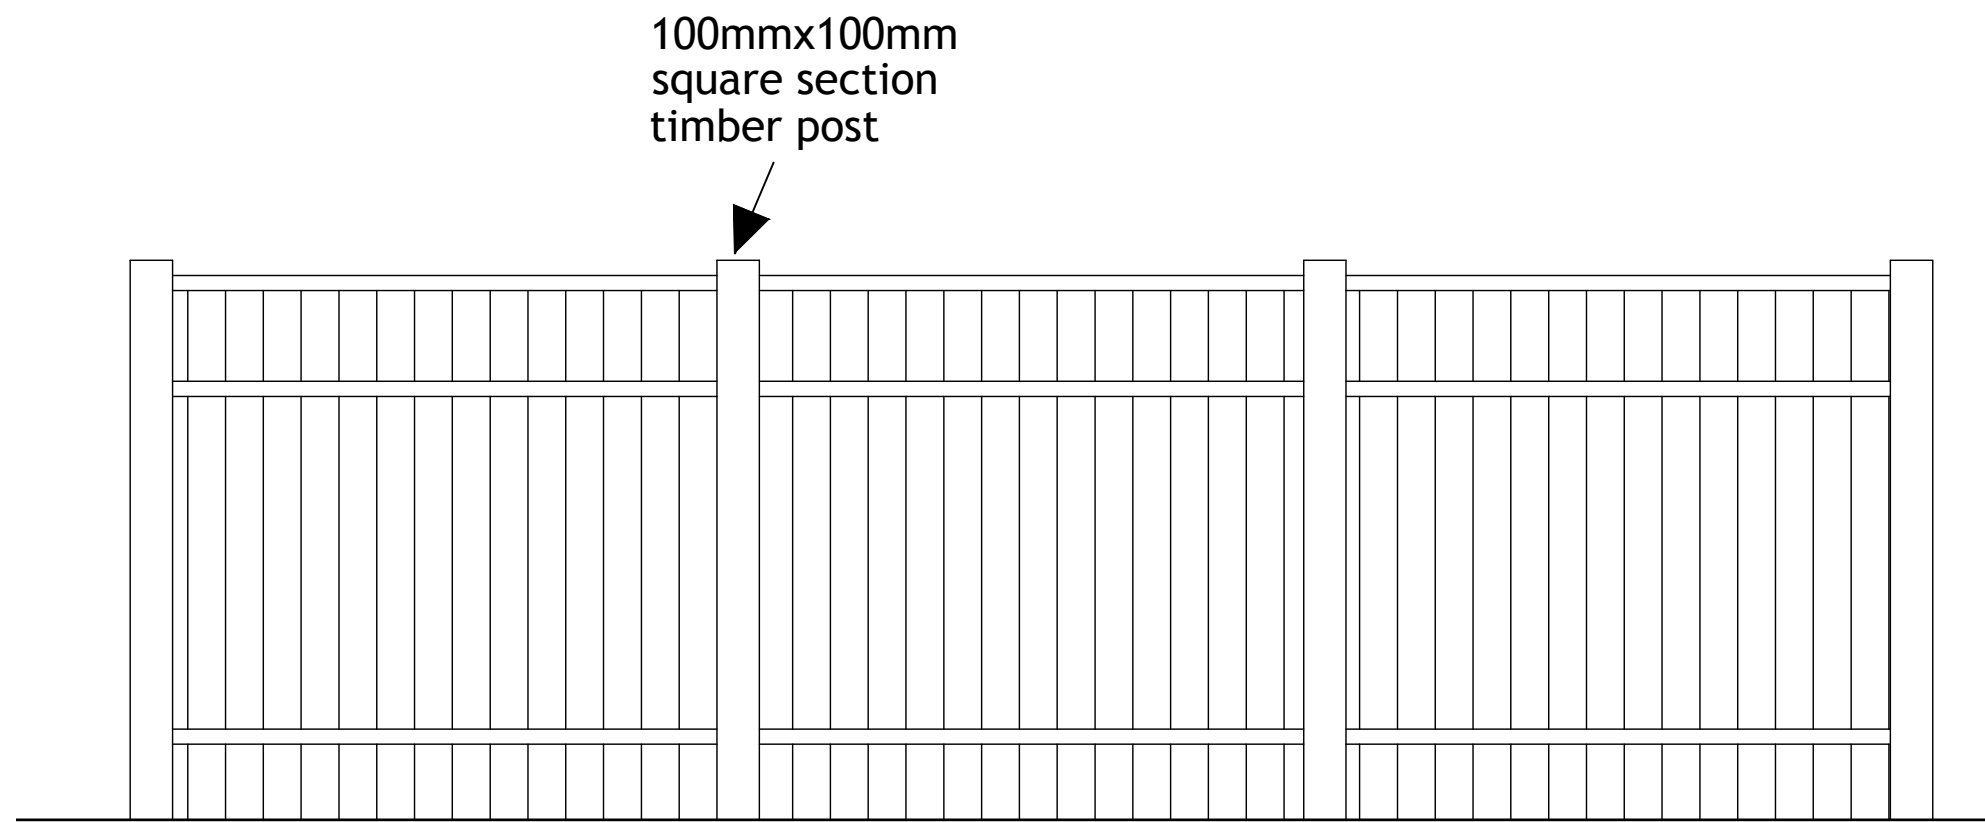

- notes:-
- Heavy duty construction
 - Tapered boards with a 10mm thick leading edge
 - Reinforced with two 45mm battens
 - 50x30mm framing all-round
 - Overall Size - W: 183cm / 6' 0" D: 4.70cm / 1.9" H: 183cm / 6' 0
 - to be treated and stained oak finish



All levels and dimensions must be checked on site by contractor prior to commencement of works. Any variations must be reported to the client.

All information herein is the copyright of the designer. Copying in full or in part is forbidden without the written permission from the designer.

Client	Mr Alfredo Moghimi	Project	29 Market Place Middleton. M24 6AE
Proposed Plans and Elevations			
MAHE	Architecture		
1:50 / 100	817-07		