


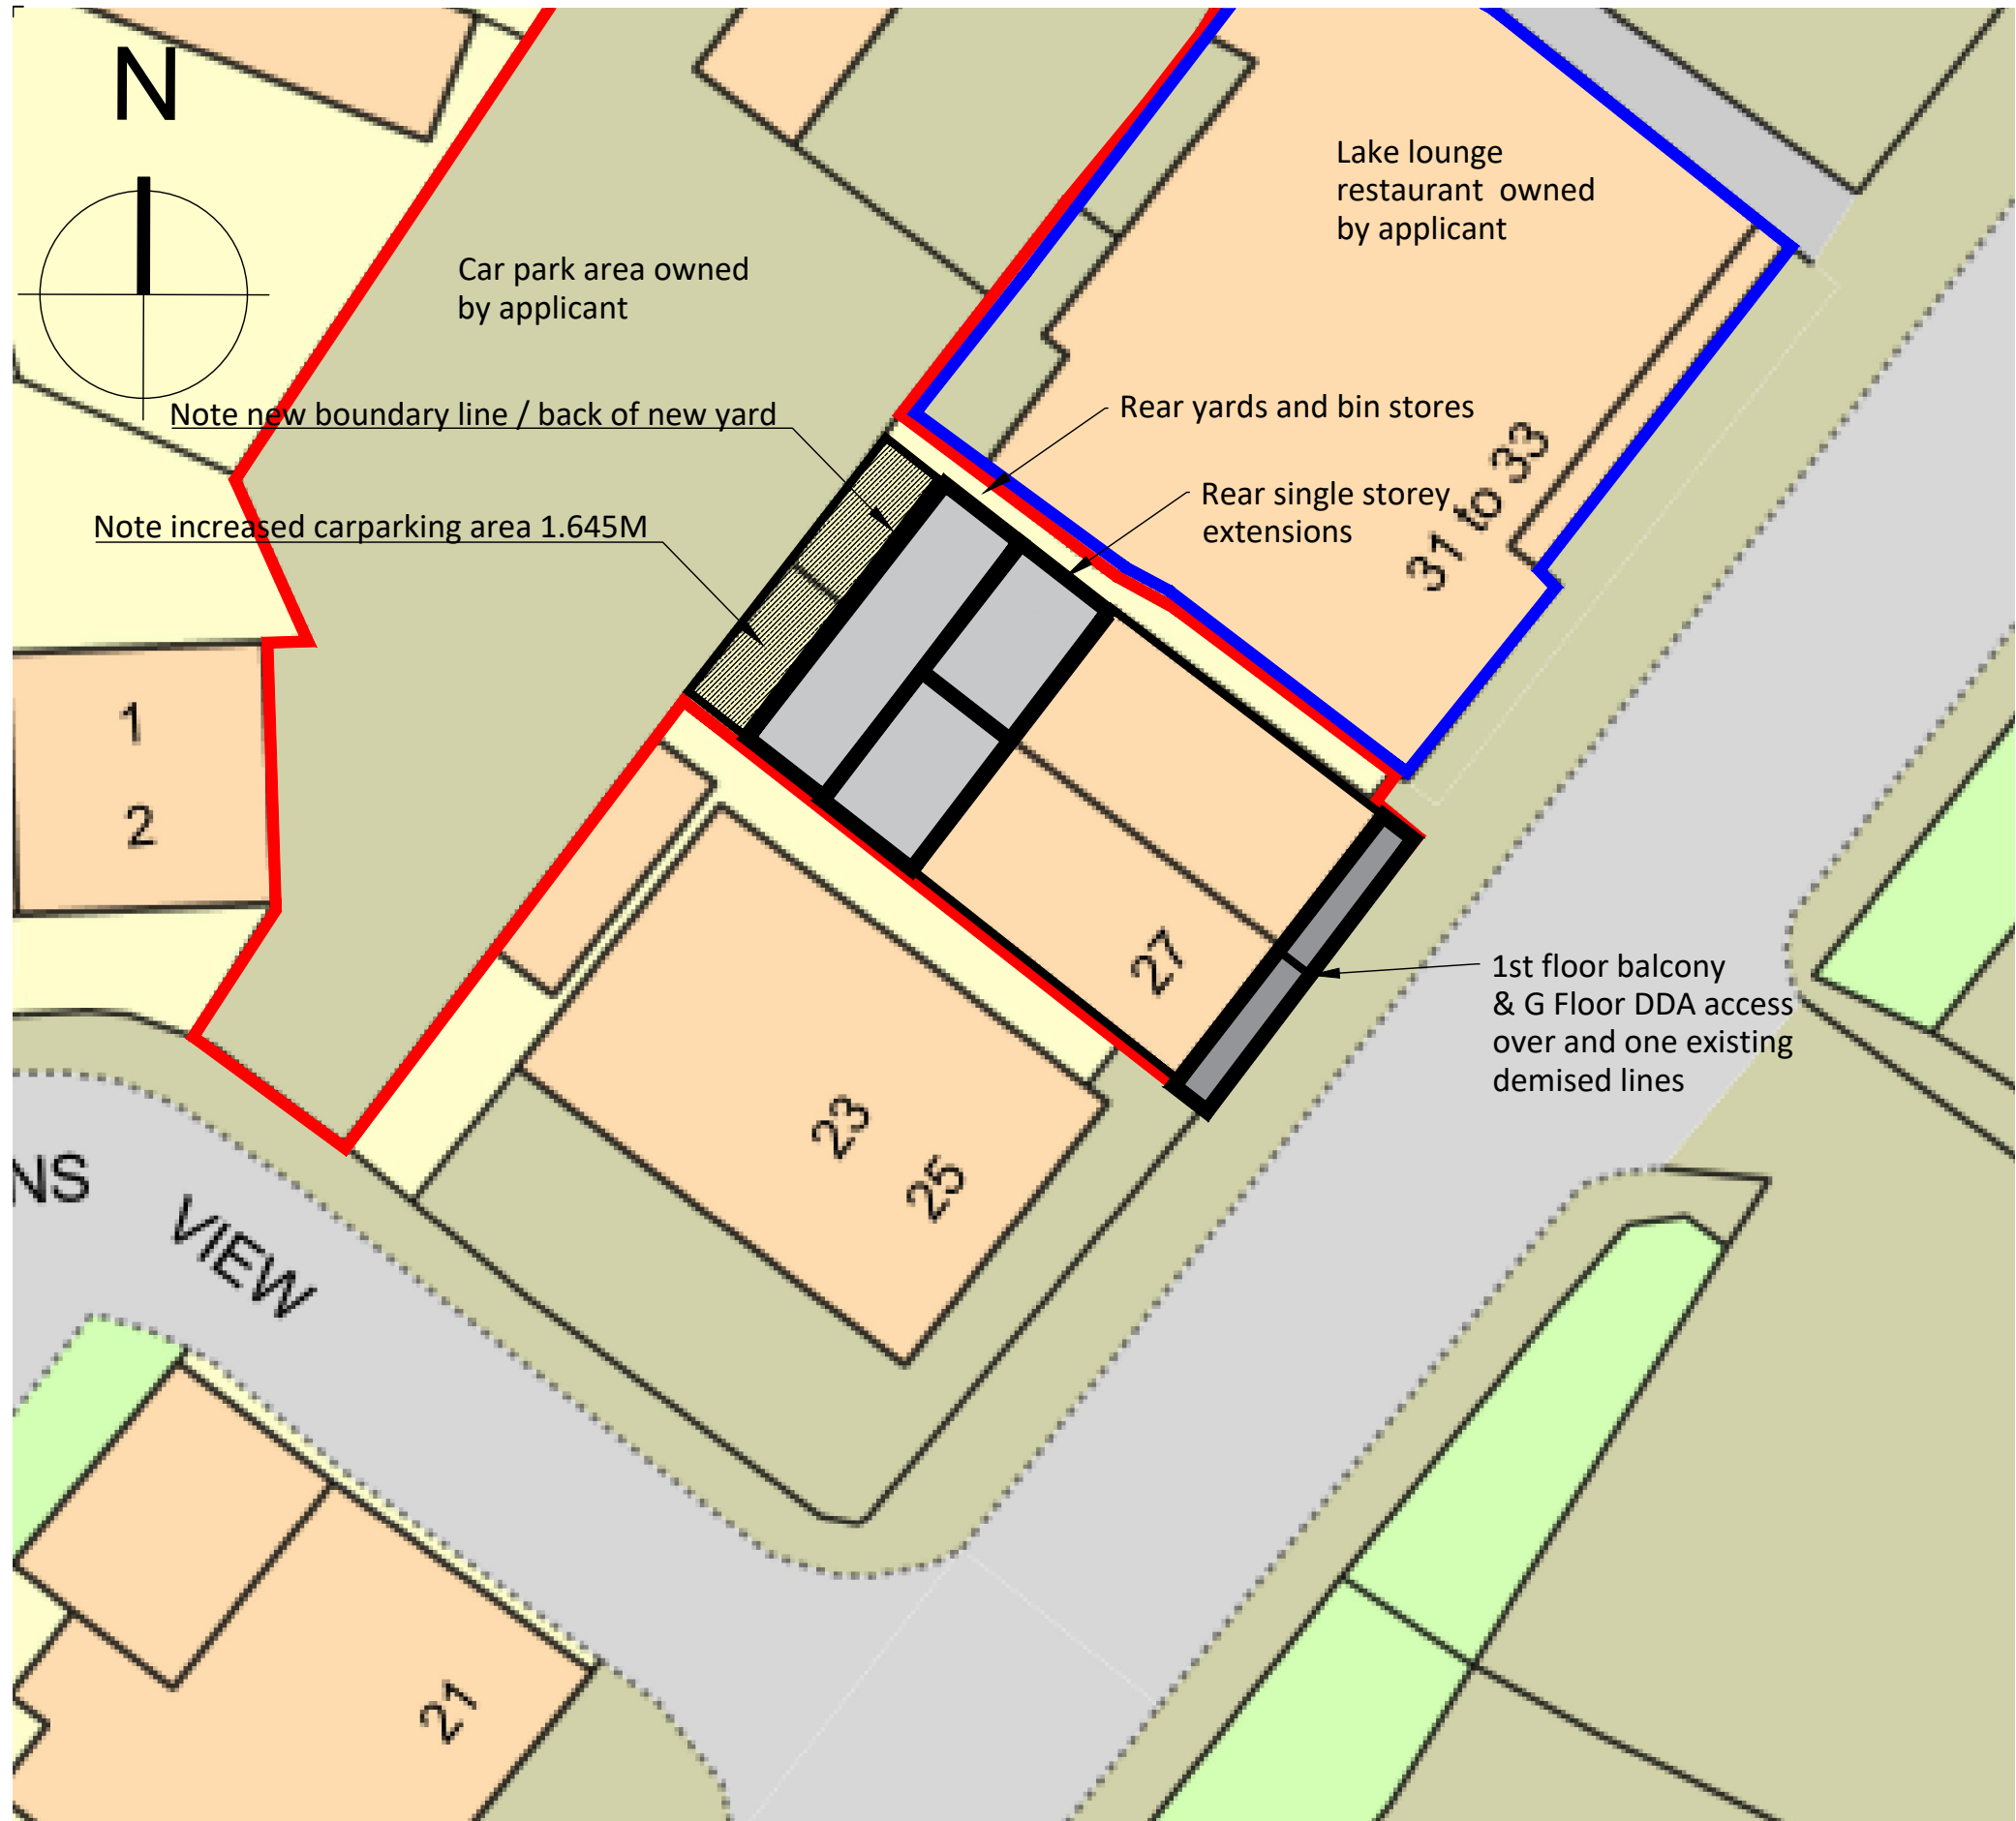

Site Block Plan scale 1:200

© This Drawing & Design is the copyright of QCD and should not be reproduced without written consent.

Contractors are to check all levels & dimensions on site prior to site works commencing & report discrepancies to the Designers.



Site Location Plan scale 1:1250

PLANNING DRAWING

Project:	27 & 29 Lake Bank Road Hollingworth Lake		
Title:	Site Location Plan		
Client:	Mr John Howarth		
Drawn By:	WRS	on 15/02/2022	
Original Size:	A3	Project Number:	1026
Drawing Number:	DR-P -1026 - 01 REV B		



Tel :- 07756 910210
Email :- qualitycreativedesign@gmail.com

ARCHITECTURE INTERIOR DESIGN PROJECT MANAGEMENT BUILDING CONSULTANCY