


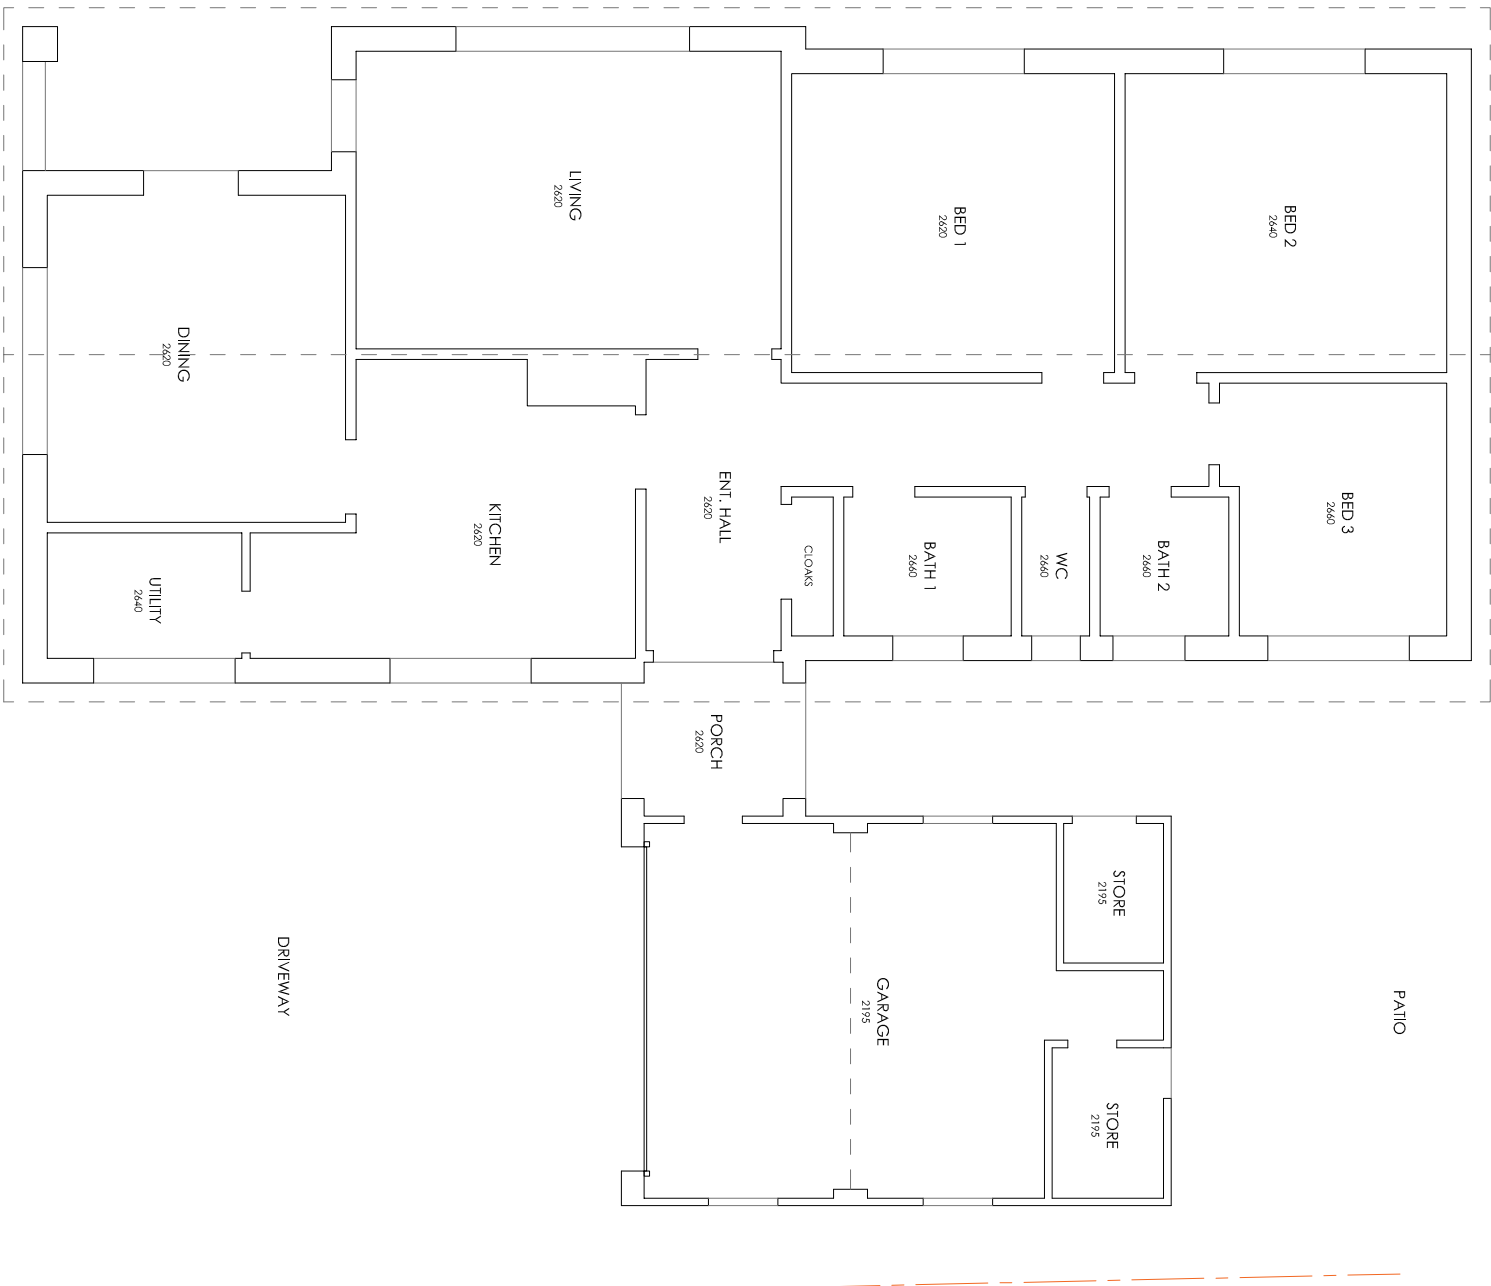


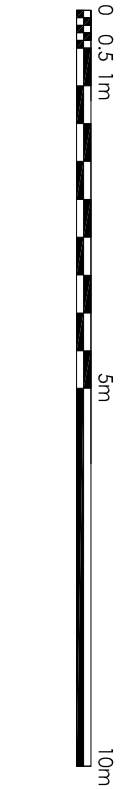


GROUND FLOOR

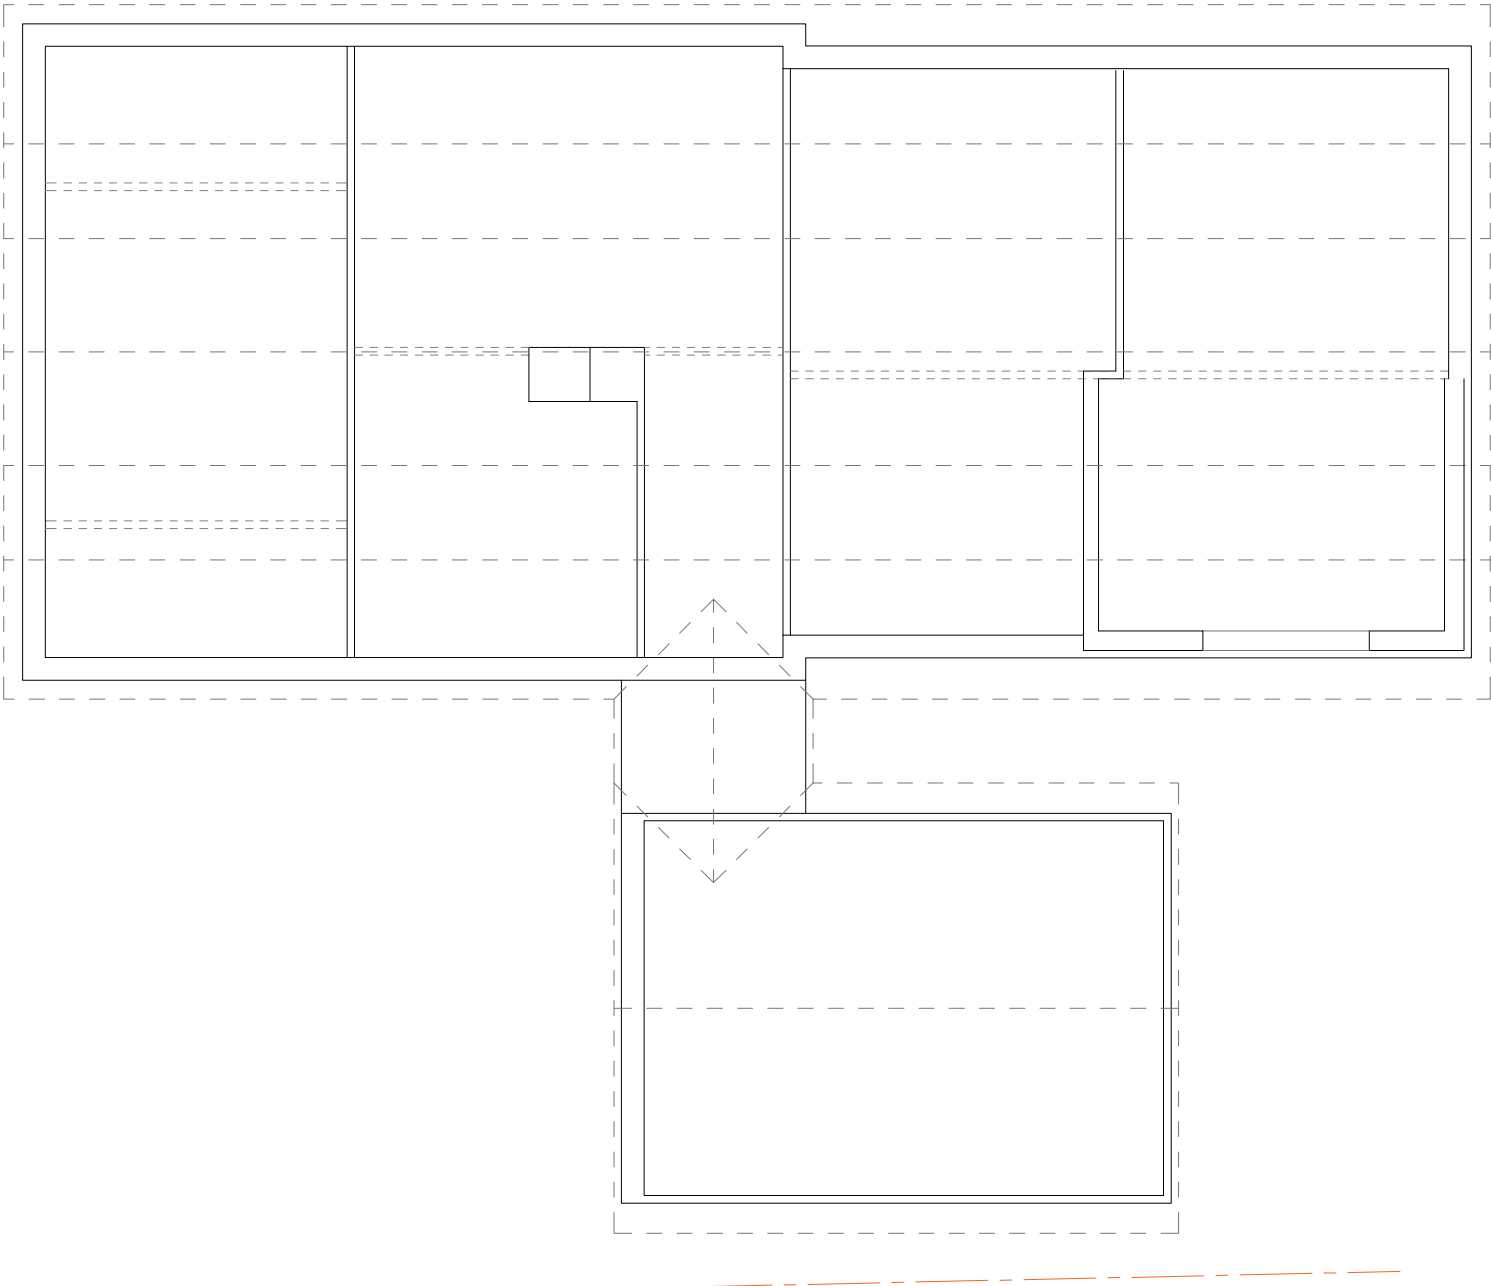


FIRST FLOOR / ROOF PLAN

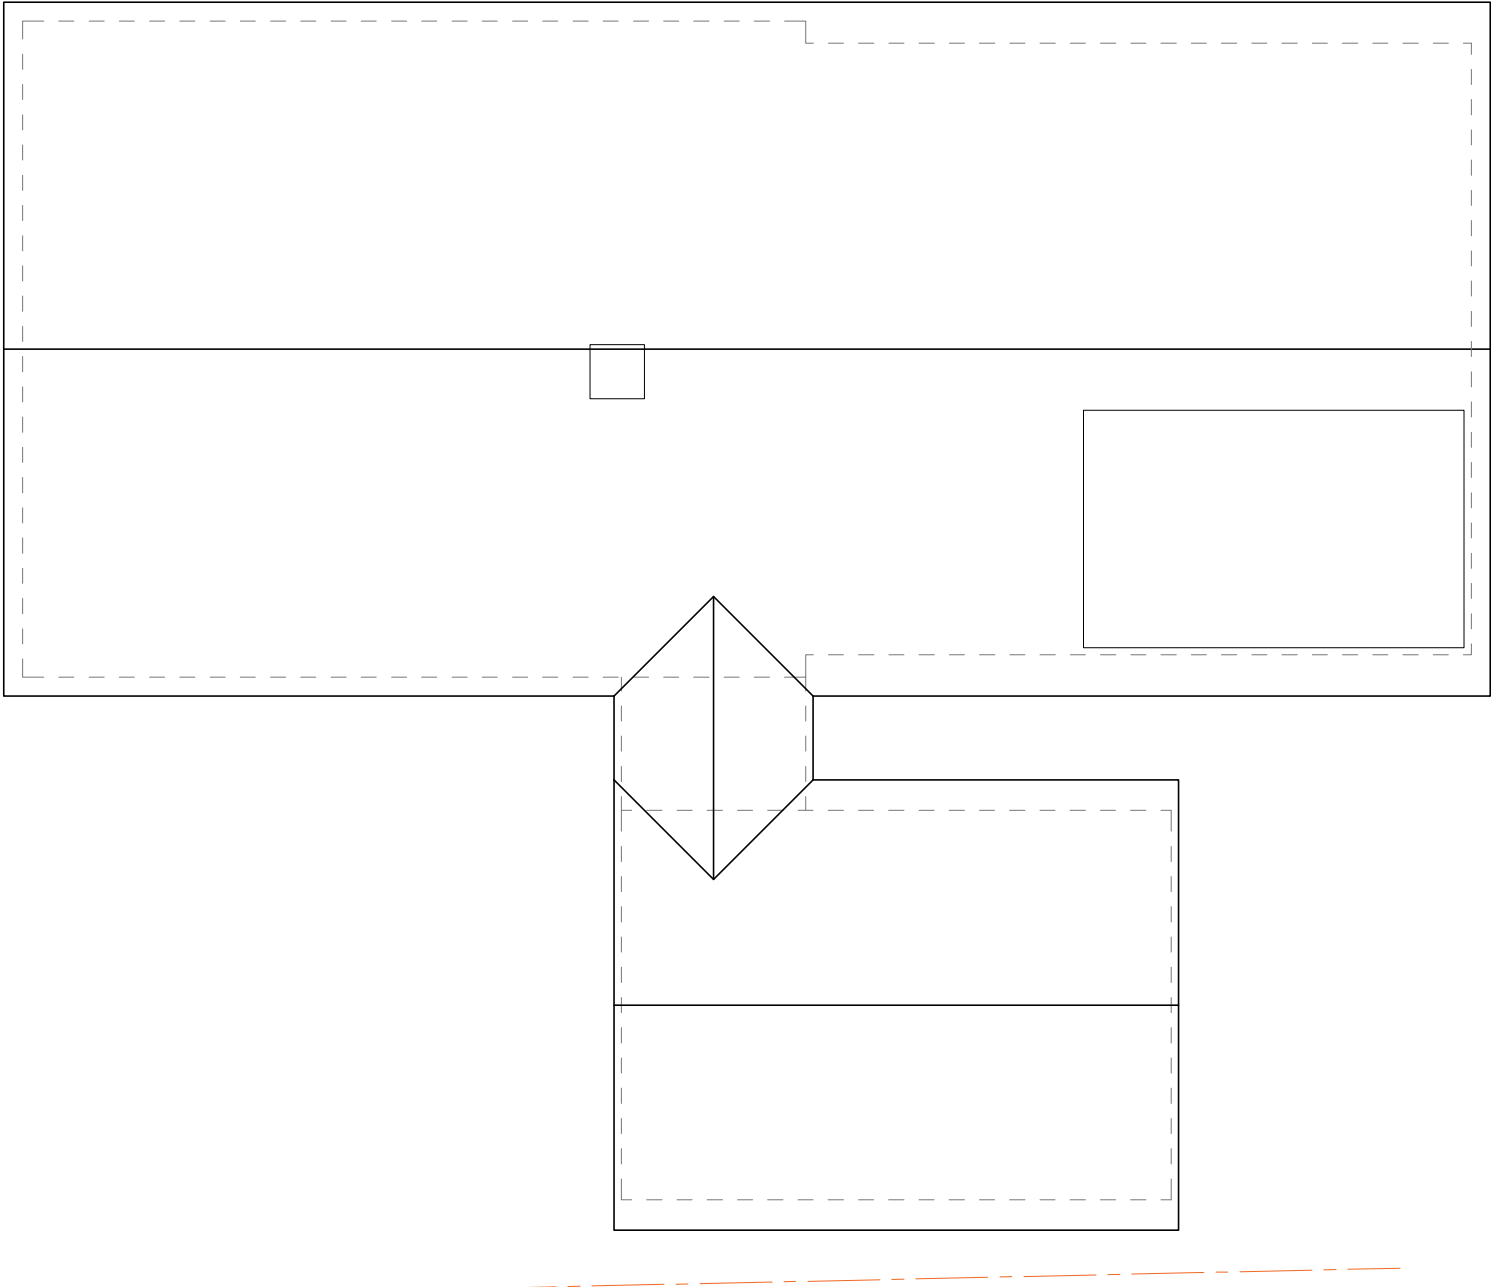


ROOF PLAN

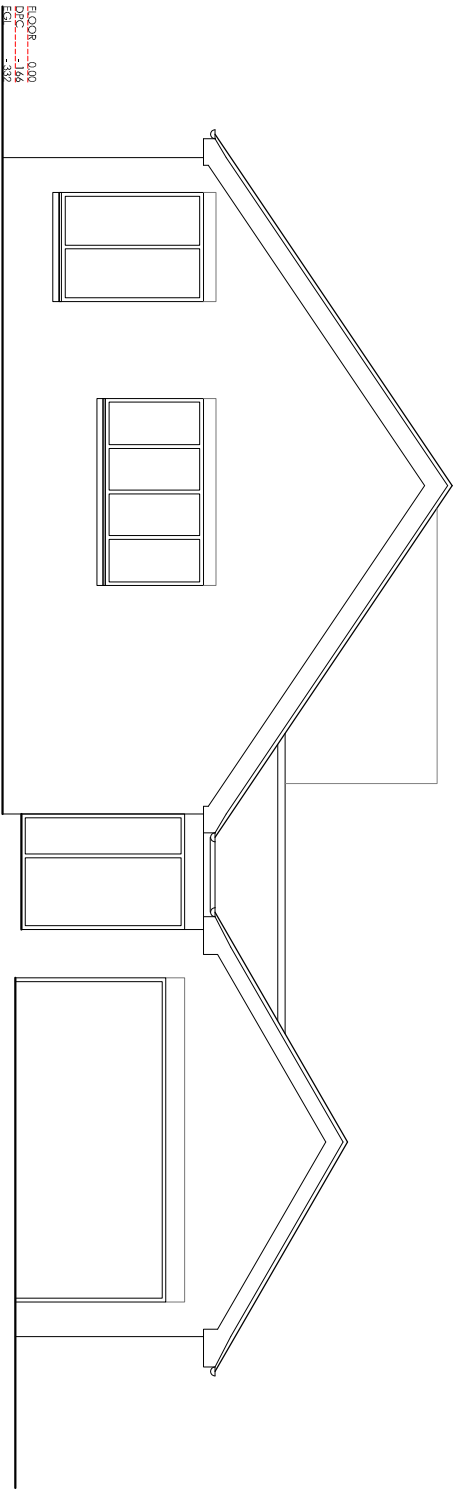


FRONT ELEVATION (SOUTH)

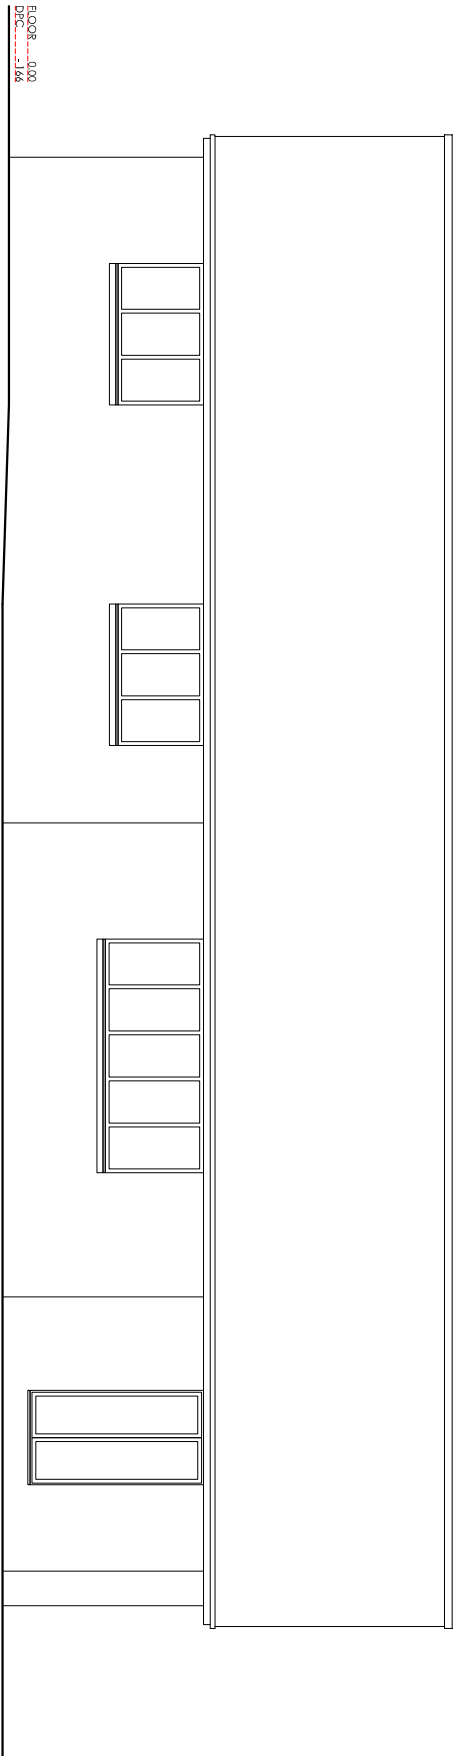

SIDE ELEVATION (WEST)

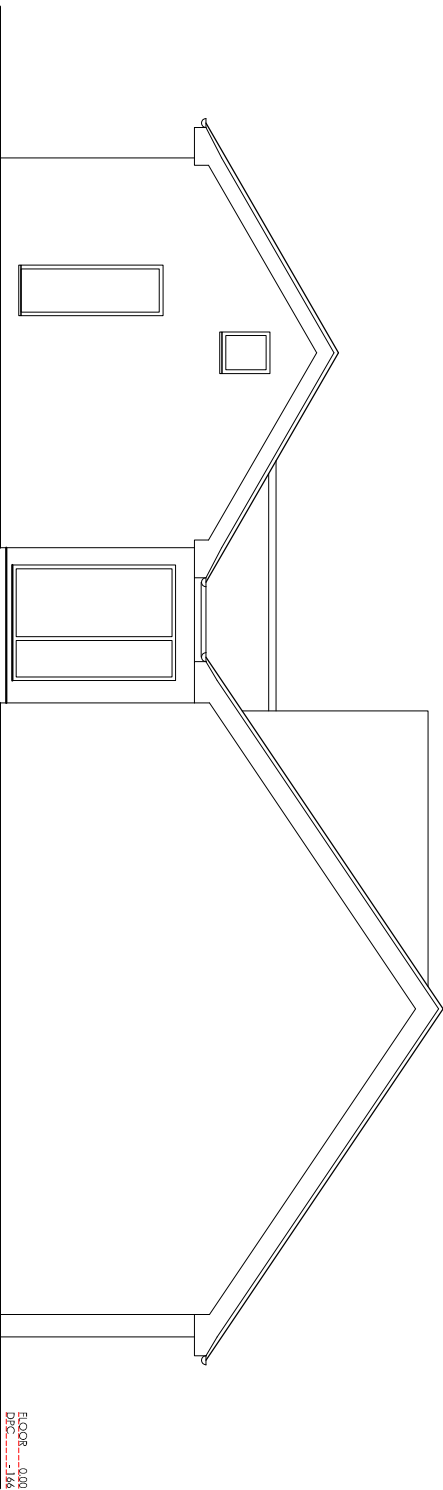

REAR ELEVATION (NORTH)

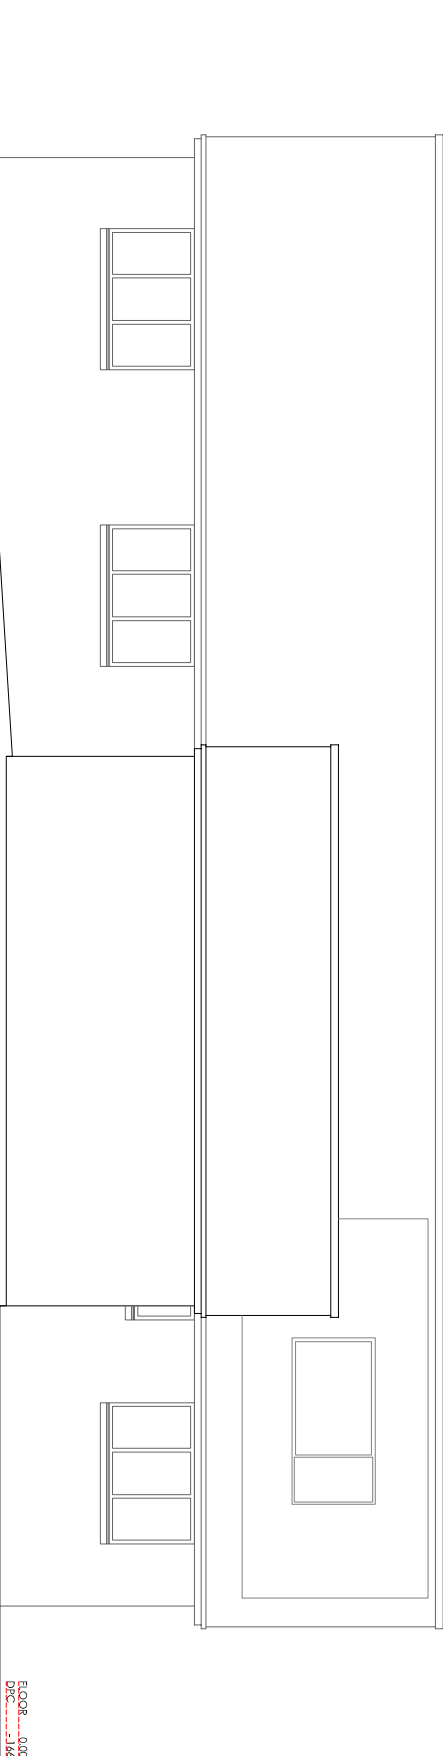

SIDE ELEVATION (EAST)

