

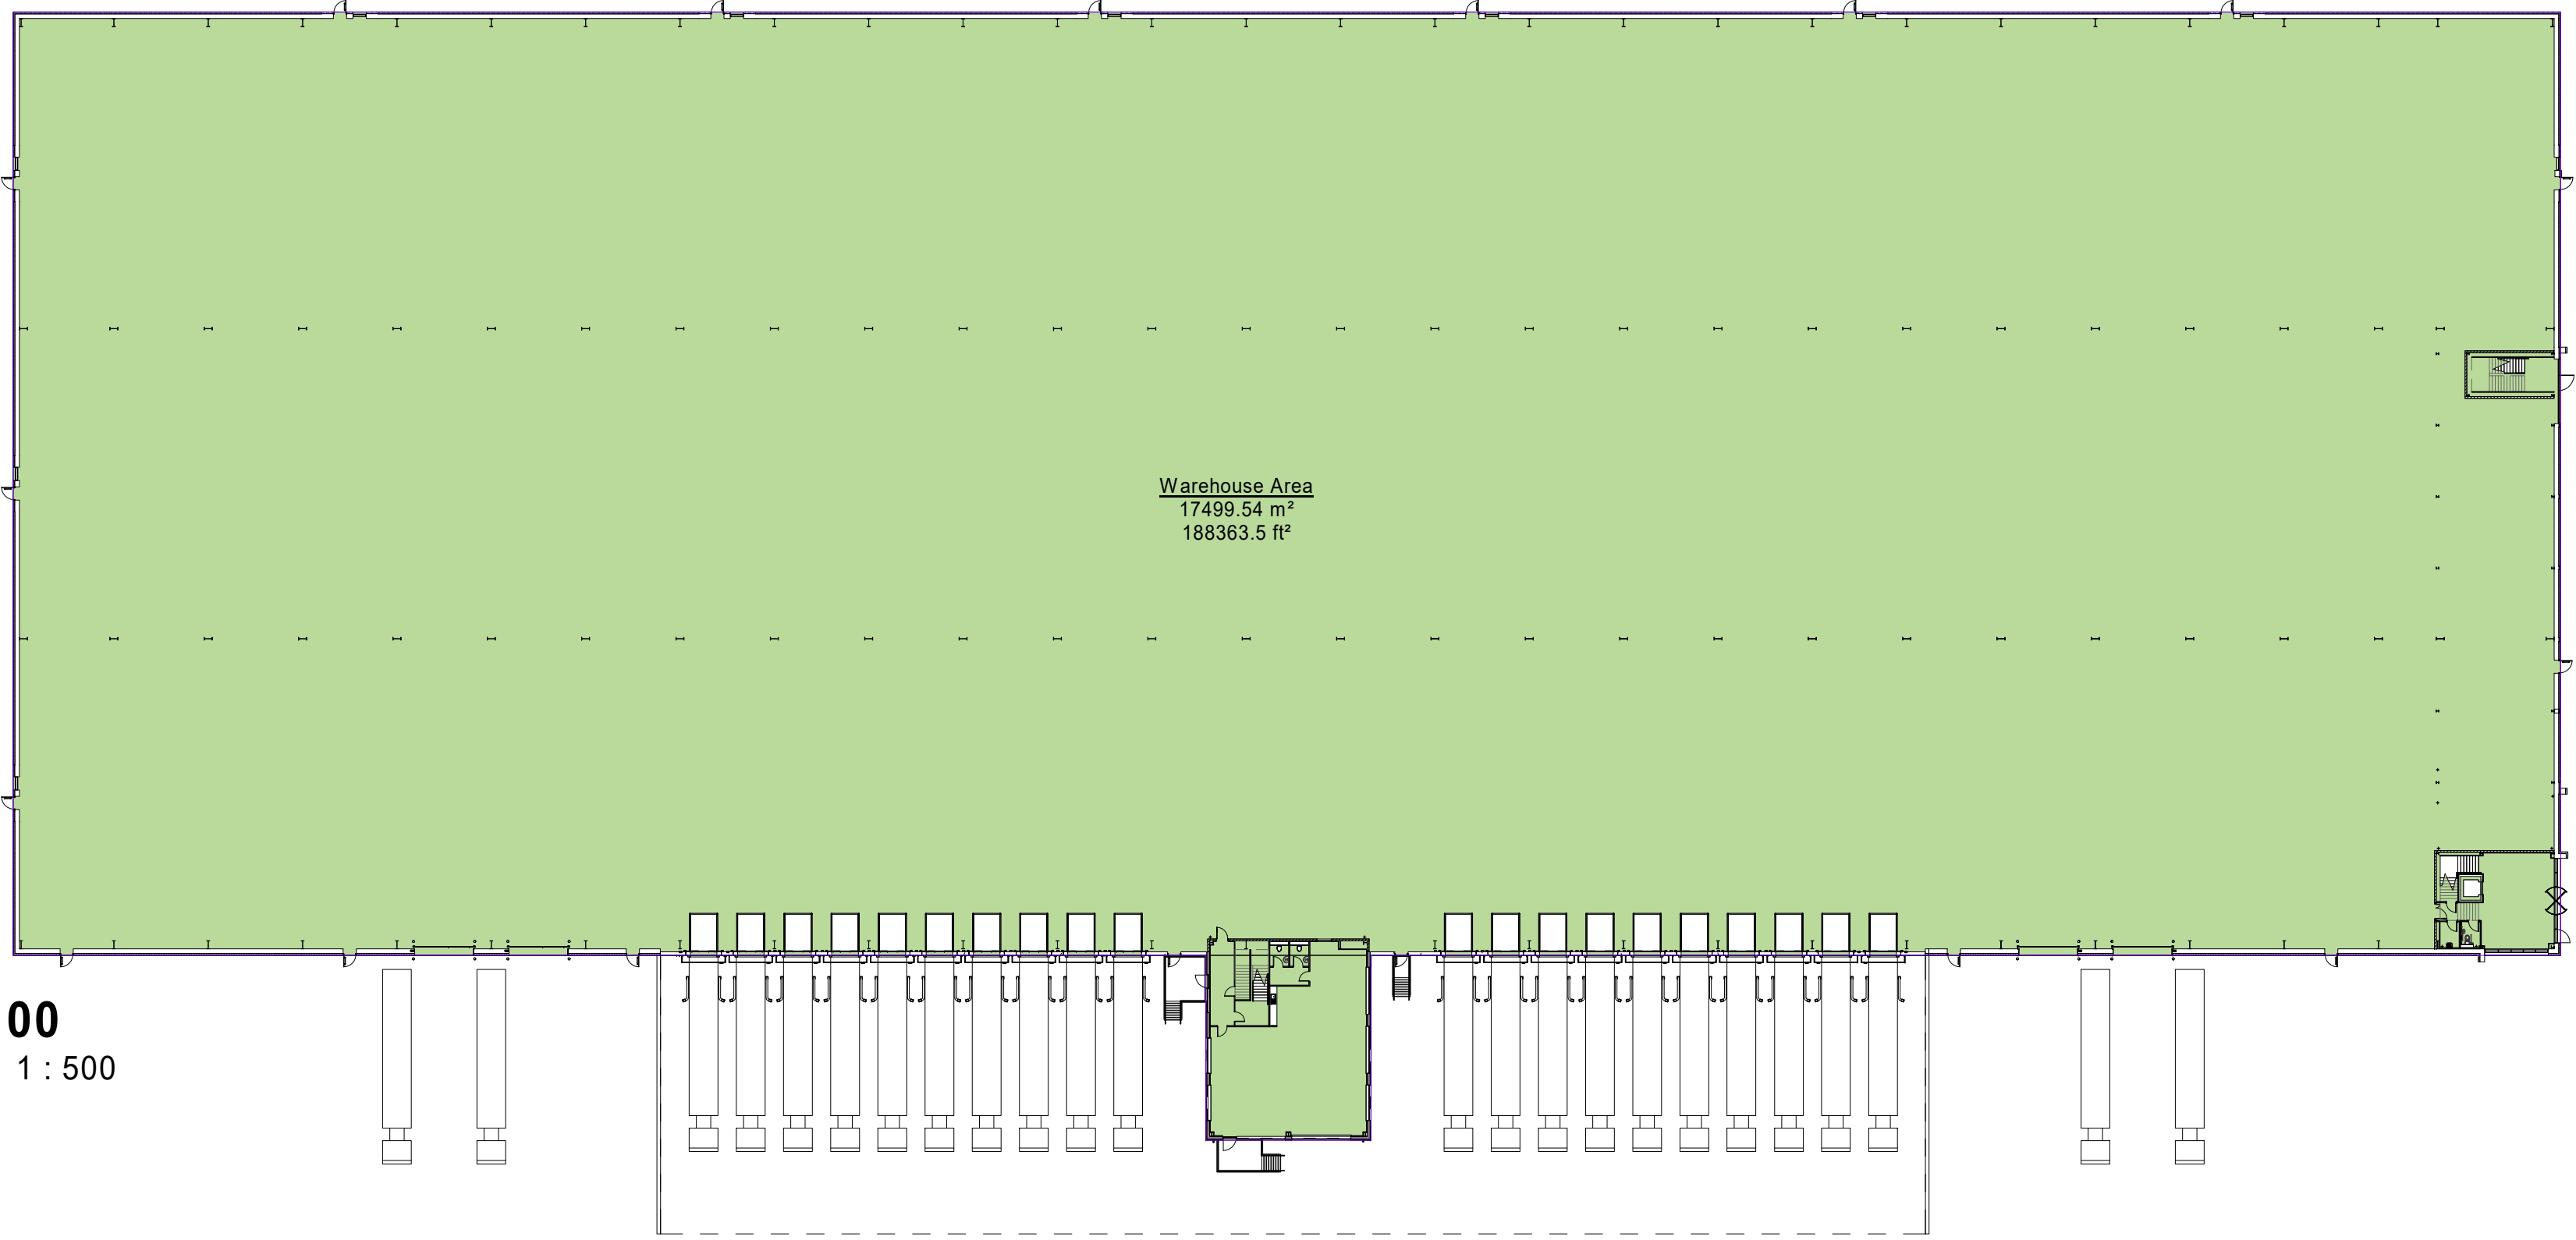
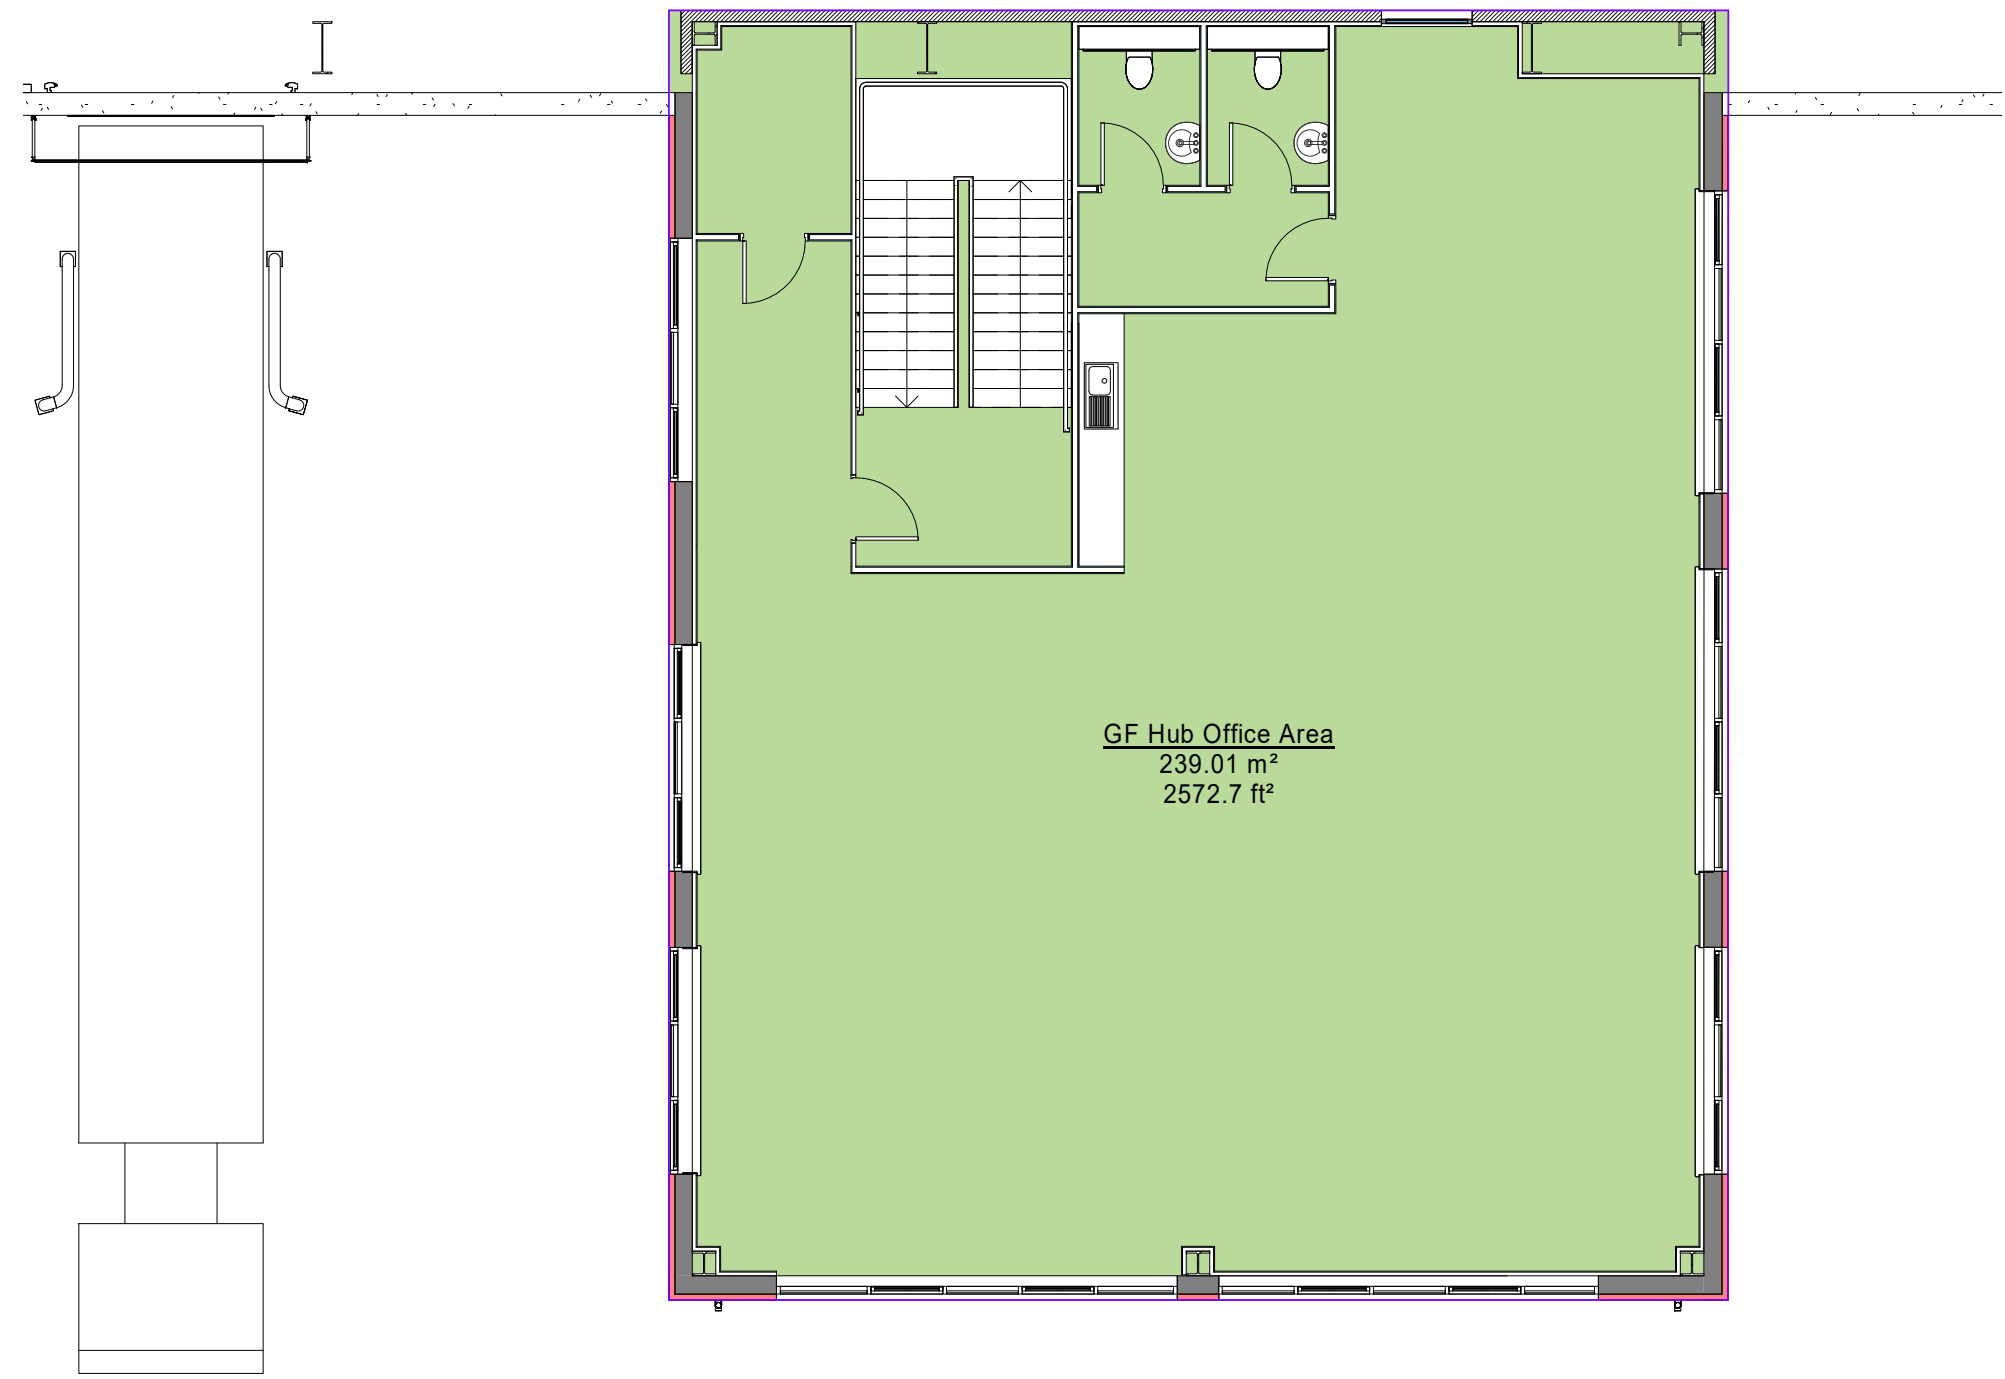
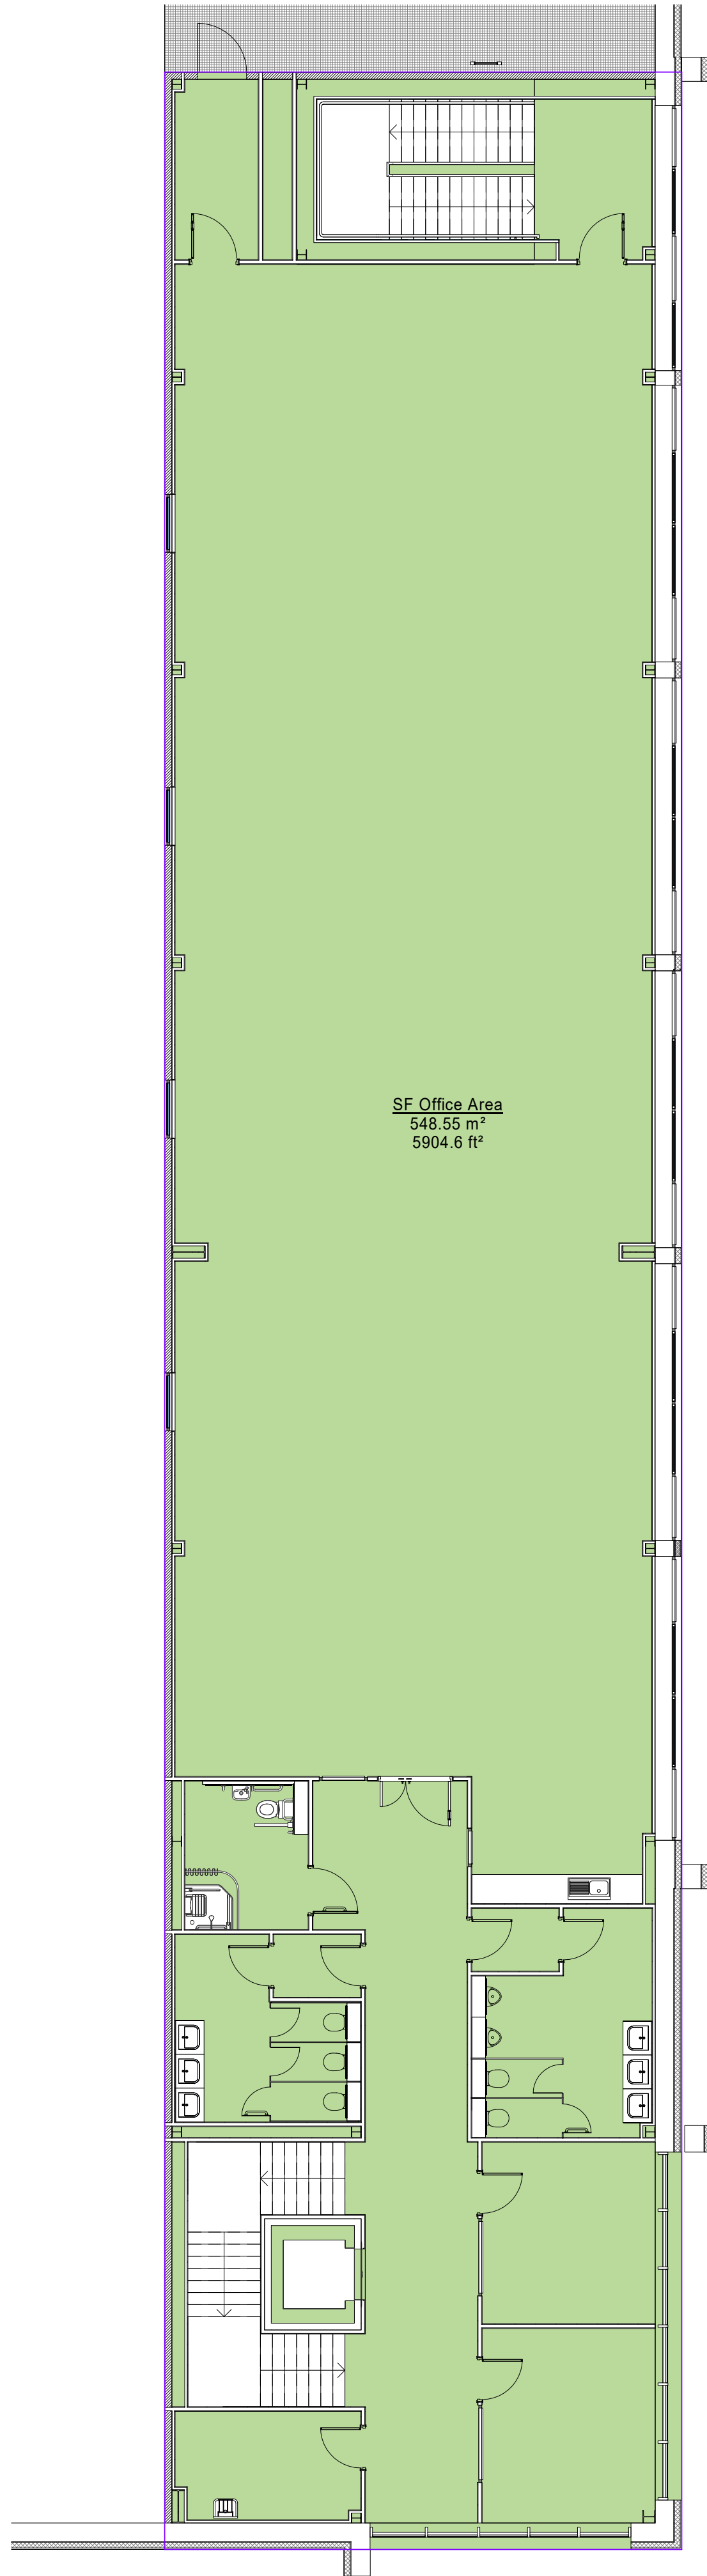


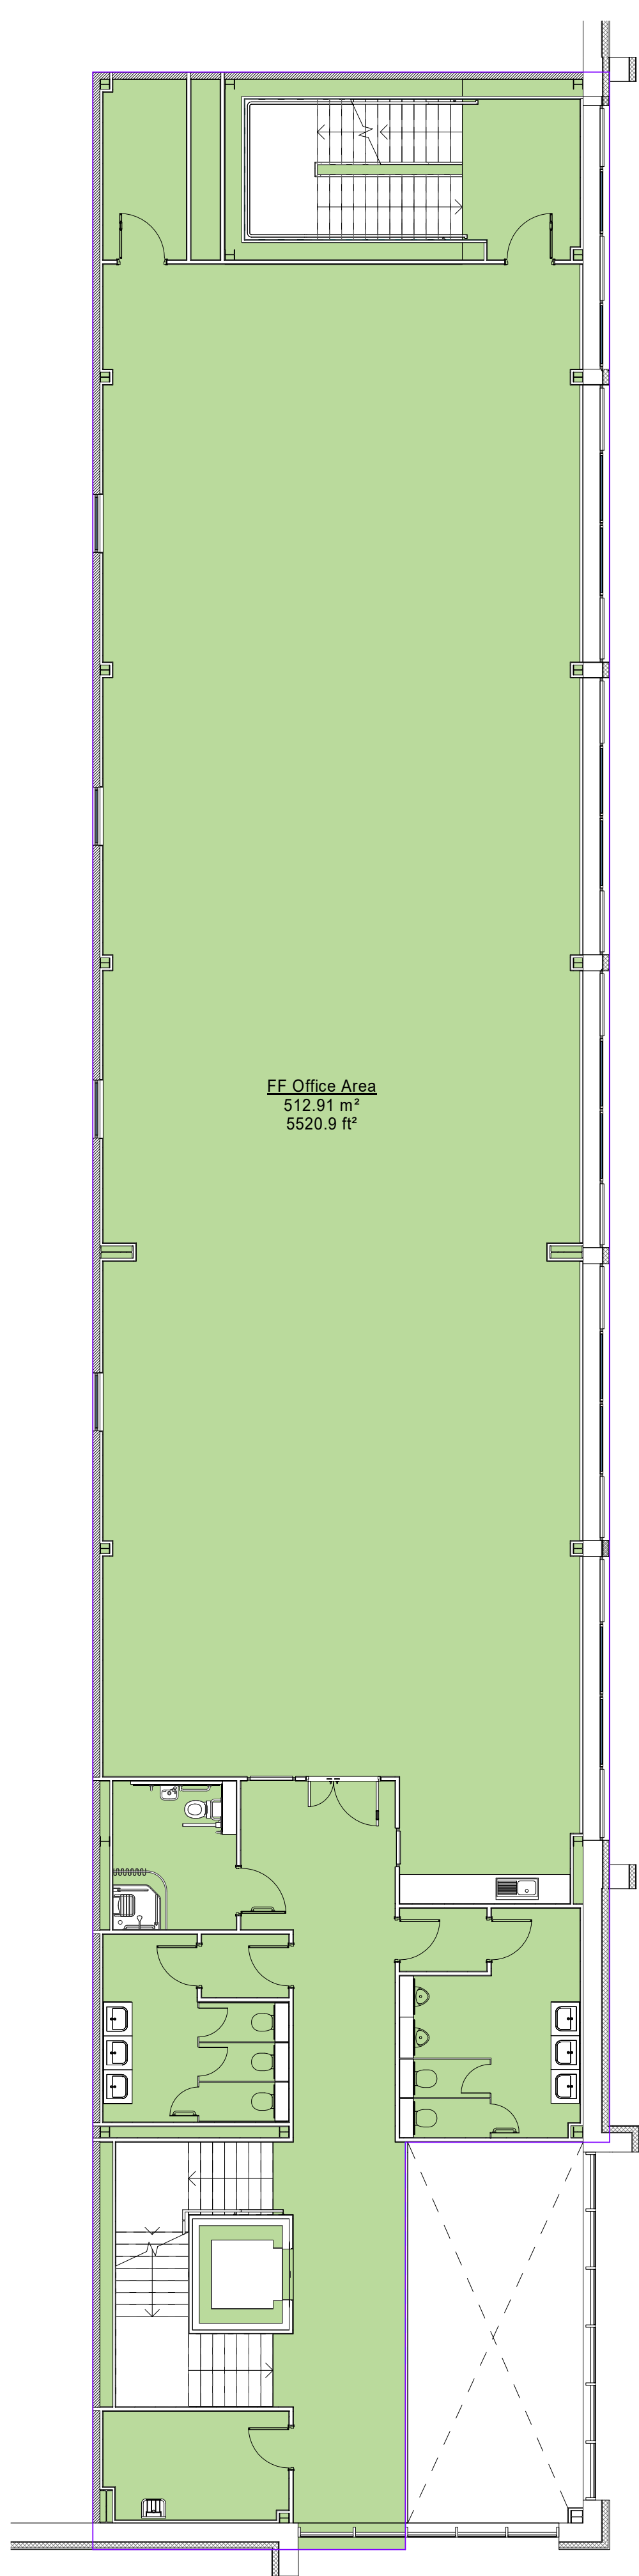

GEA Schedule		
Name	Area (m²)	Area (ft²)
<varies>	18,800.01 m²	202,361.68 ft²
Total GEA:	18,800.01 m²	202,361.68 ft²

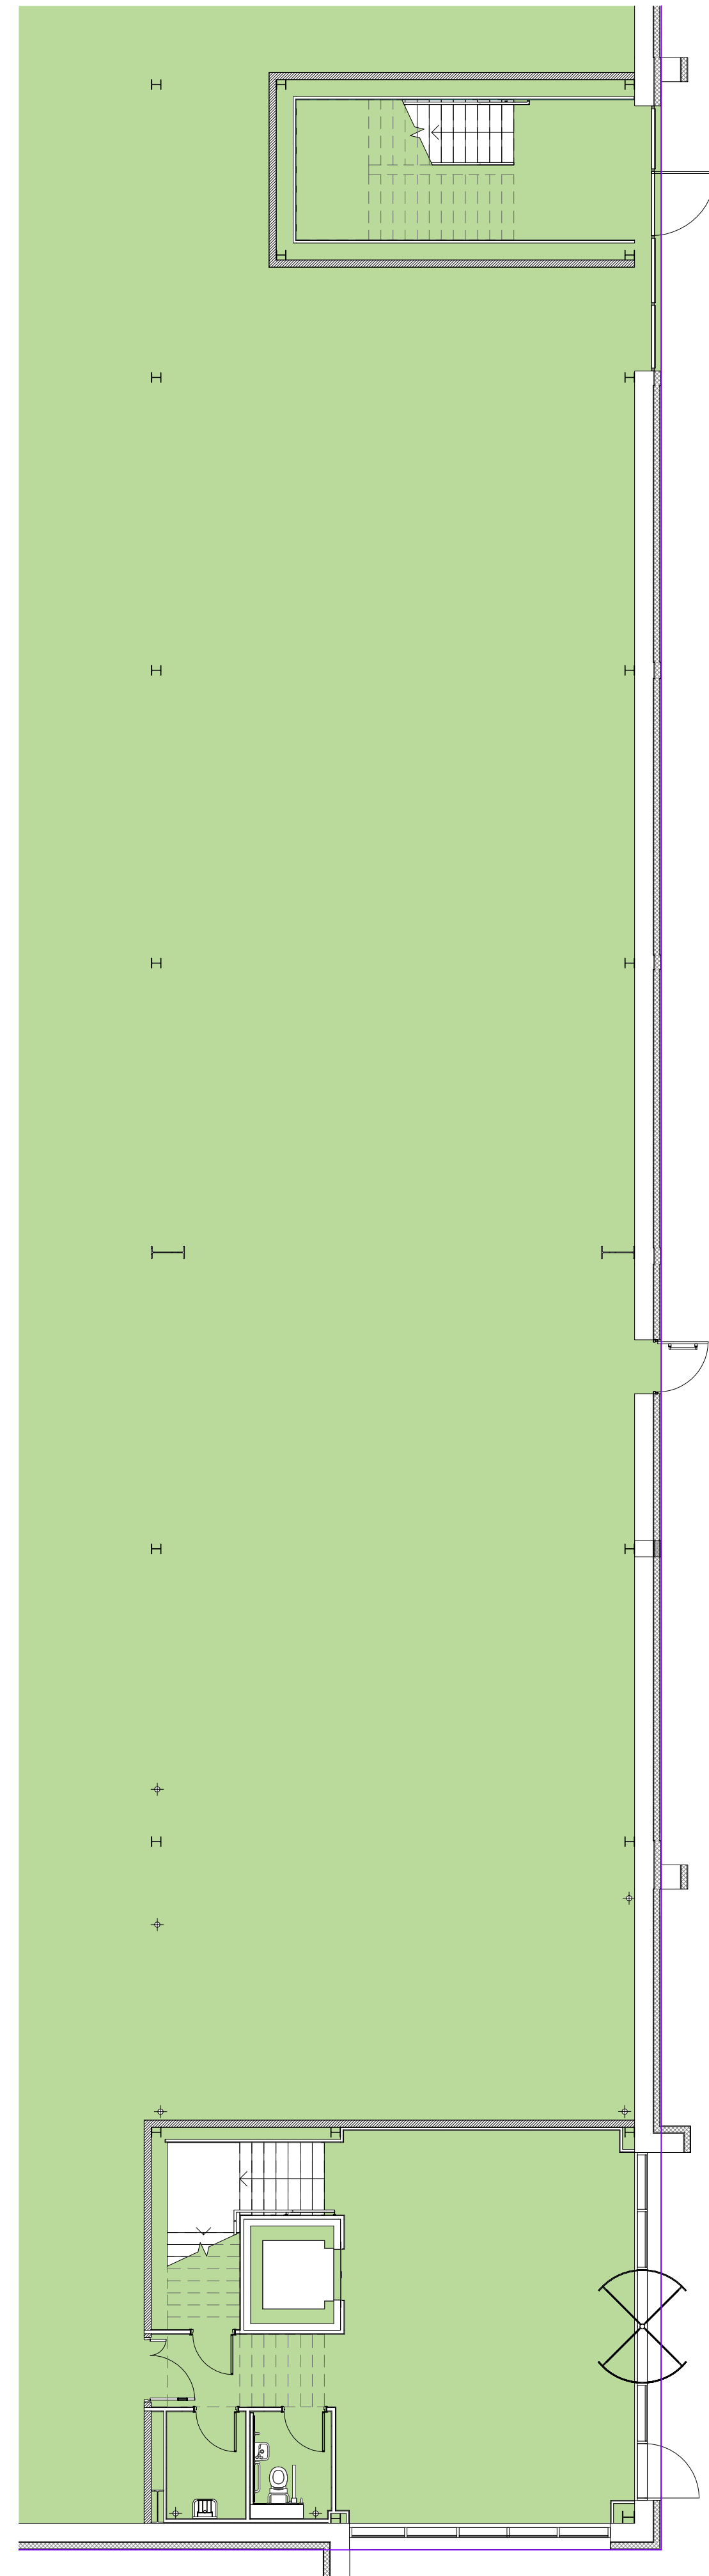

SGP

Architects + Masterplanners

Waterfront House
2a Smith Way
Grove Park
Enderby
Leicester LE19 1SX

t: +44 (0)116 247 0557

www.stephengeorge.co.uk

Waterfold Business Park,
Bury

Drawing Name:
GEA Plans

Drawing Stage: Planning

Status: SO

SGP File Ref: 2-244-SGP-ZZ-ZZ-M3-A-0001-Building

22-244 14/09/23 ELF MMS As instructed B A0 P2

SGP Project No. Date Drawn Team Scale Rev

Drawing Number: 22-244-SGP-ZZ-ZZ-DR-A- 920101

Project Code: Stepplan: Waterfront House Plan: Warehouse