



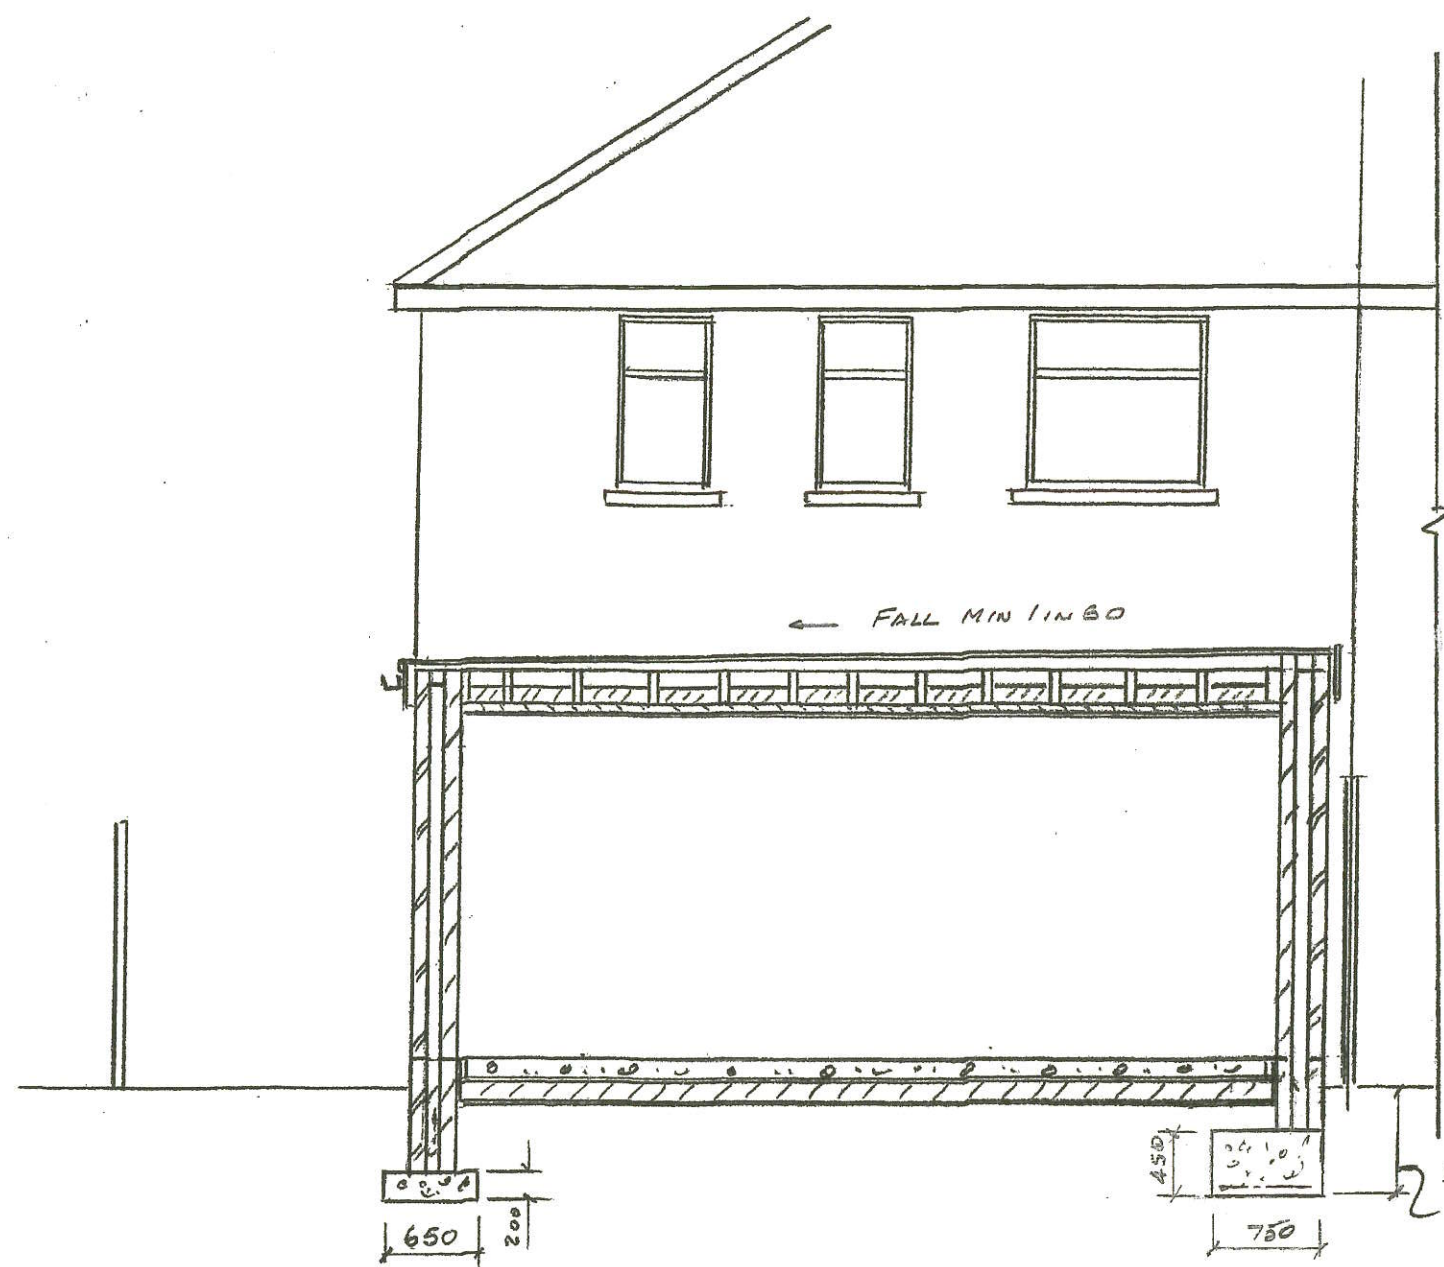

DEPTH AS AGREED
WITH BUILDING
INSPECTOR

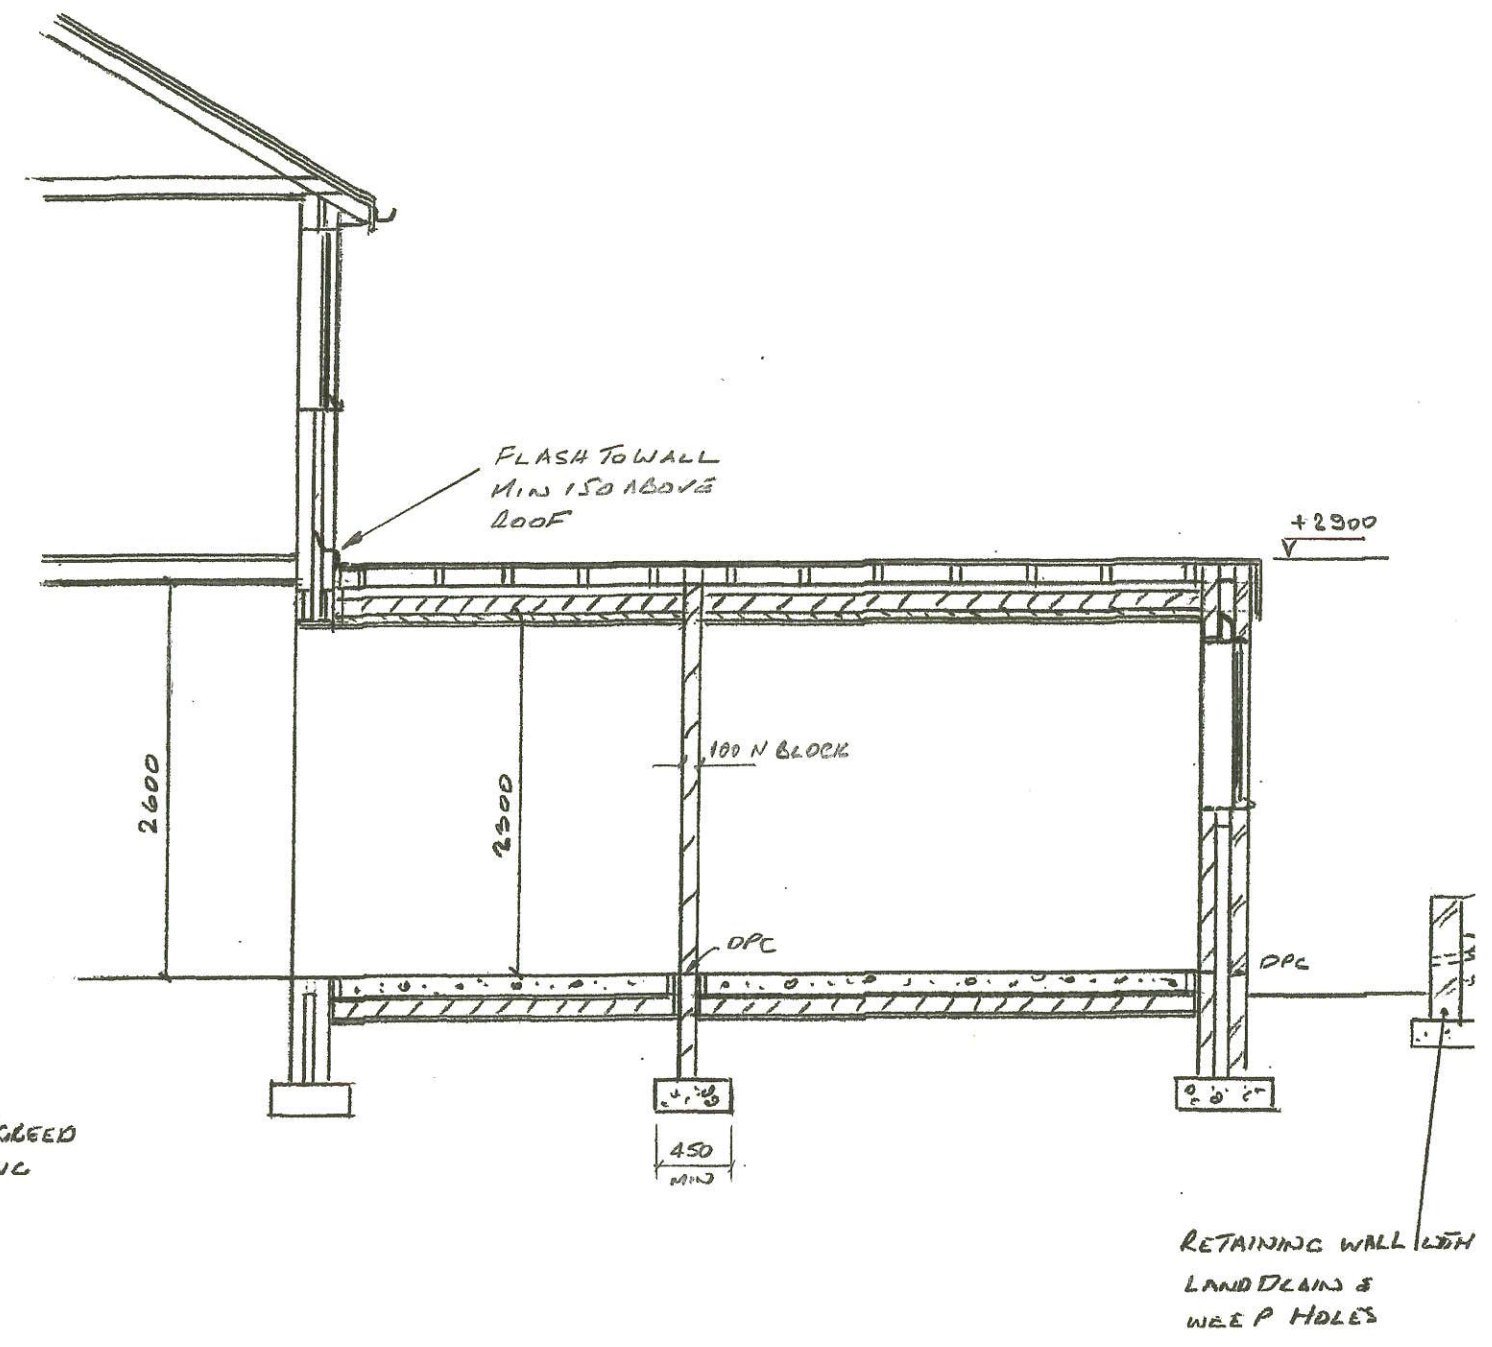

Thompson Designs
 Tel 0161 705 1458 Mob 07884 318634

Sheet 3
 Proposed Sections
 20 Eafield Road
 Rochdale OL16 2TH
 Scale 1:100 @ A3 Date July 2024