


Section F-F1



F

F1


Section H-H1

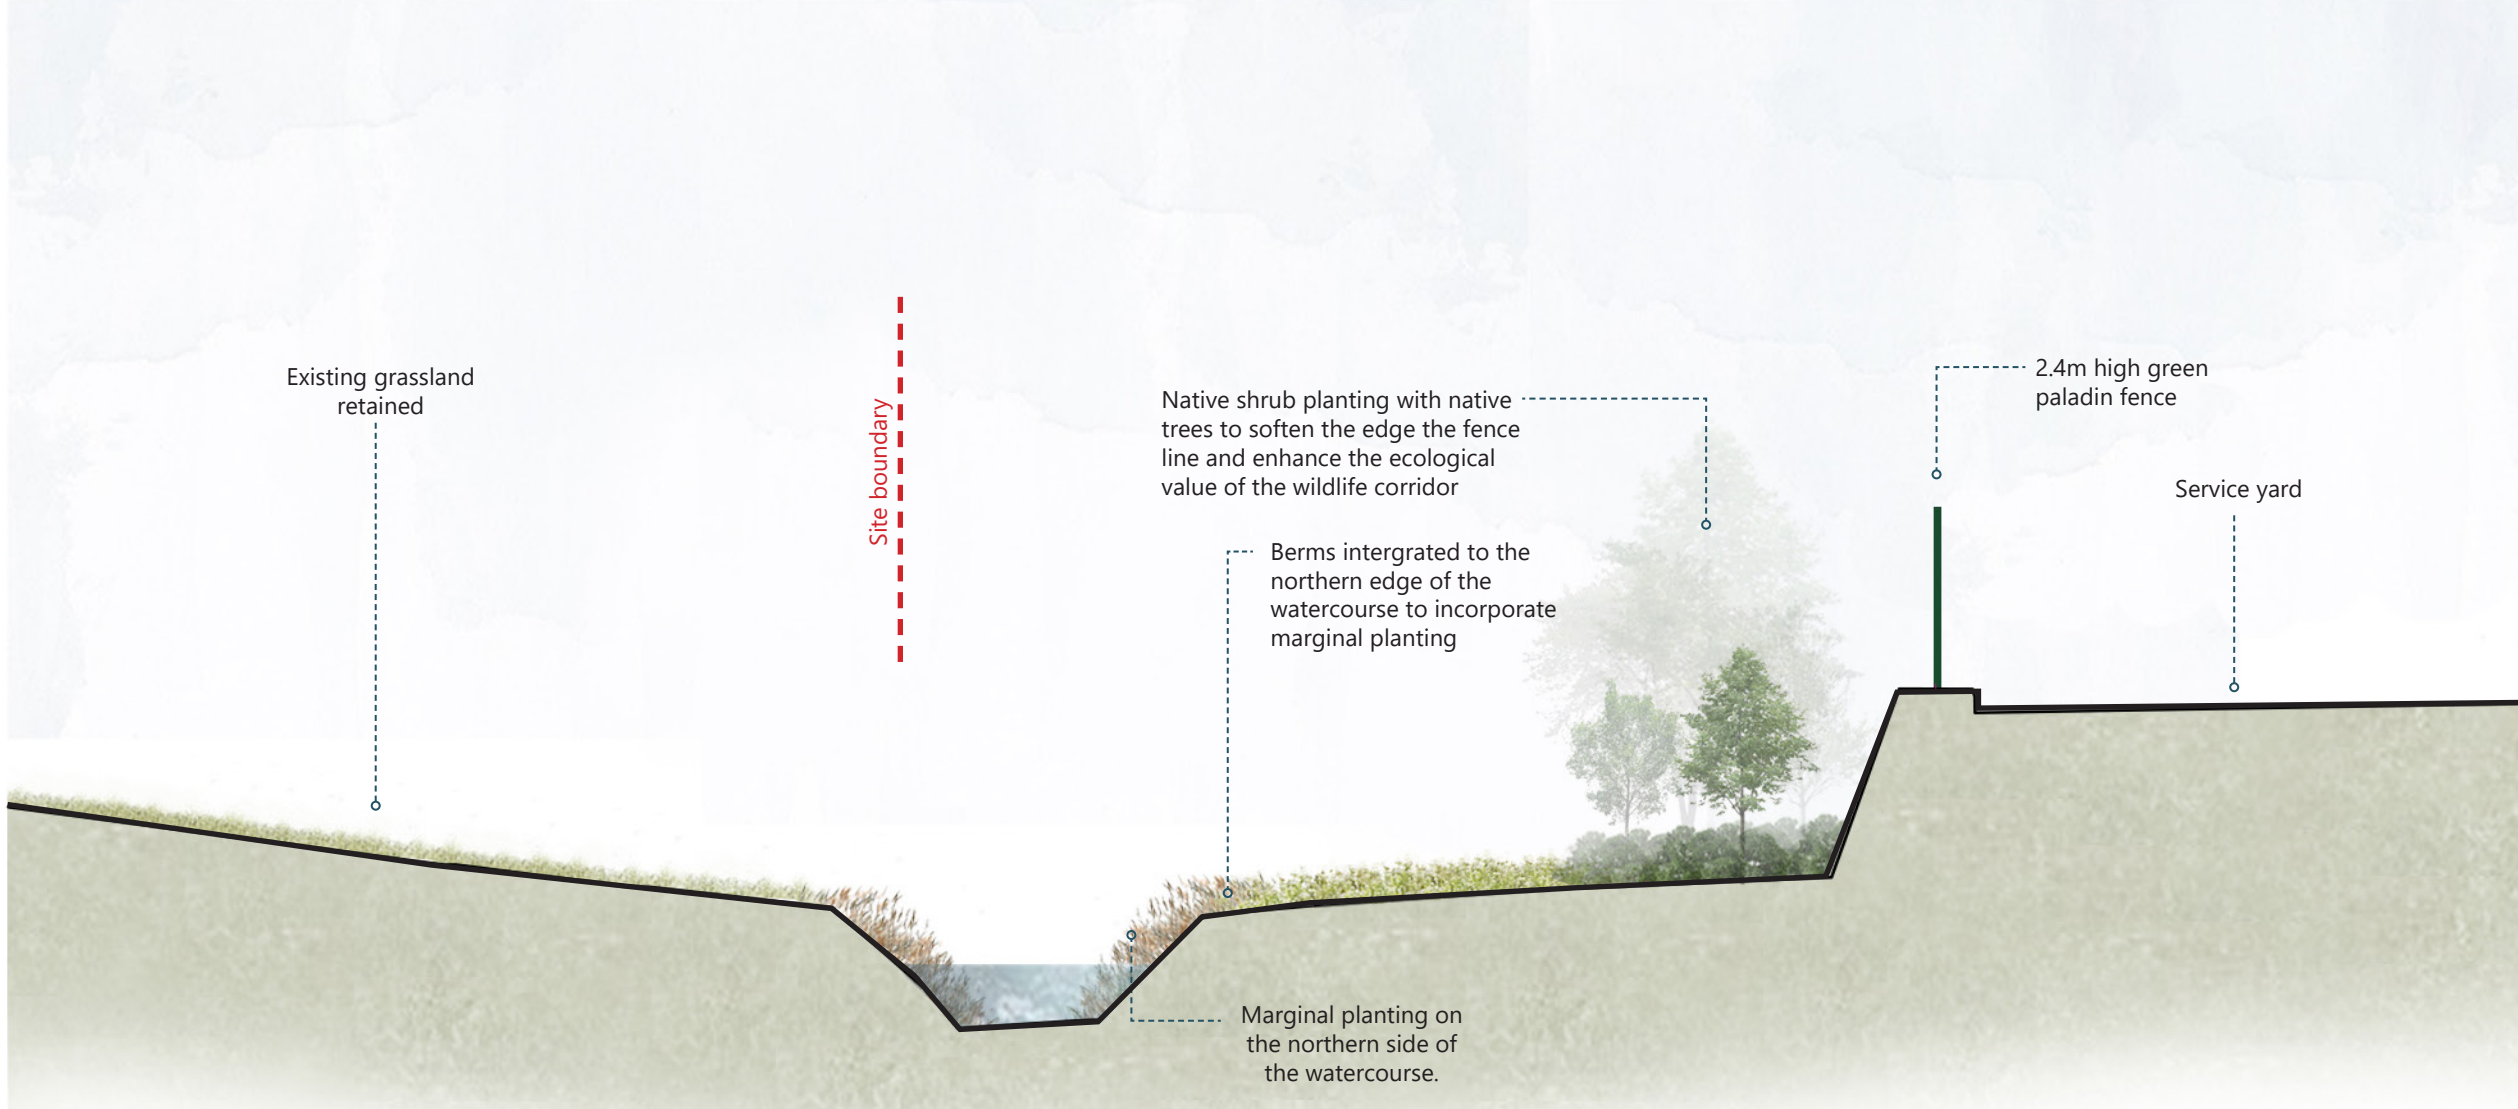


H

H1

Location Plan

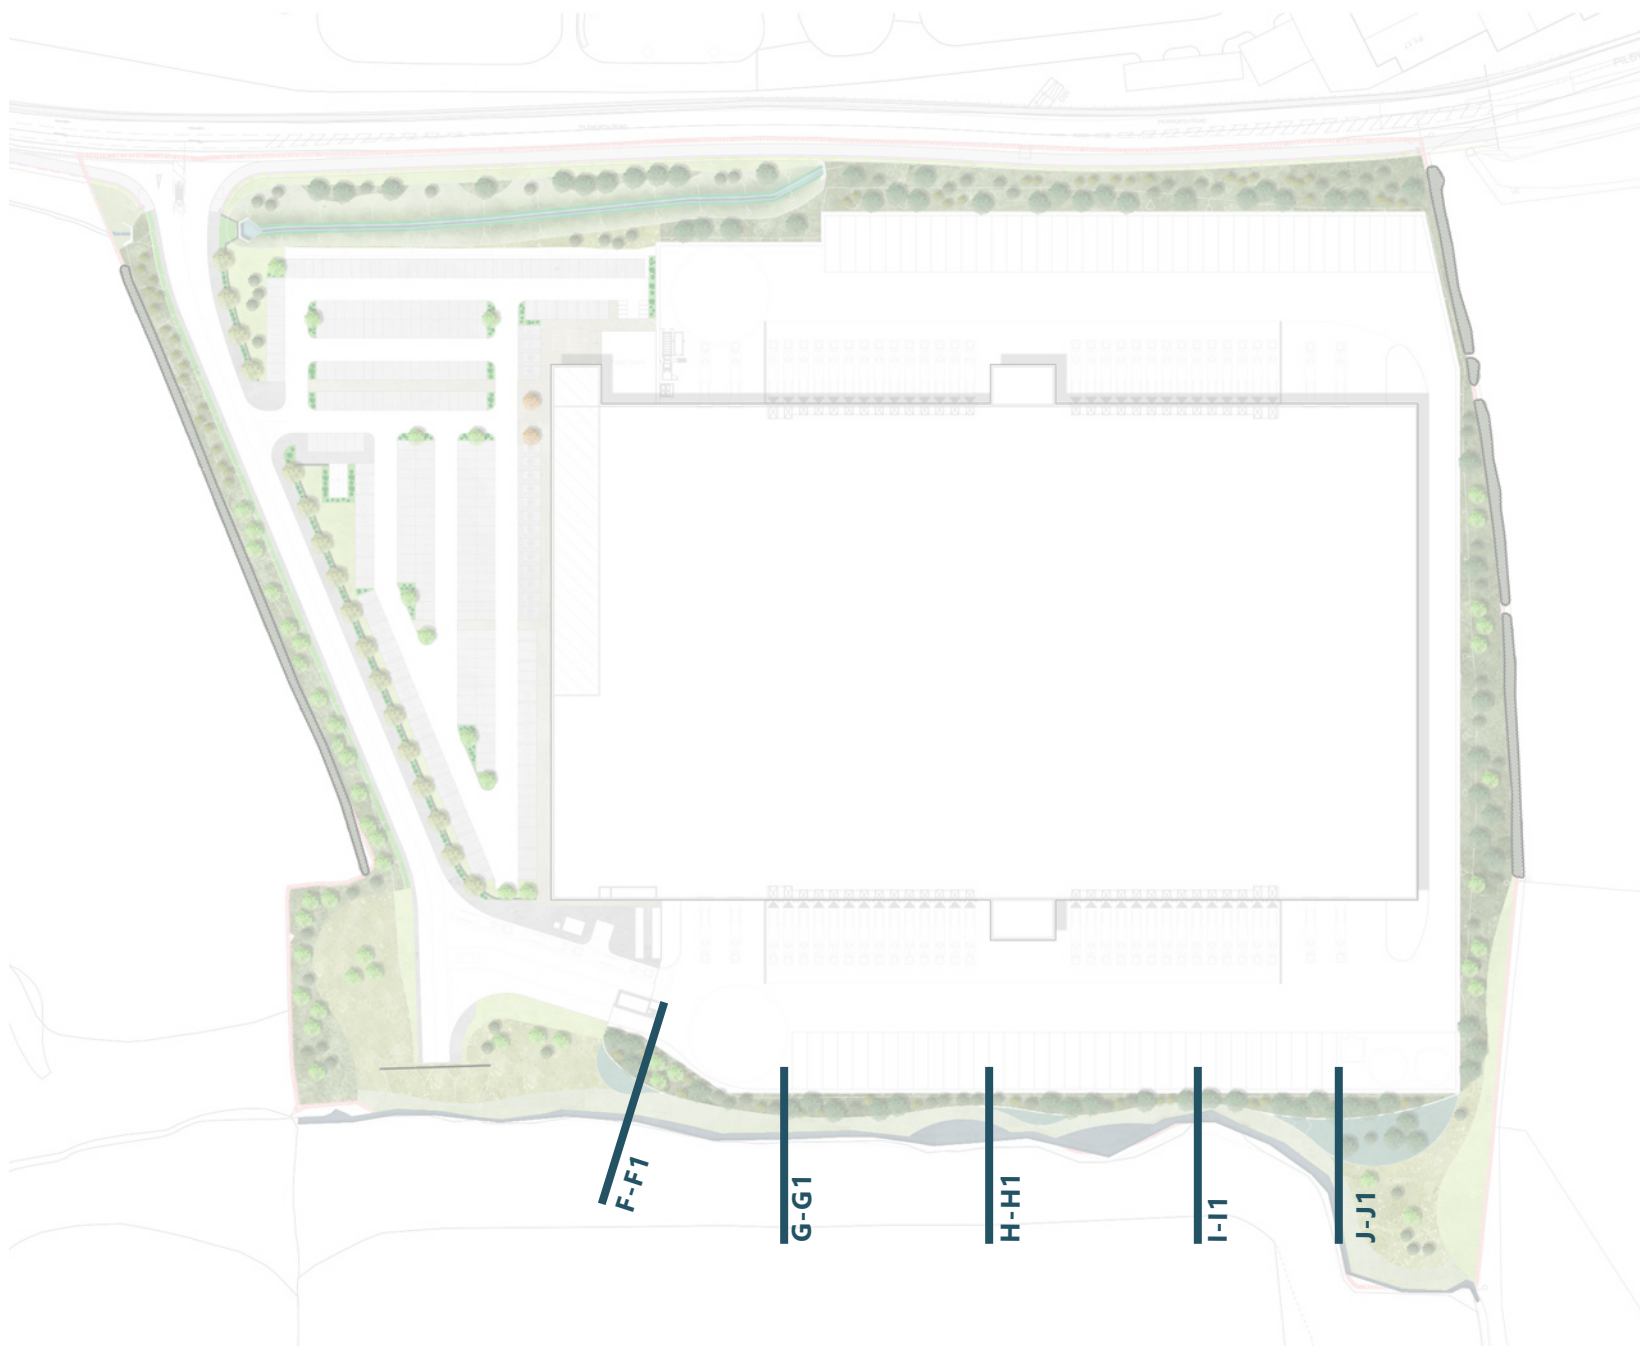


Section G-G1

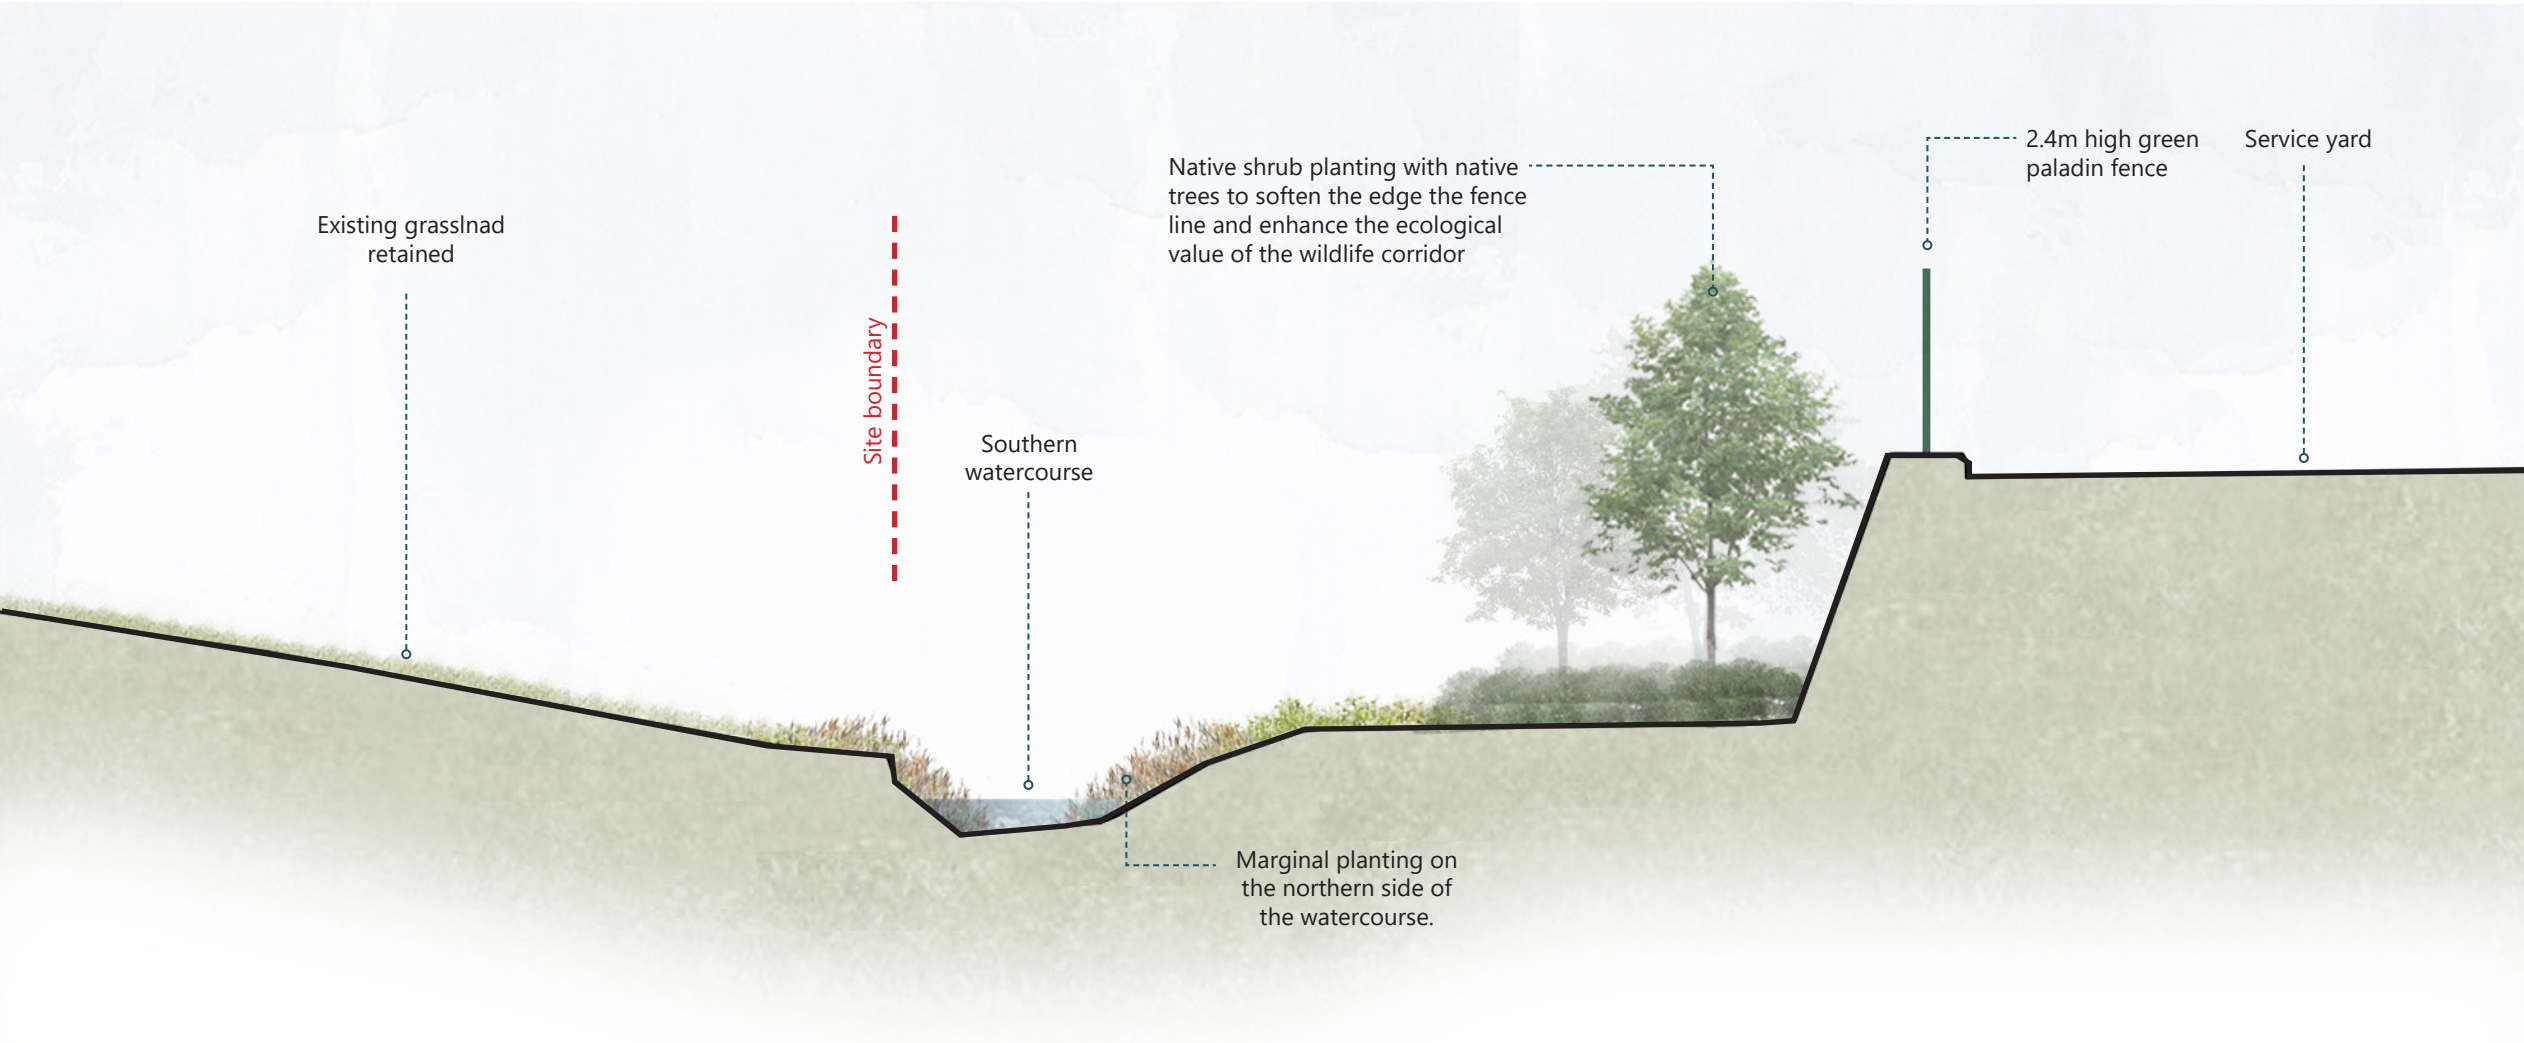

G

G1


Section I-I1

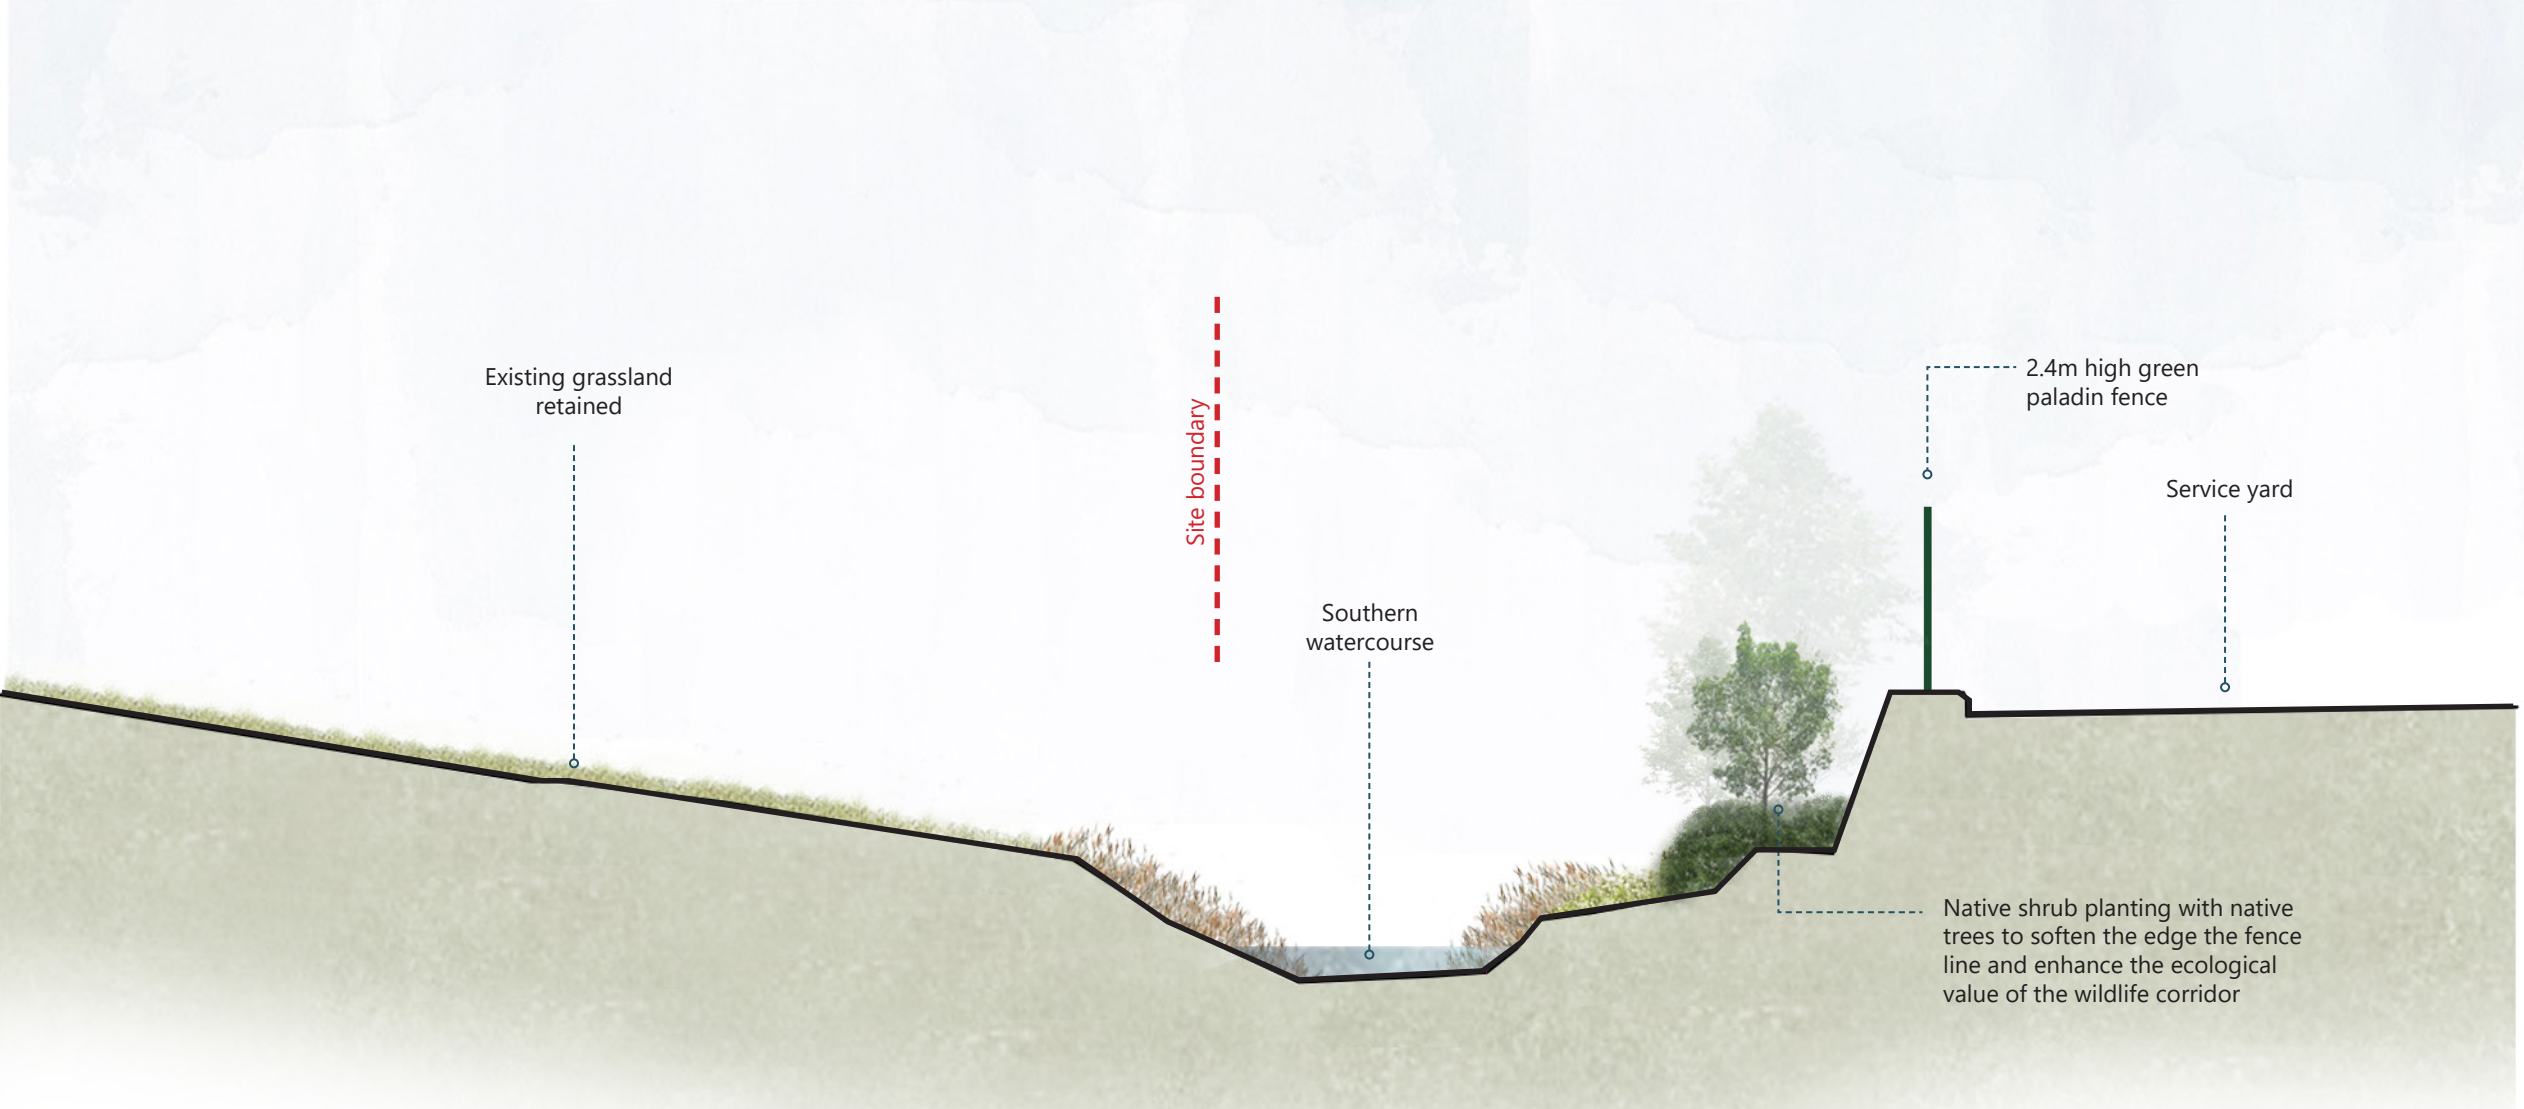

I

I1

Section J-J1

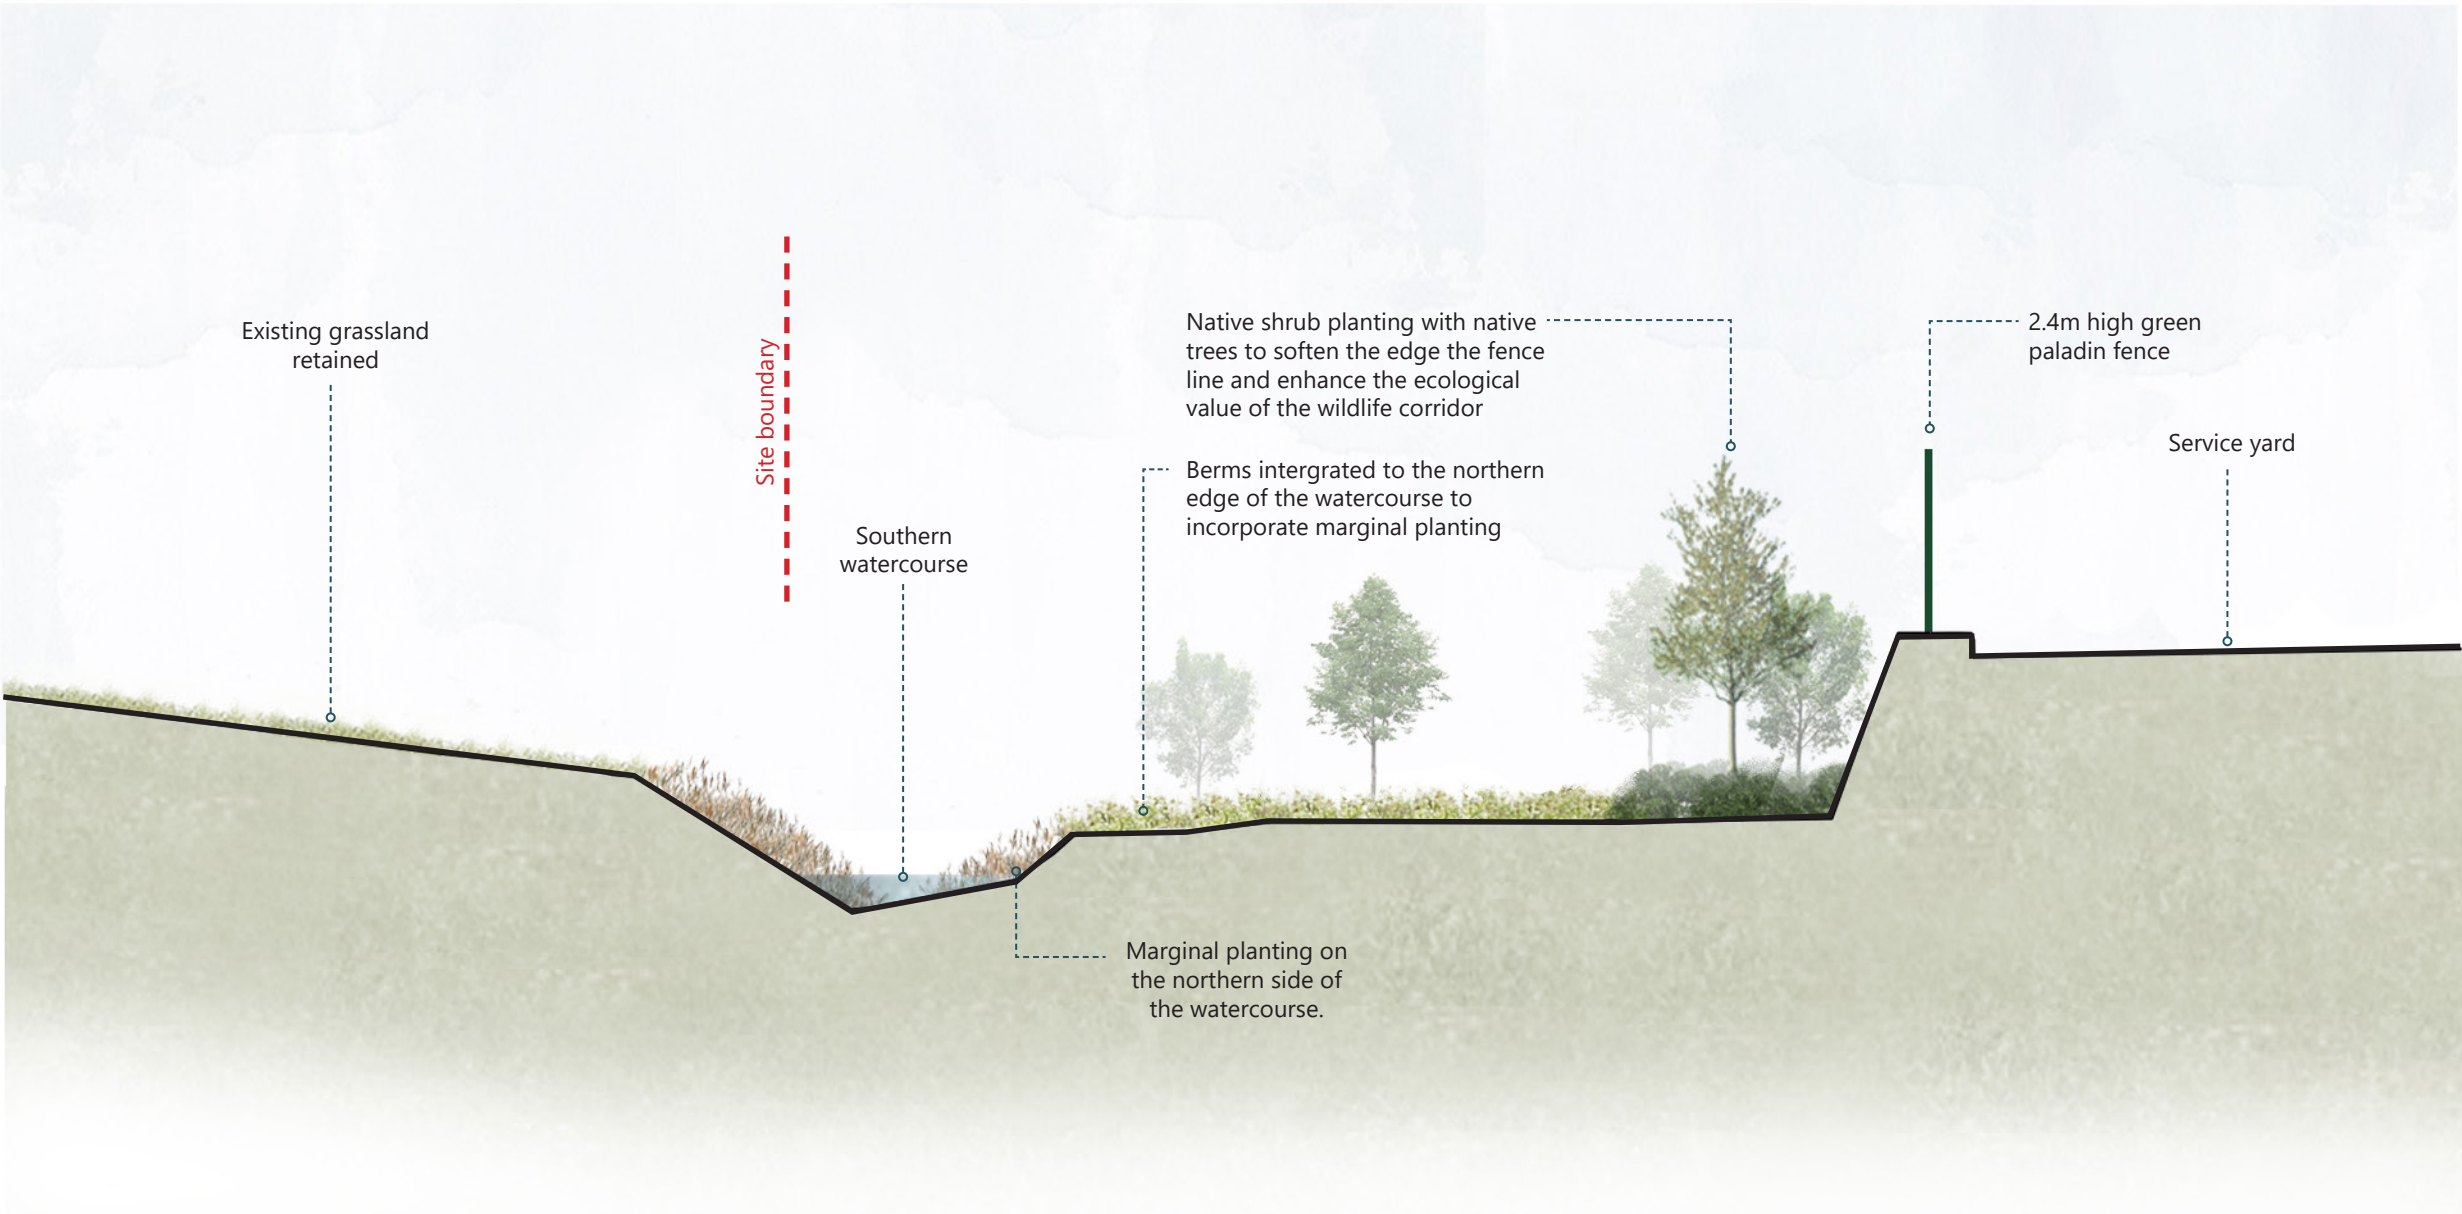

J

J1

