
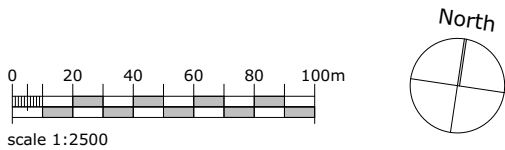


A: original issue
B :
C : 13.05.22 :
D : 23.05.22 :
E : 25.05.23 :

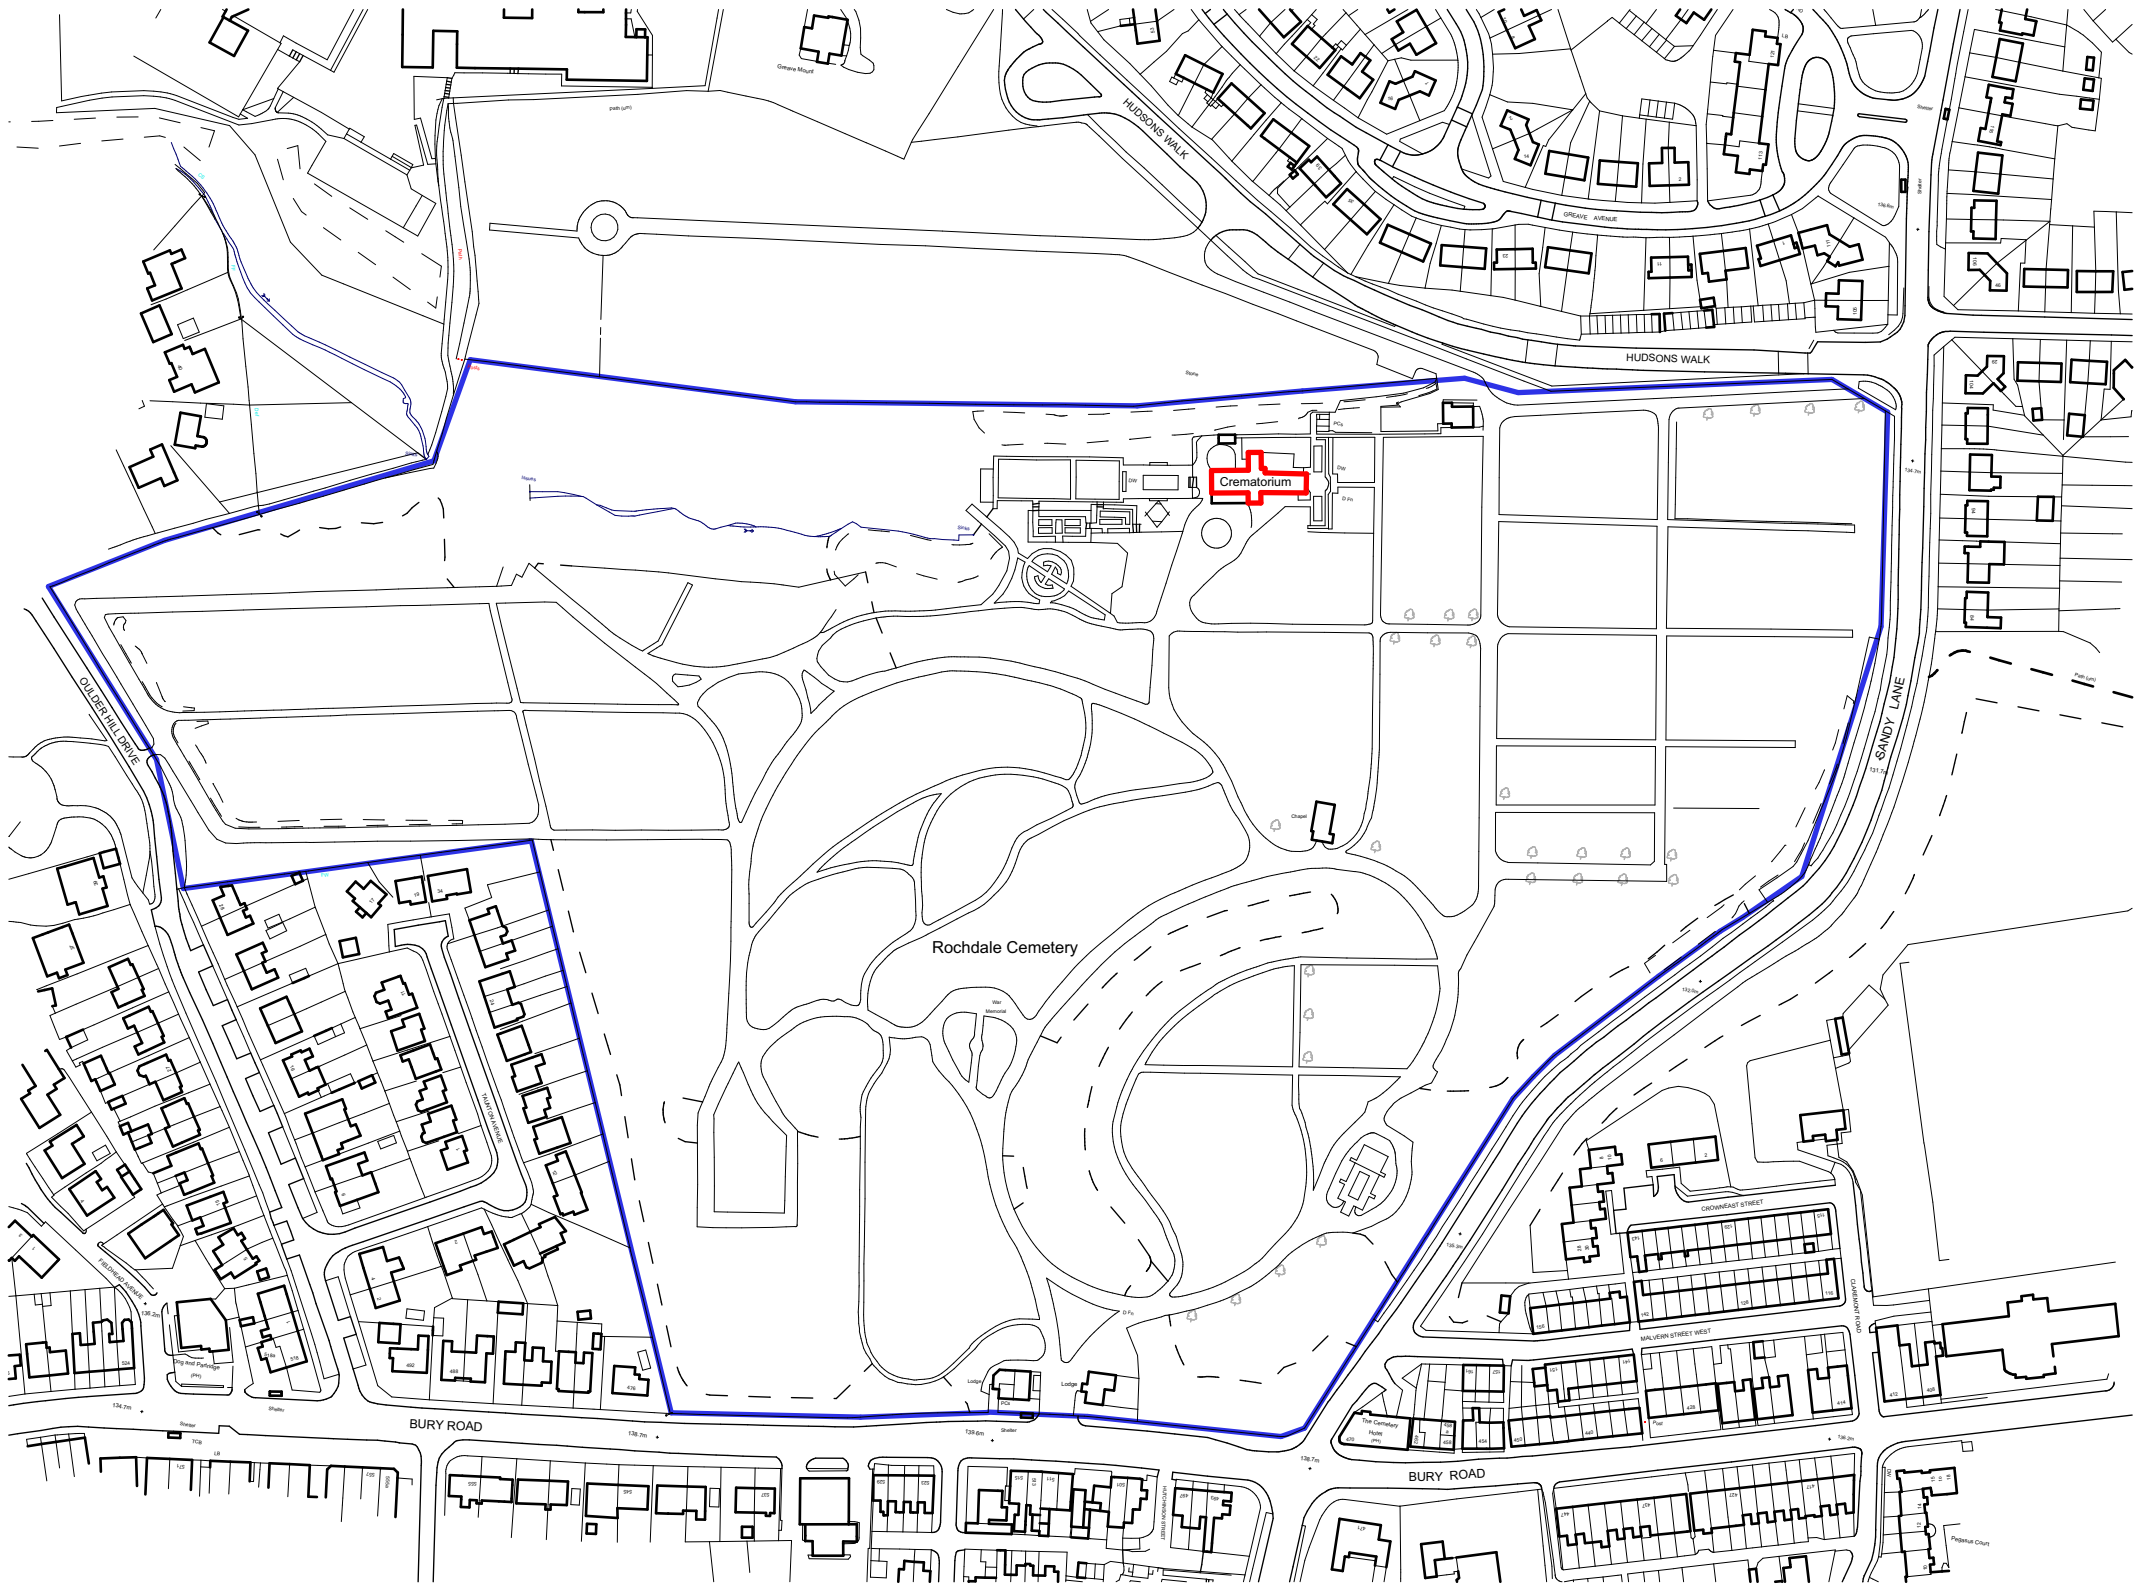

campbelldriverpartnership
architects

client: rochdale borough council

project: extension and refurbishment

rochdale crematorium, rochdale

sheet: OS plan

job no:	20.115	dwg no:	001	E
---------	--------	---------	-----	---

scale: 1:2500 @ A3
date: 06.03.20
drawn: dp
capricorn park
blakewater road
blackburn bb1 5qr
t: 01254 297700
e: design@cdpartnership.co.uk