



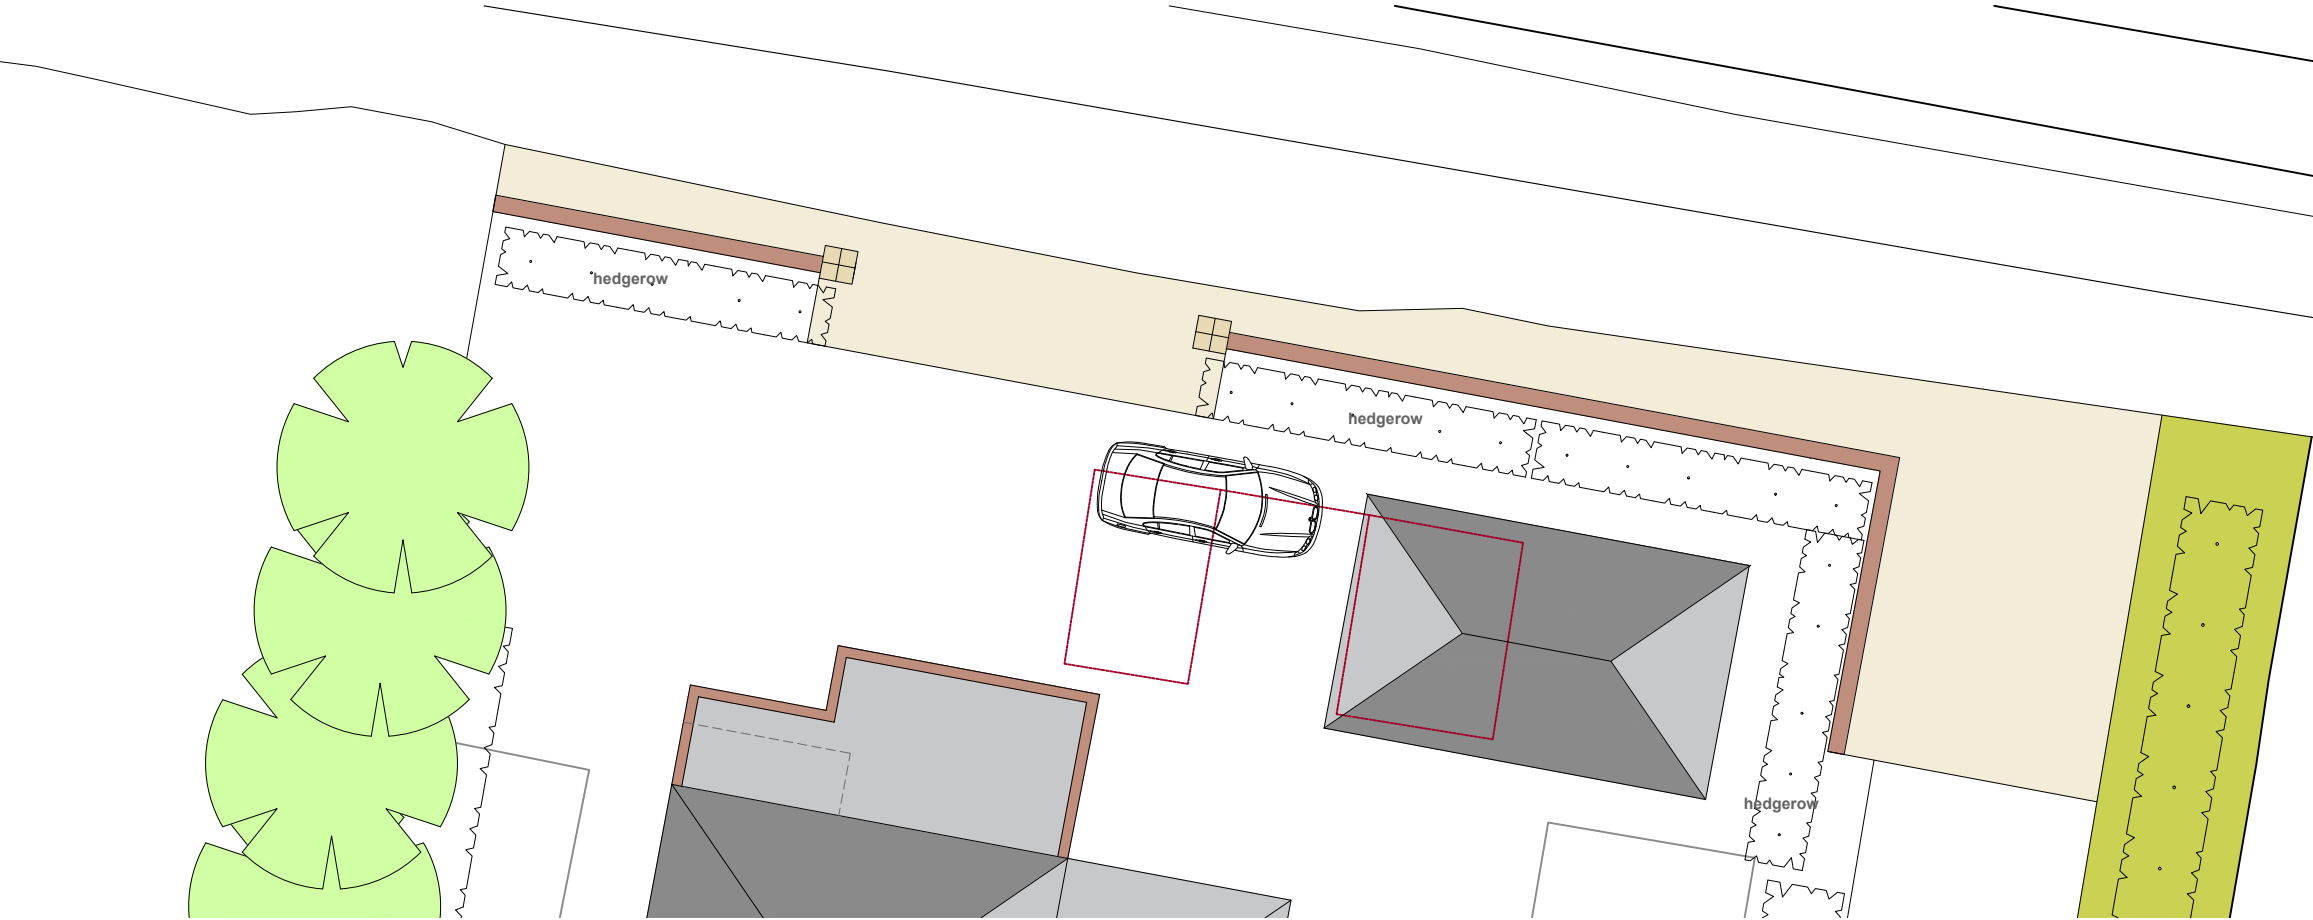


native species hedgerow



timber sliding gate

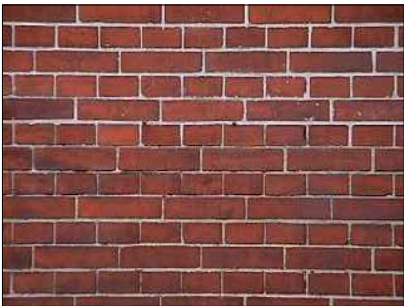


english garden wall bond

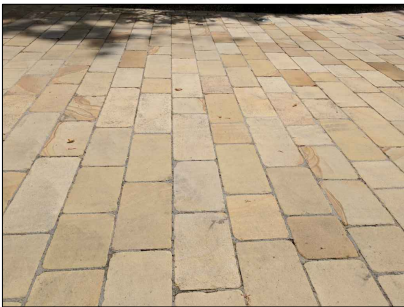

yorkstone setts



entrance elevation 1:100
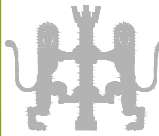
|                                                                    |   |             |              |             |                                                     |   |   |
|--------------------------------------------------------------------|---|-------------|--------------|-------------|-----------------------------------------------------|---|---|
| Mark Sharples<br>Red House<br>13 Broadhalgh<br>Bamford<br>Rochdale | Proposed Entrance   | contract no | drawing no   | revision    | <b>Planning</b><br><small>Revisions:<br/>A.</small> | Blue Pit Mill Queensway<br>Castleton Rochdale OL11 2PG<br><br>+44 (0)1706 631347<br>info@cjpartnership.com<br>www.cjpartnership.com | CJPARTNERSHIP<br>ENVIRONMENTAL ARCHITECTS<br> |
|                                                                    | work to figured dimensions   | 3609        | 28           |             |                                                     |   |   |
|                                                                    | © CJ Partnership owns the copyright of this design / drawing which must not be reproduced in whole or in part without the written permission of CJ Partnership | drawn by    | date         | scale @ A3  |                                                     |   |   |
|                                                                    |   |             | October 2024 | 1:100/1:150 |                                                     |   |   |