



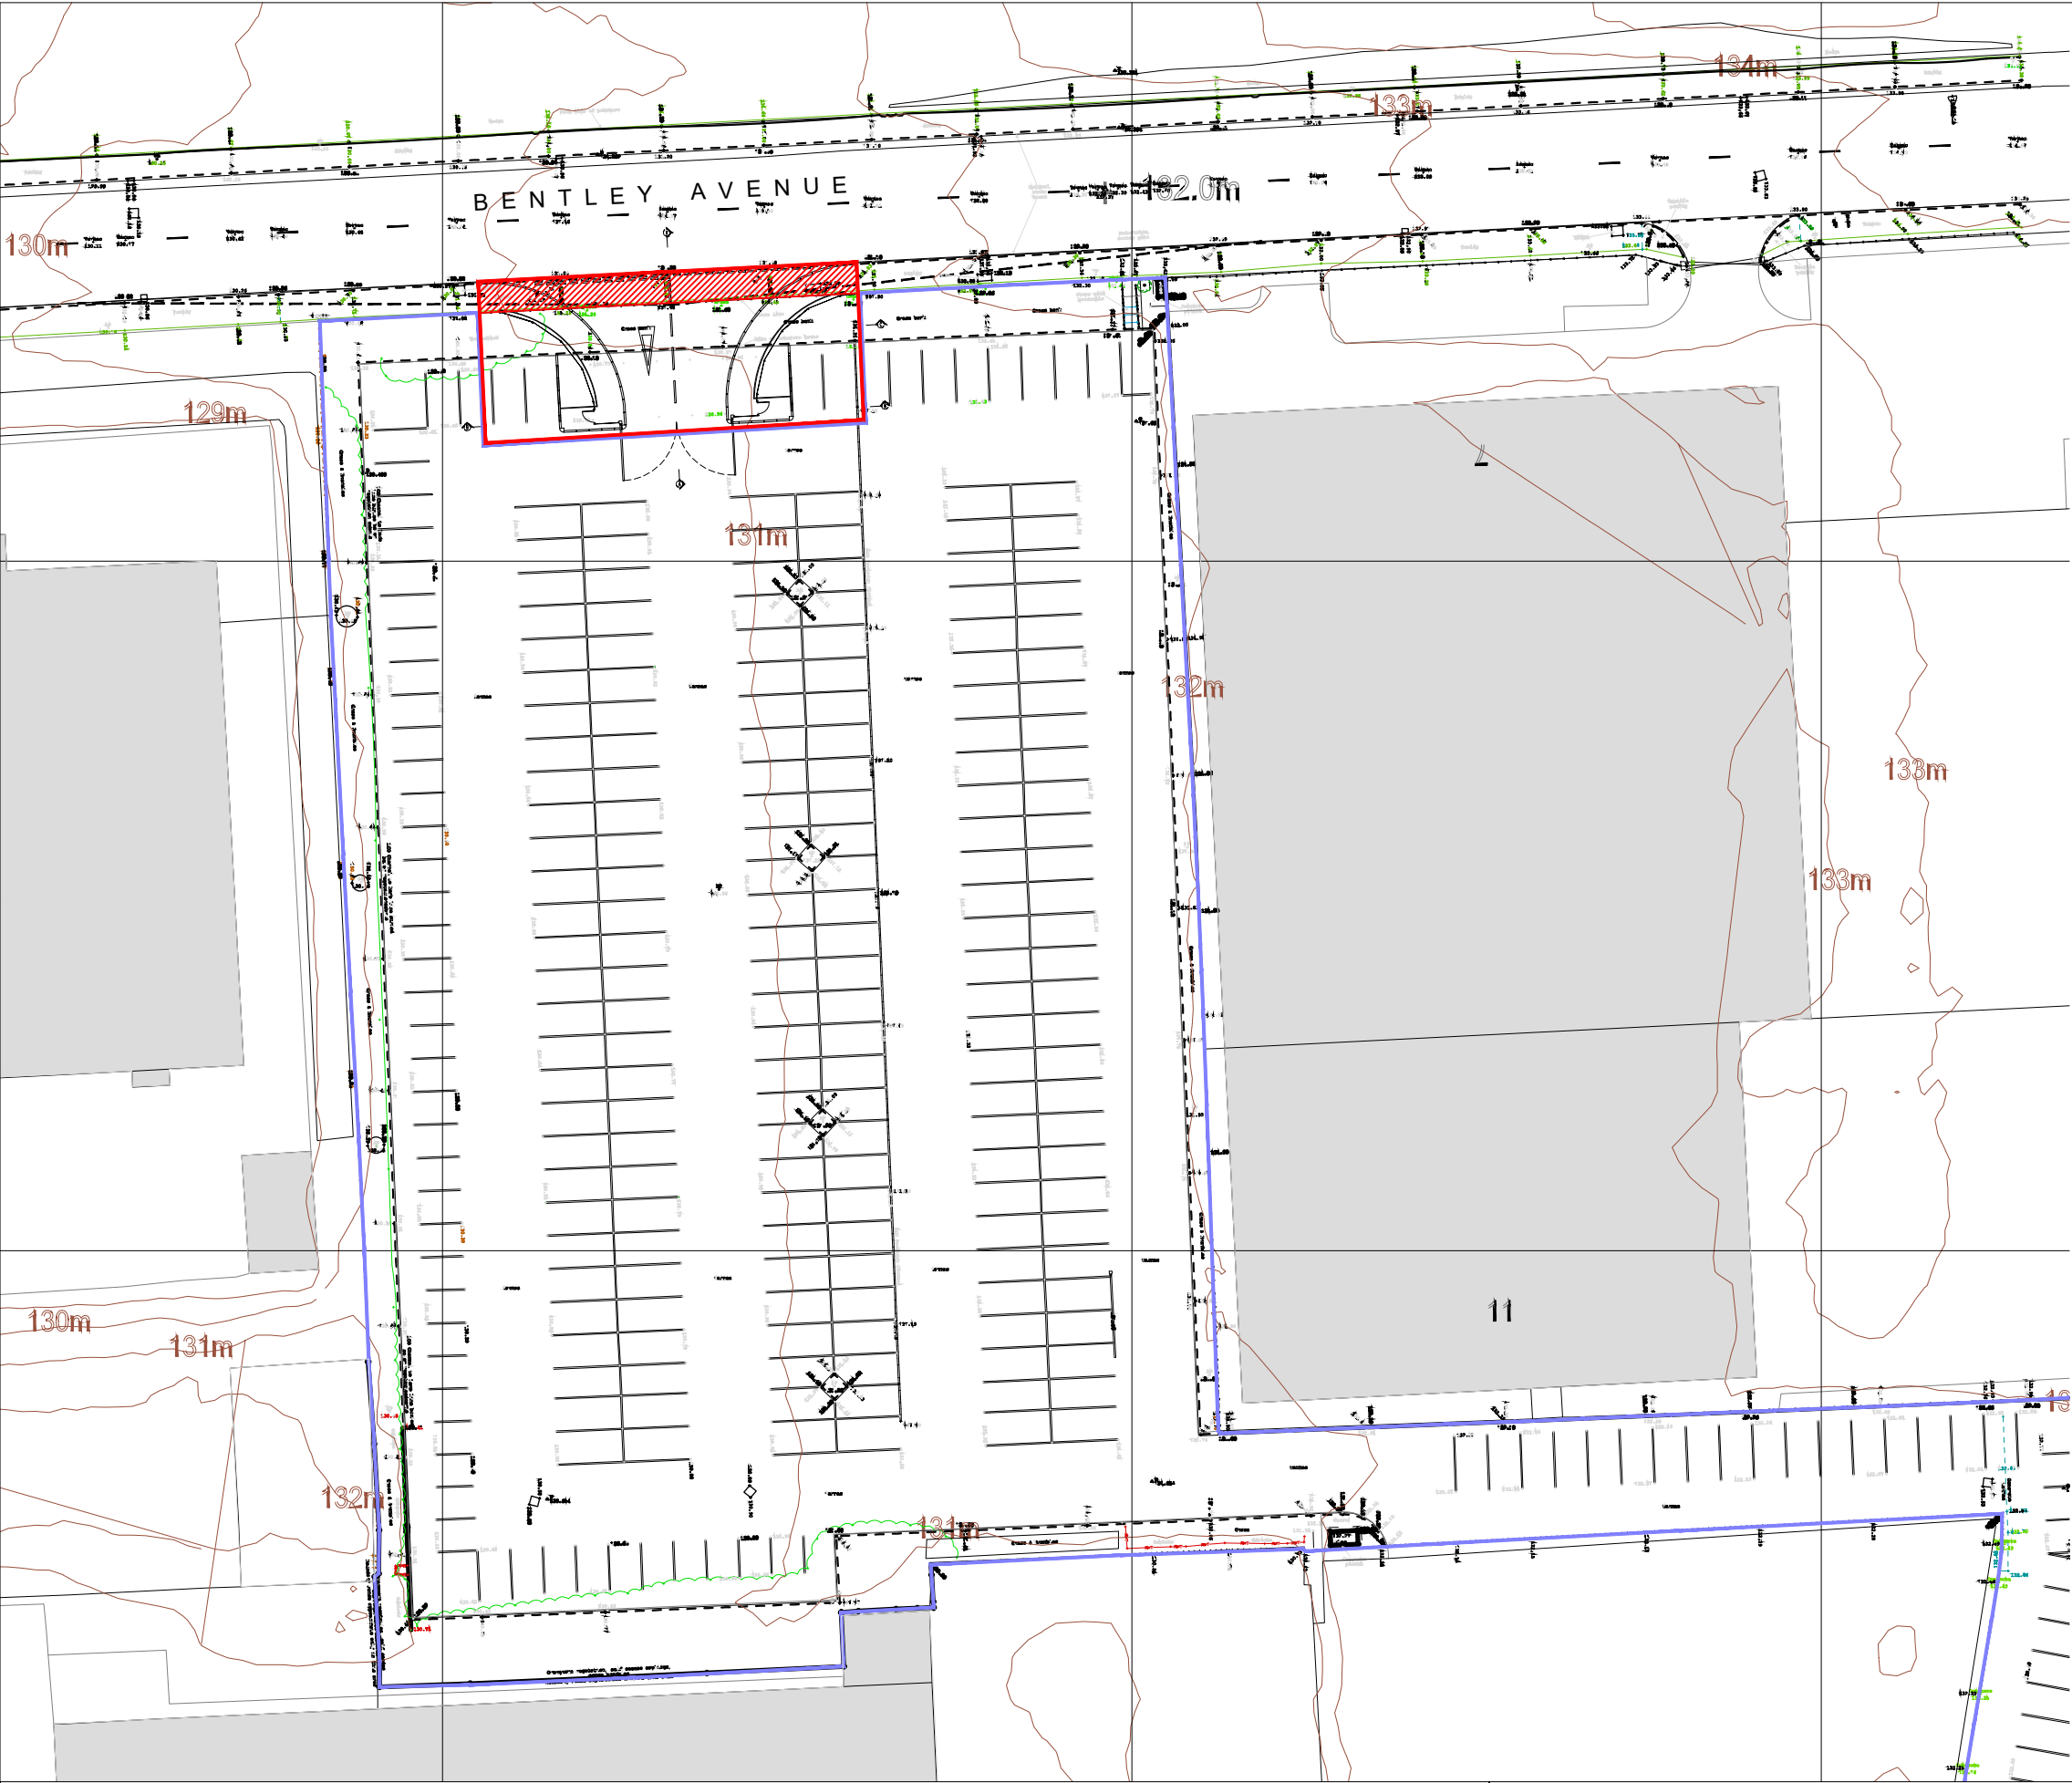

LEGEND

- Application boundary
- Ownership boundary (outside application boundary)
- Land within application that is owned by Rochdale Borough council

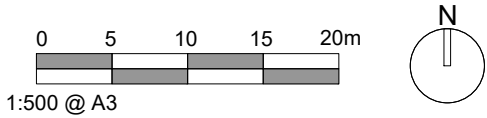

Revisions
Rev - 20/02/25 Initial Issue

CLIENT J R Ashworth and Sons Ltd t/as Rentruck				
PROJECT Car Park off Bentley Avenue, Stakehill, Middelton				
DRAWING TITLE Planning application & ownership boundaries				
SCALE 1:500 @ A3	DATE OF ORIGIN 20.02.25	PROJECT NO. 730	DRAWING NO. AP001	REVISION -