

FRONT ELEVATION
(EXISTING)

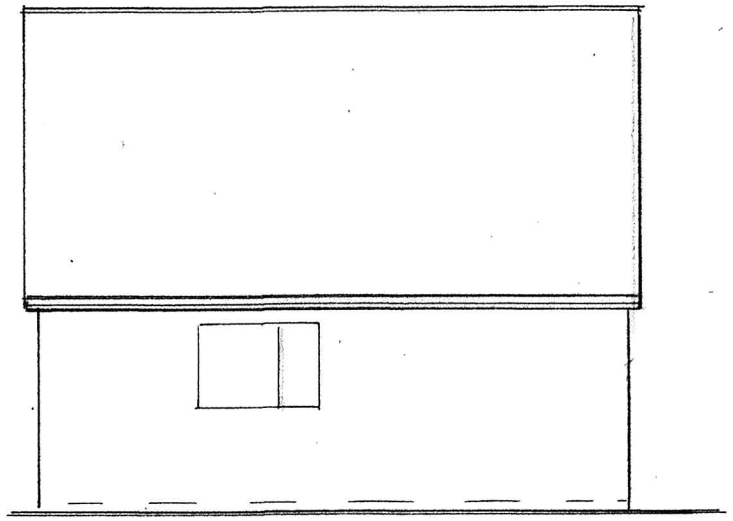

SIDE ELEVATION
(EXISTING)

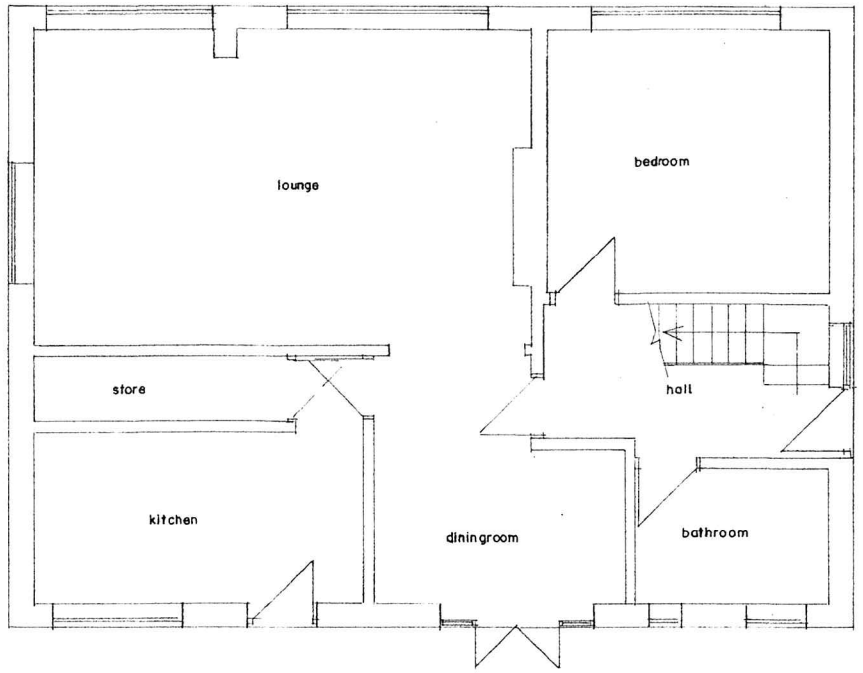

G.F PLAN
(EXISTING)

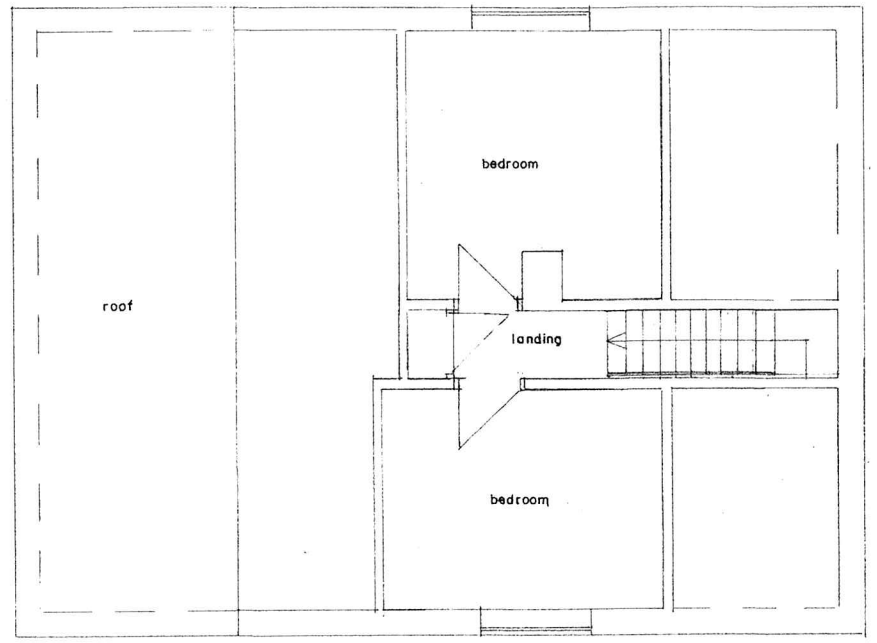

F.F PLAN
(EXISTING)



REAR ELEVATION
(EXISTING)

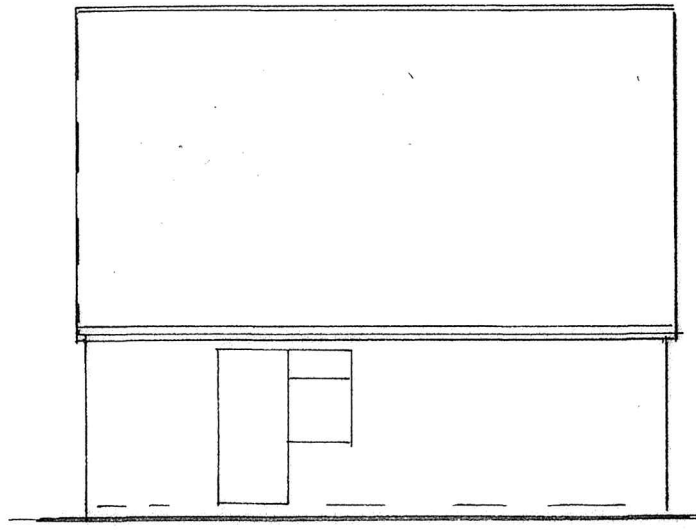

SIDE ELEVATION
(EXISTING)

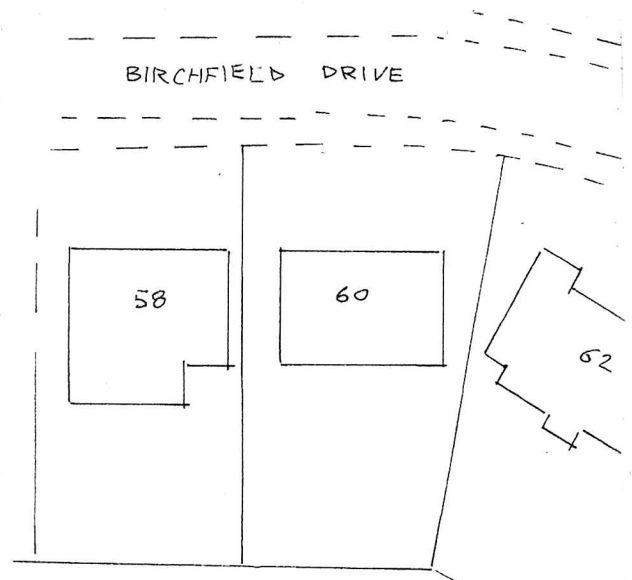

SITE PLAN SCALE 1:500
(EXISTING)

BUILDING DESIGN SERVICES
M. FAROOQ
6 Stock Close, Shawclough, Rochdale OL12 6BB
Tel: 01706 712231 Mob: 07967605763

PROPOSED DOUBLE STOREY SIDE AND SINGLE STOREY REAR EXTENSION AT
60 BIRCHFIELD DRIVE ROCHDALE OL11 4NY

For: Mr SHABAZ ROSUL

Plan	*Scale 1:100*	**1688 /1**
Elevation	*Scale 1:100*	

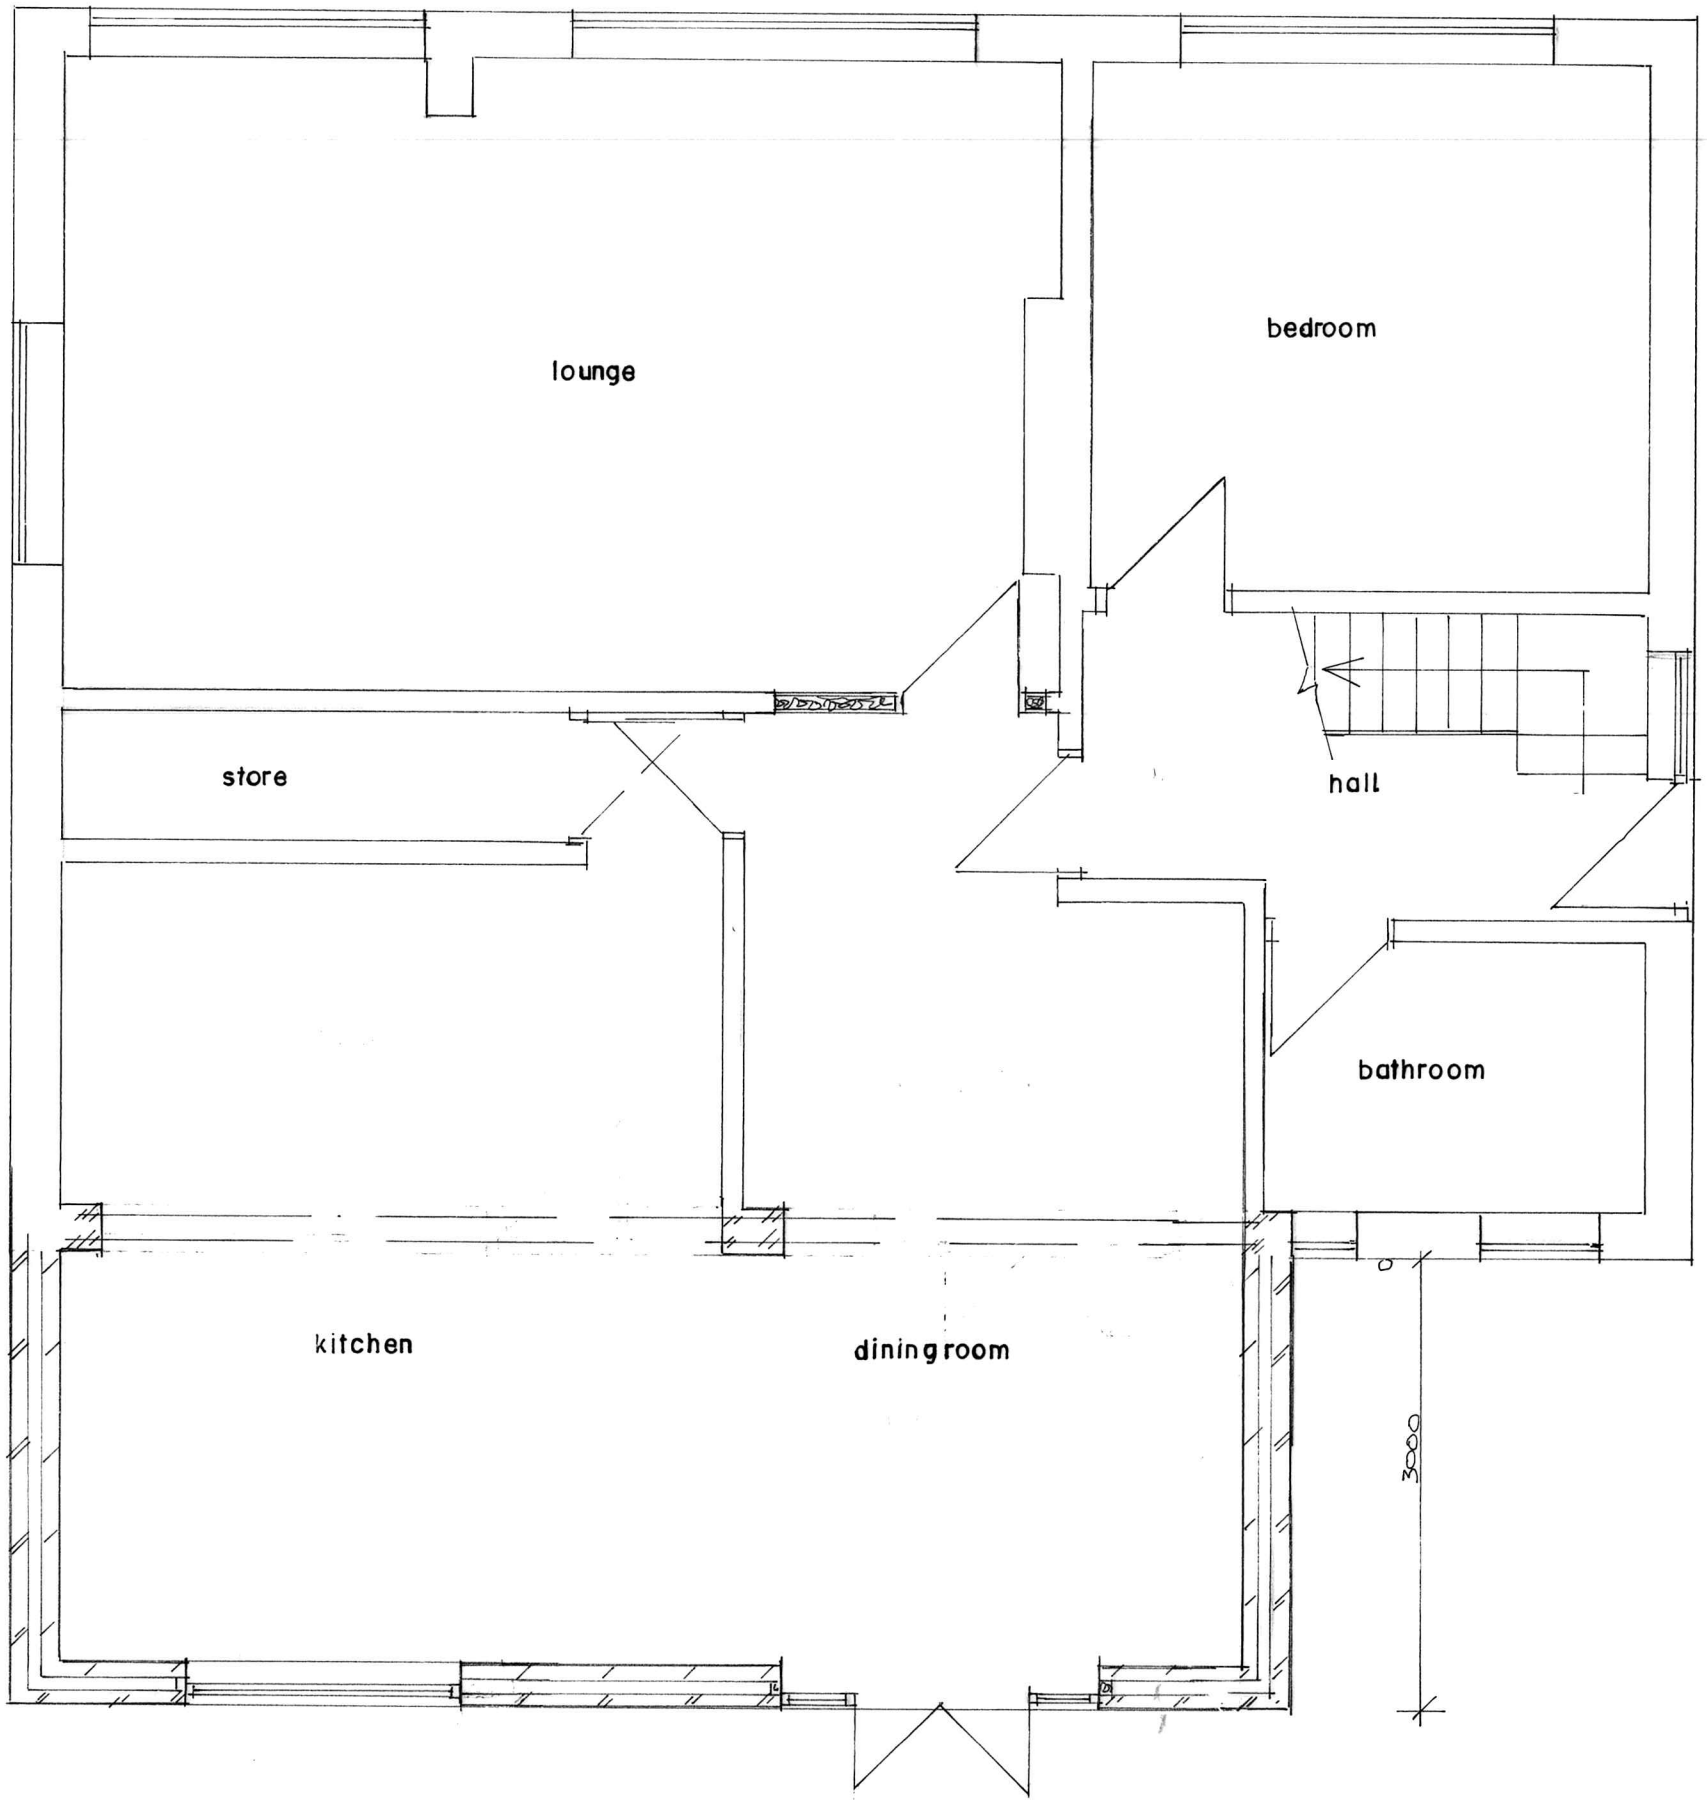

GROUND FLOOR PLAN
(PROPOSED)

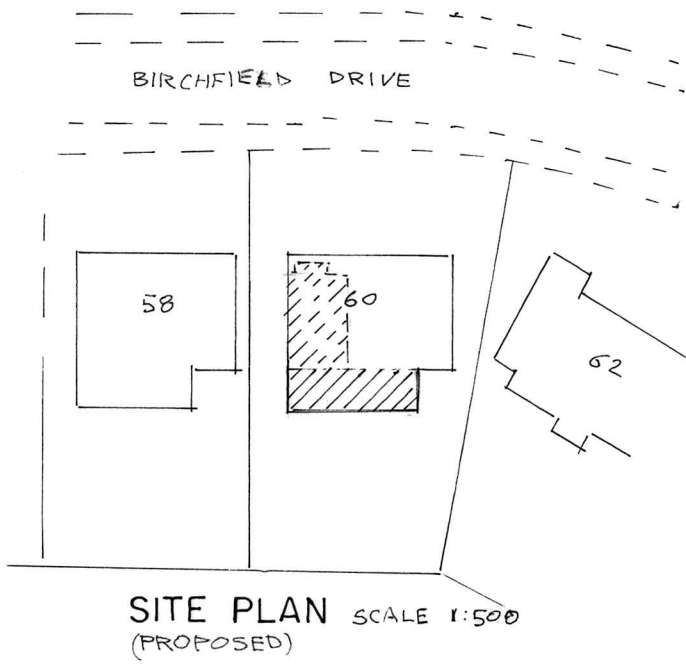

SITE PLAN SCALE 1:500
(PROPOSED)

BUILDING DESIGN SERVICES
M. FAROOQ
6 Stock Close, Shawclough, Rochdale OL12 6BB
Tel: 01706 712231 Mob: 07967605763

PROPOSED DOUBLE STOREY SIDE AND SINGLE STOREY REAR EXTENSION AT
60 BIRCHFIELD DRIVE ROCHDALE OL11 4NY

For: Mr SHABAZ ROSUL

Plan	*Scale 1:50*	**1688 /2**

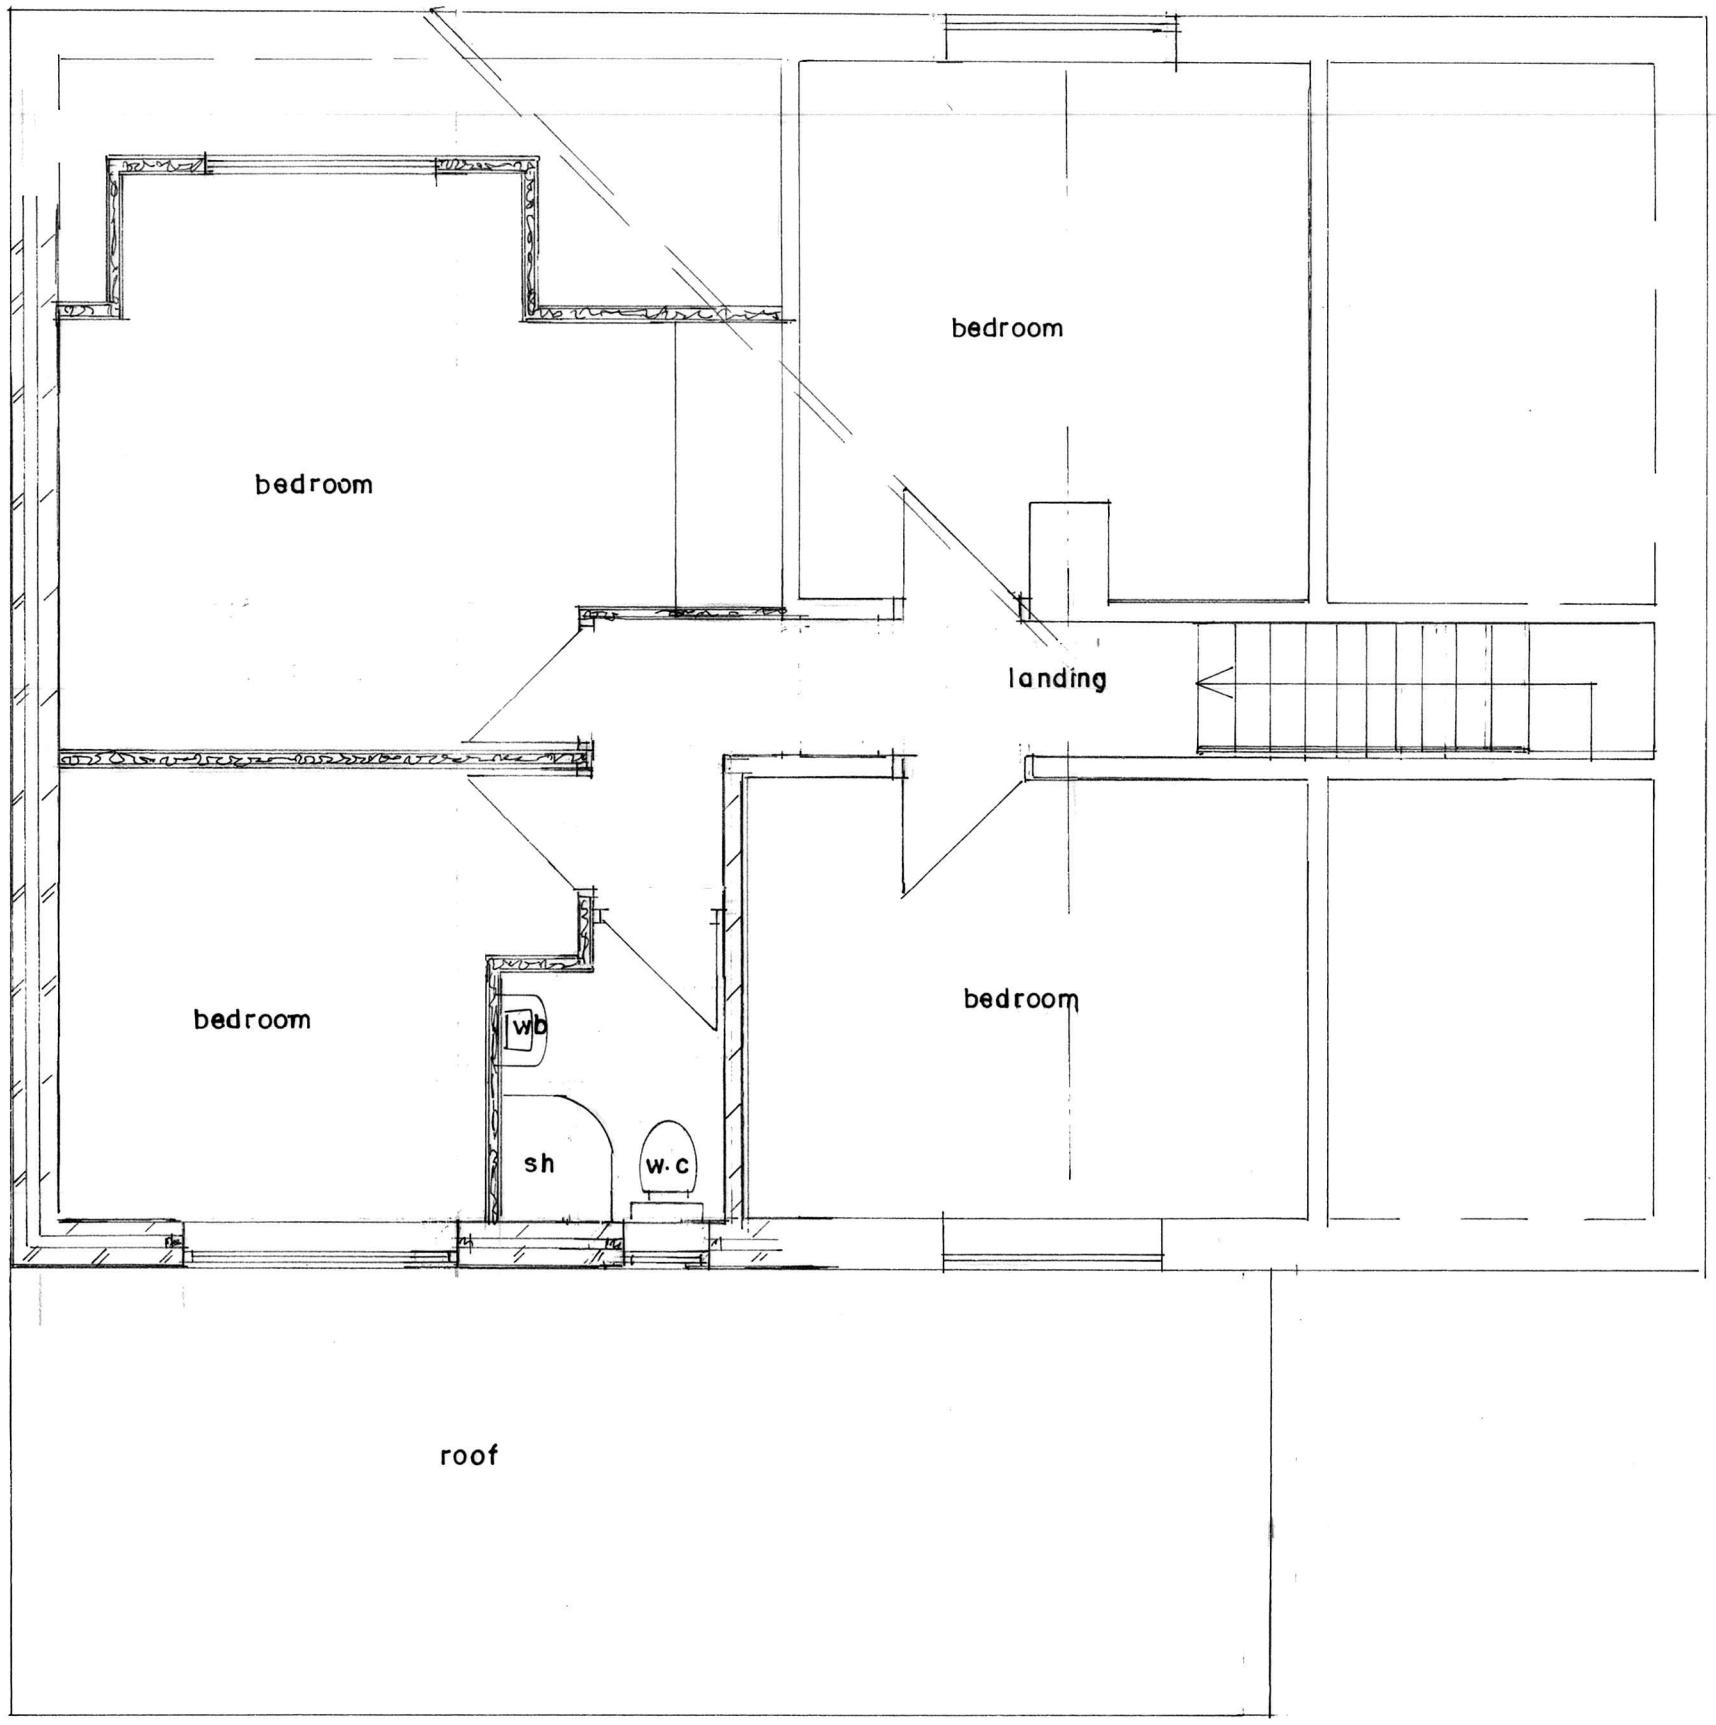

FIRST FLOOR PLAN
(PROPOSED)

BUILDING DESIGN SERVICES
M. FAROOQ
6 Stock Close, Shawclough, Rochdale OL12 6BB
Tel: 01706 712231 Mob: 07967605763

PROPOSED DOUBLE STOREY SIDE AND SINGLE STOREY REAR EXTENSION AT
60 BIRCHFIELD DRIVE ROCHDALE OL11 4NY

For: Mr SHABAZ ROSUL

Plan	*Scale 1:50*	**1688/3**

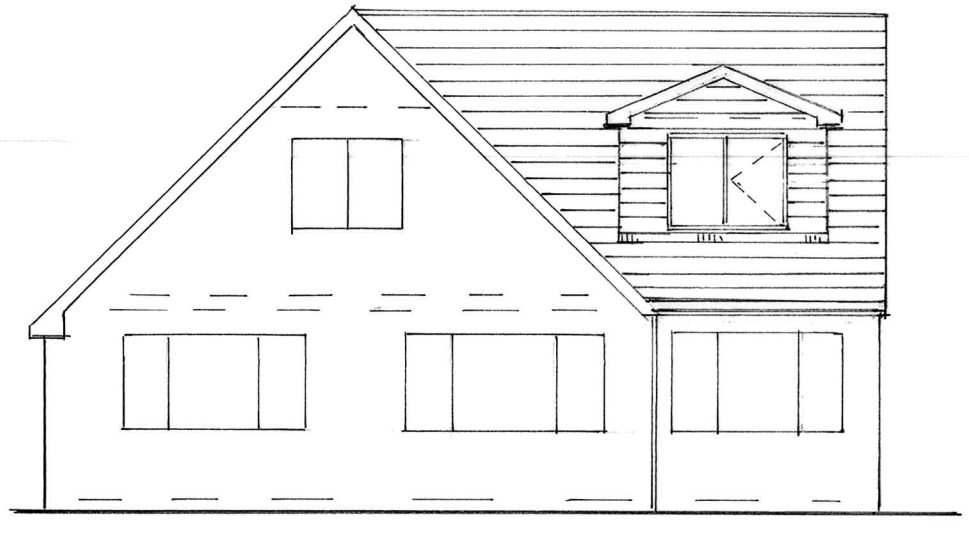

FRONT ELEVATION

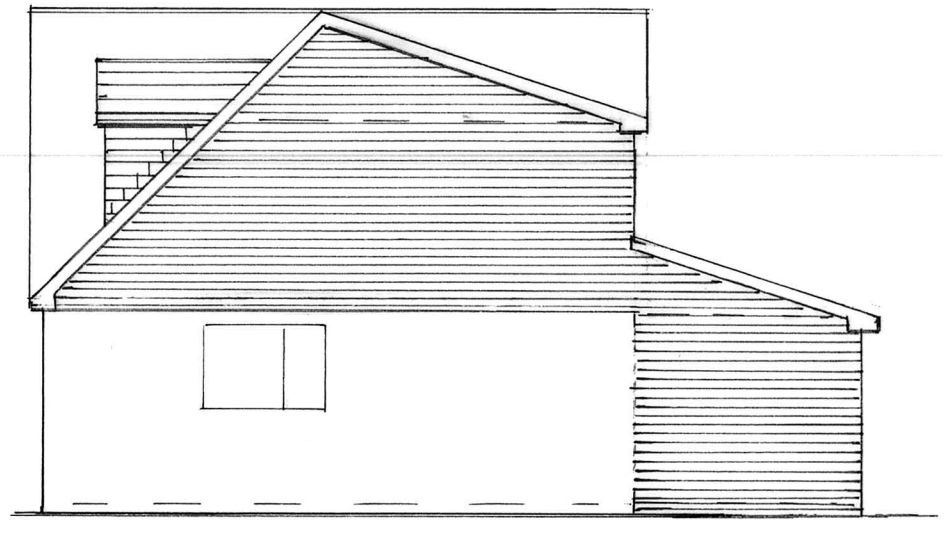

SIDE ELEVATION

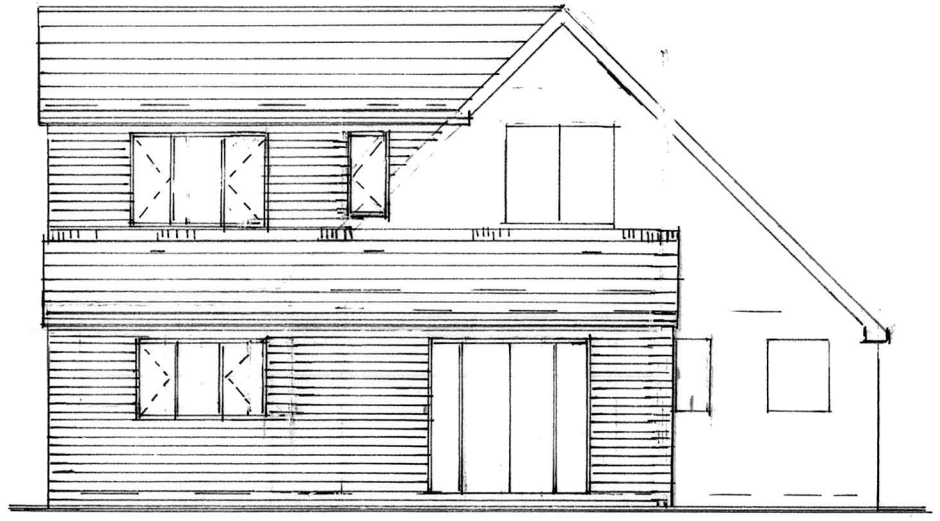

REAR ELEVATION

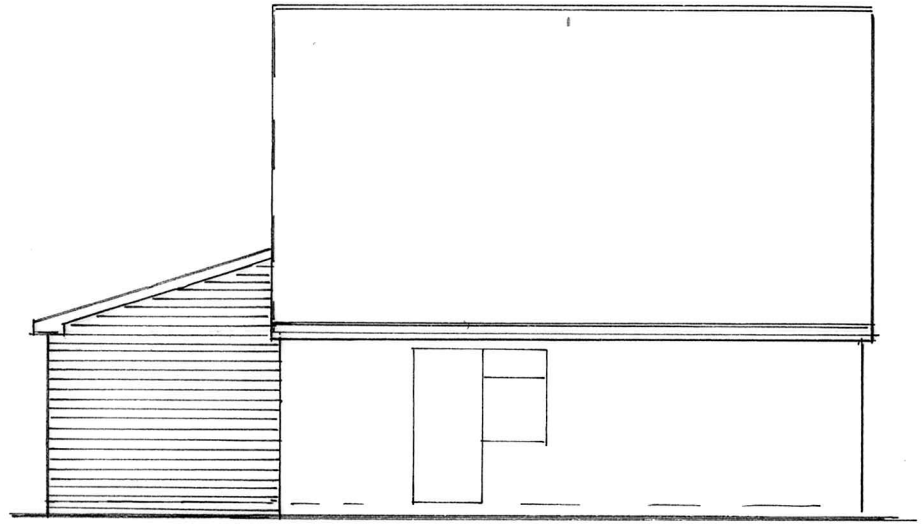

SIDE ELEVATION

BUILDING DESIGN SERVICES
M. FAROOQ
6 Stock Close, Shawclough, Rochdale OL12 6BB
Tel: 01706 712231 Mob: 07967605763

PROPOSED DOUBLE STOREY SIDE AND SINGLE STOREY REAR EXTENSION AT
60 BIRCHFIELD DRIVE ROCHDALE OL11 4NY

For: Mr SHABAZ ROSUL

Elevation *Scale 1:100* **1688/4**