






DETAIL OF WINDOW + CHIMNEY STACK

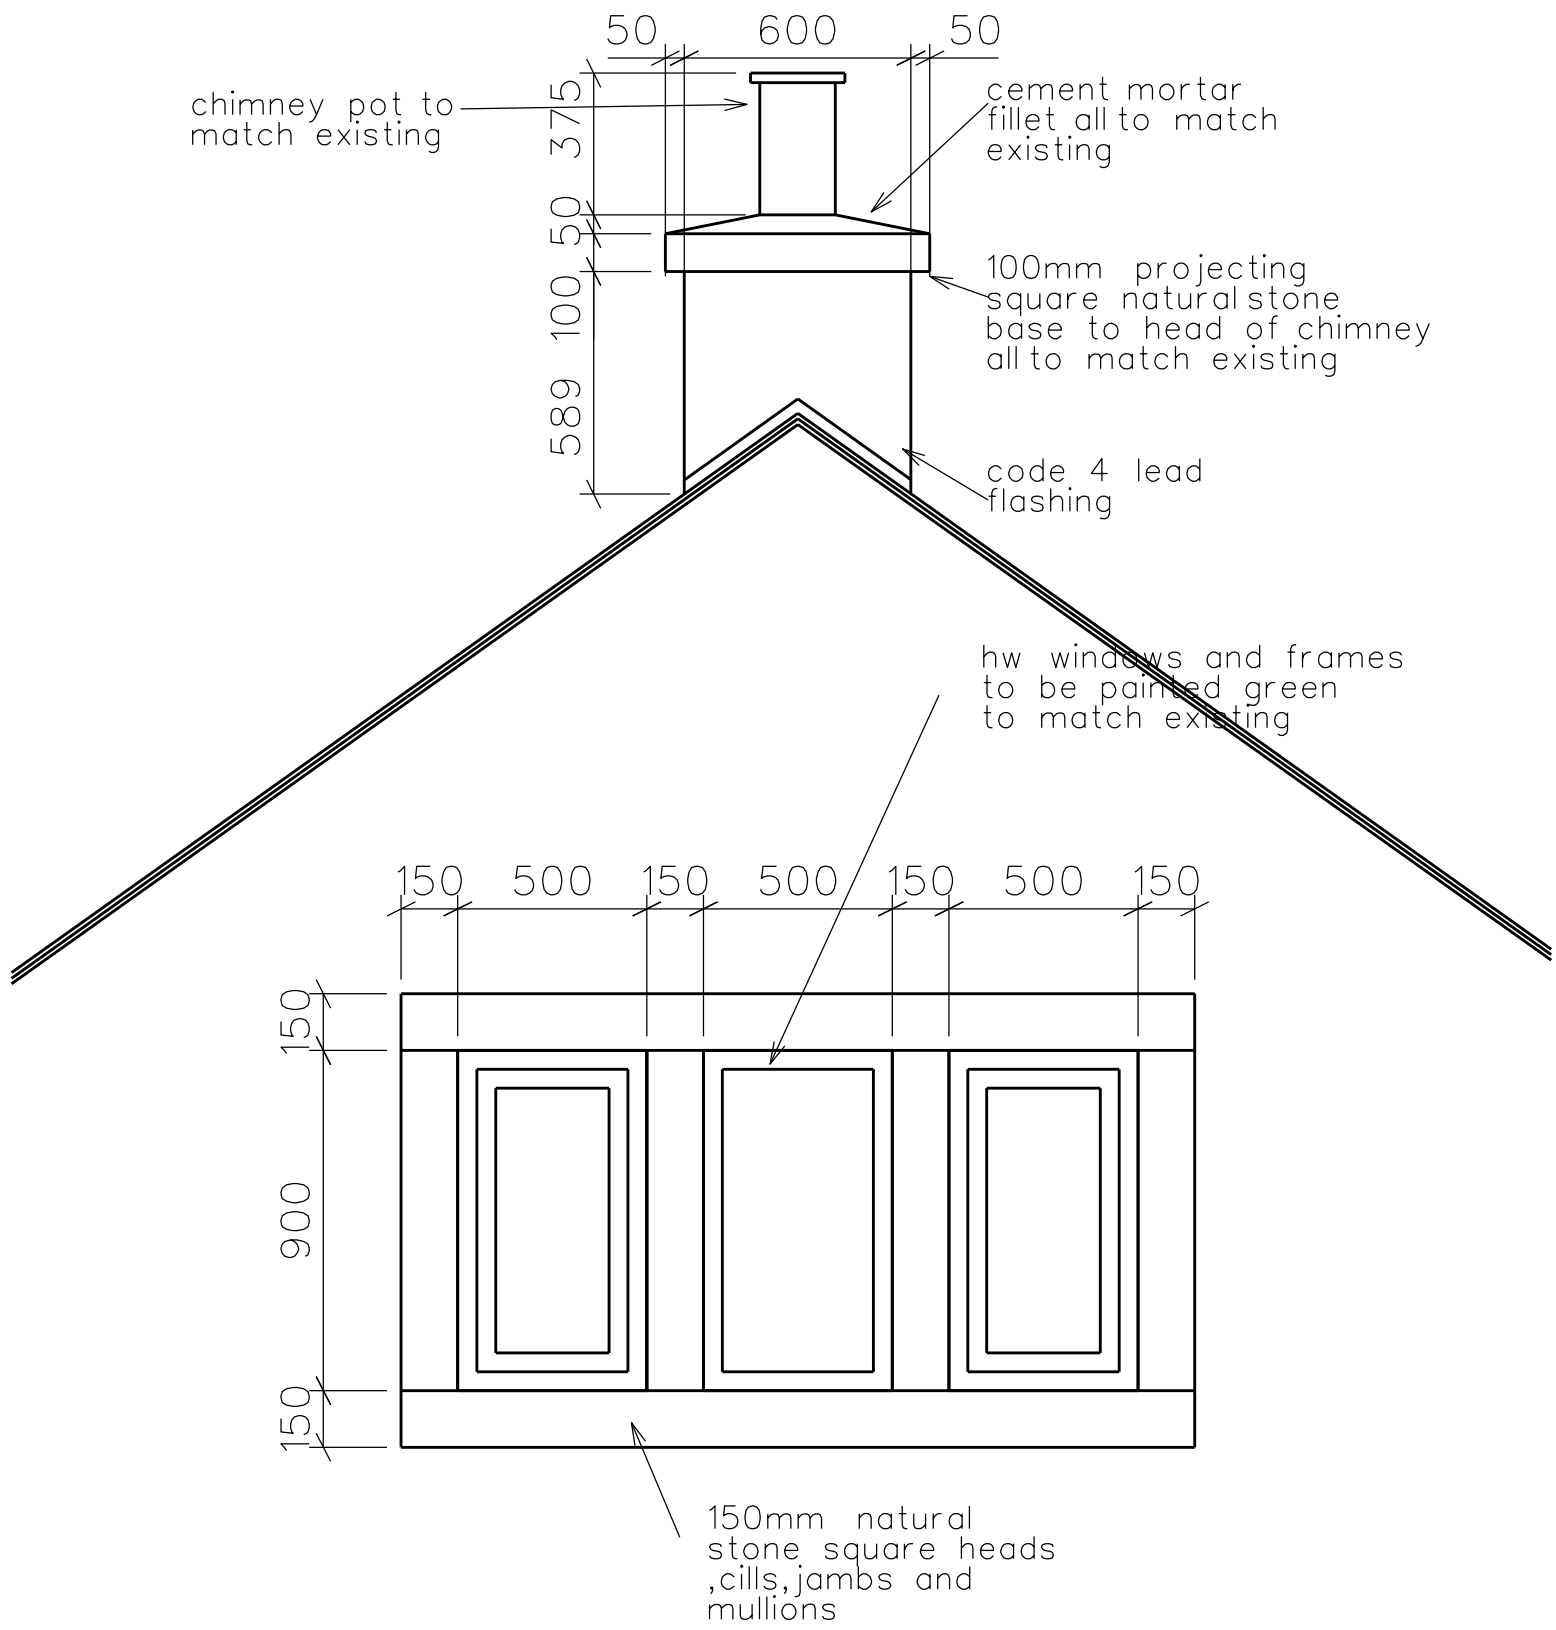


DETAIL OF WINDOW + CHIMNEY STACK

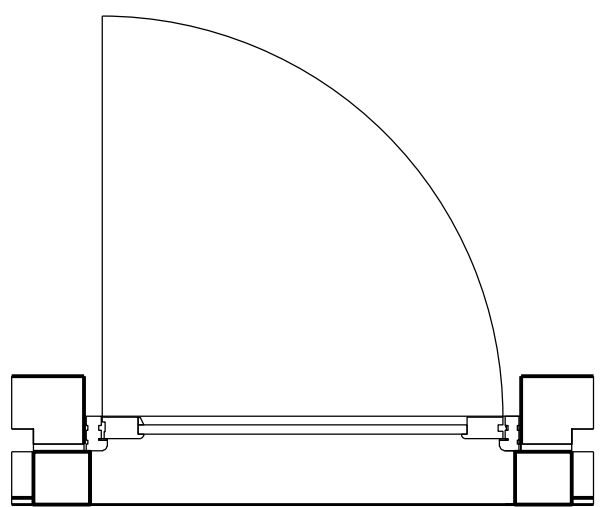

DETAIL PLAN/SECTION THROUGH EXTERNAL DOOR

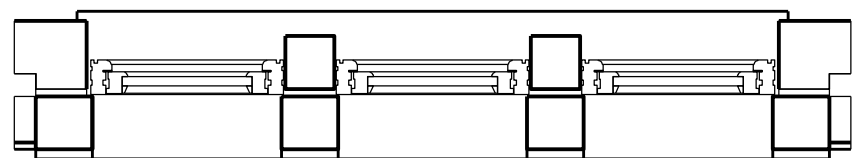

DETAIL PLAN/SECTION THROUGH TYPICAL WINDOW

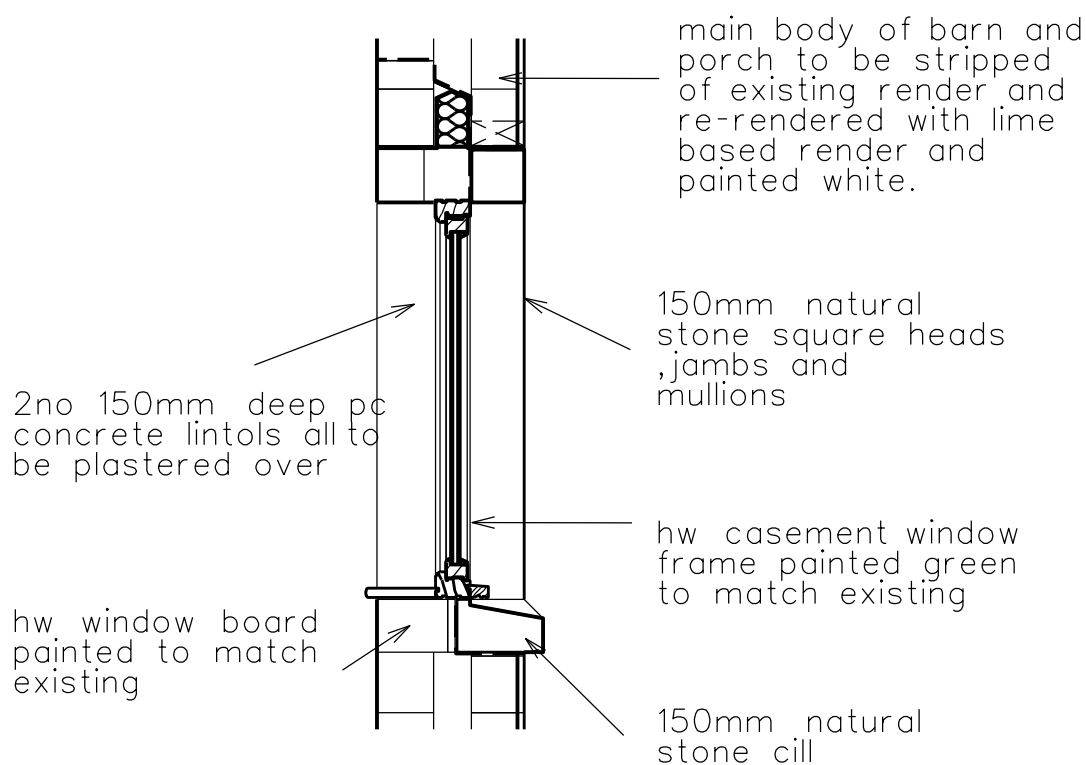

DETAIL SECTION THROUGH TYPICAL WINDOW

notes
MAIN OFFICE: 1 Top Of the Hill, Colden, Hebden Bridge, HX77PJ.
CORNWALL OFFICE: East Coker, Leedstown, Hayle, TR27 6EW
Tel: 07720059525, E mail: dennis@burrdesign.co.uk
Company No: 5371811 - Director: Dennis R. Burr, BaArch, DipArch, MaUD Oxford

revisions
reference remarks
date

BURR DESIGN ASSOCIATES

project Tithe Barn, Milnrow - Garage/Workshop Conversion
drawing title Chimney & Window Details
project ref. 1202 drawing no. DET/02
date 18/01/2023 scale 1:20 @ A3

All Copyright Reserved.
Drawing not to be copied or reproduced without express consent.
Do not scale drawings (page scaling none) - All dimensions to be checked on site.