


Existing & Proposed Site Plan - 24 Middleton Gardens, Middleton, M24 4DF

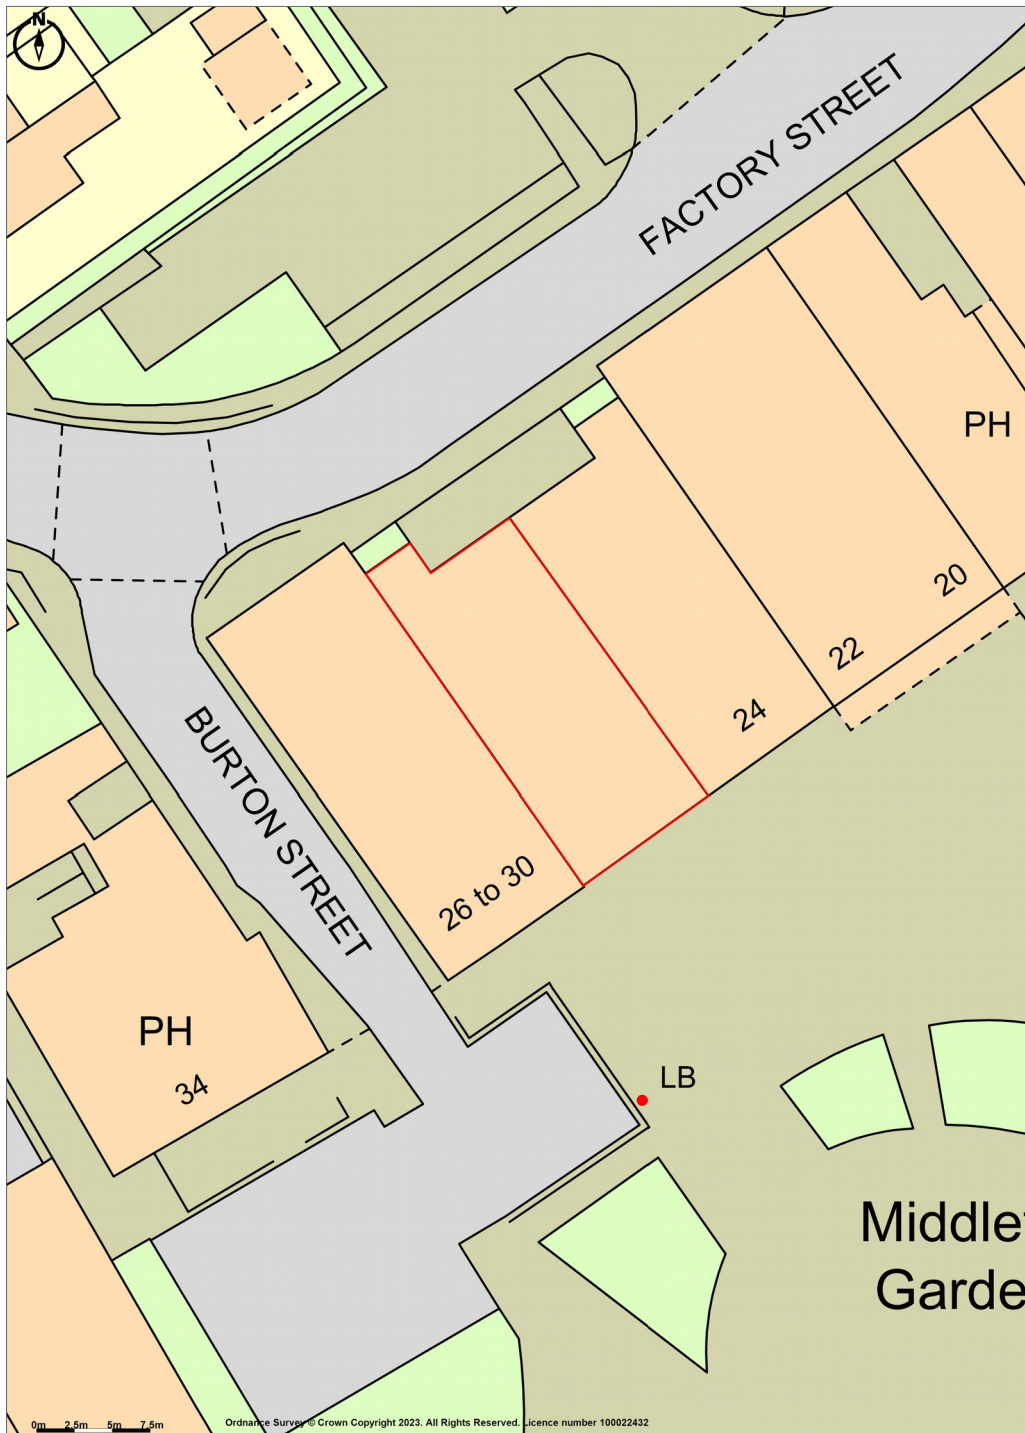

Promap

● LANDMARK INFORMATION

Ordnance Survey Crown Copyright 2023. All rights reserved.

Licence number 100022432.

Plotted Scale - 1:500. Paper Size – A4