




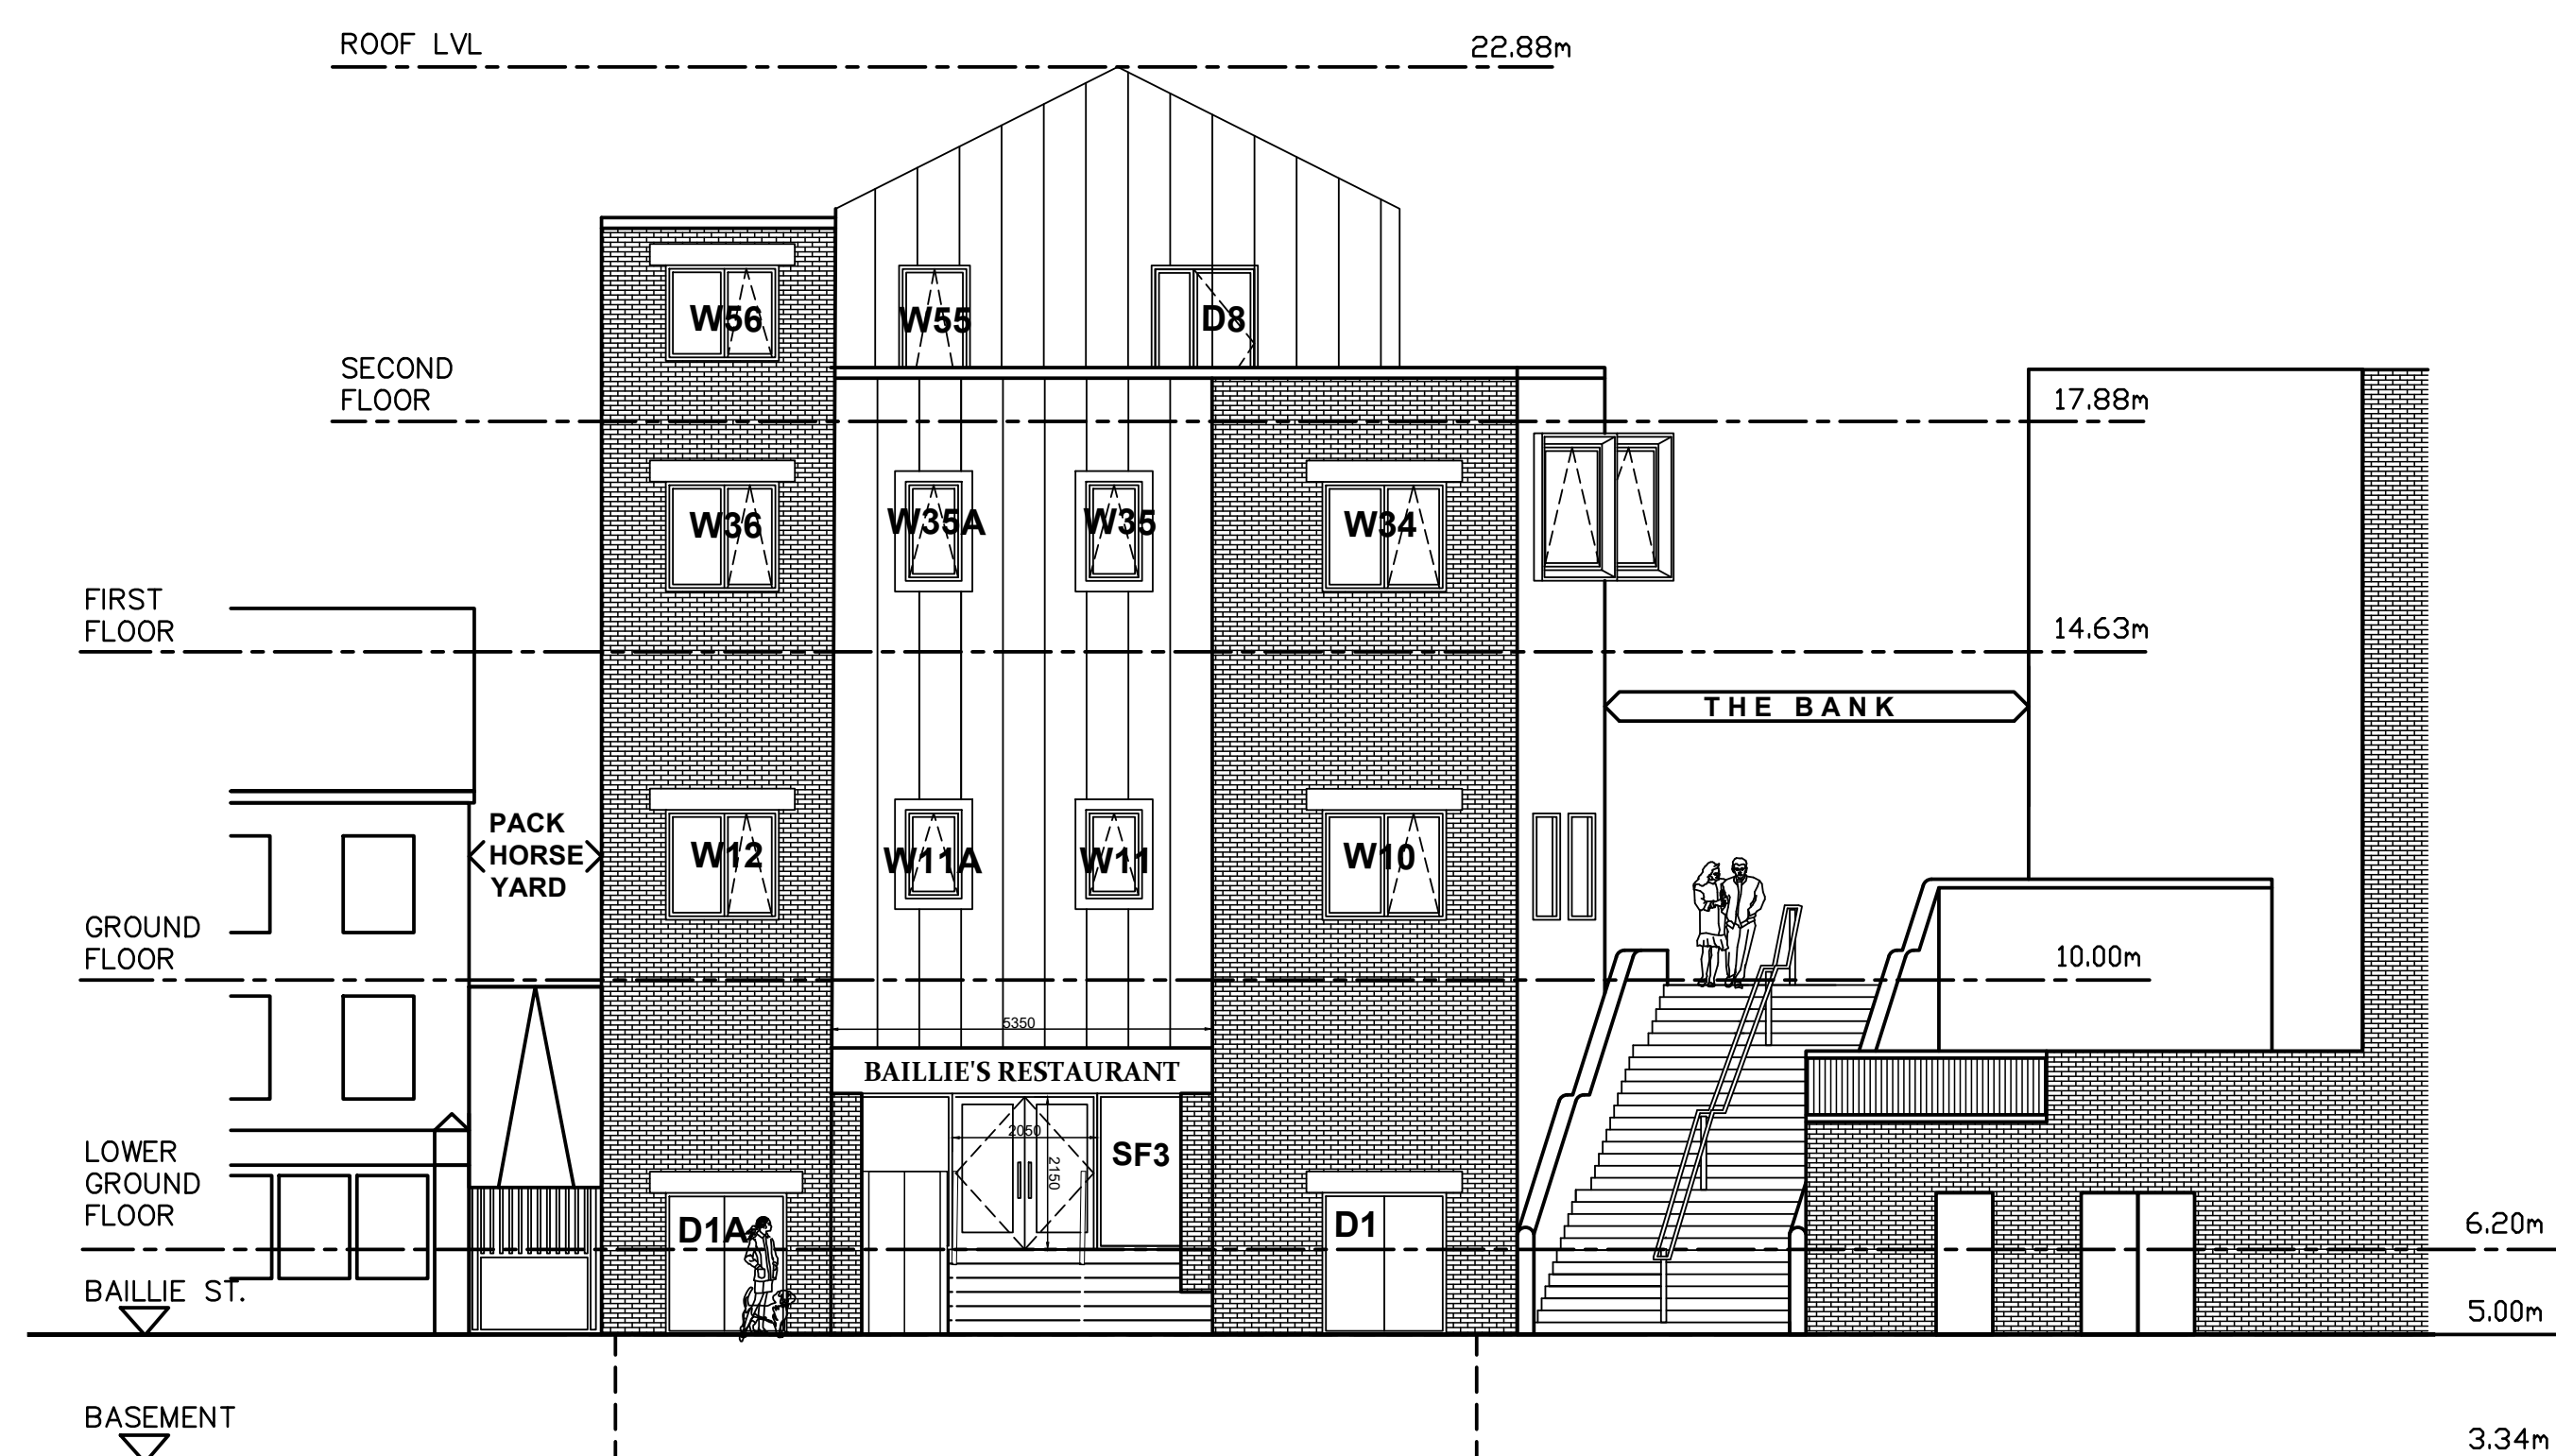

BAILLIE STREET ELEVATION

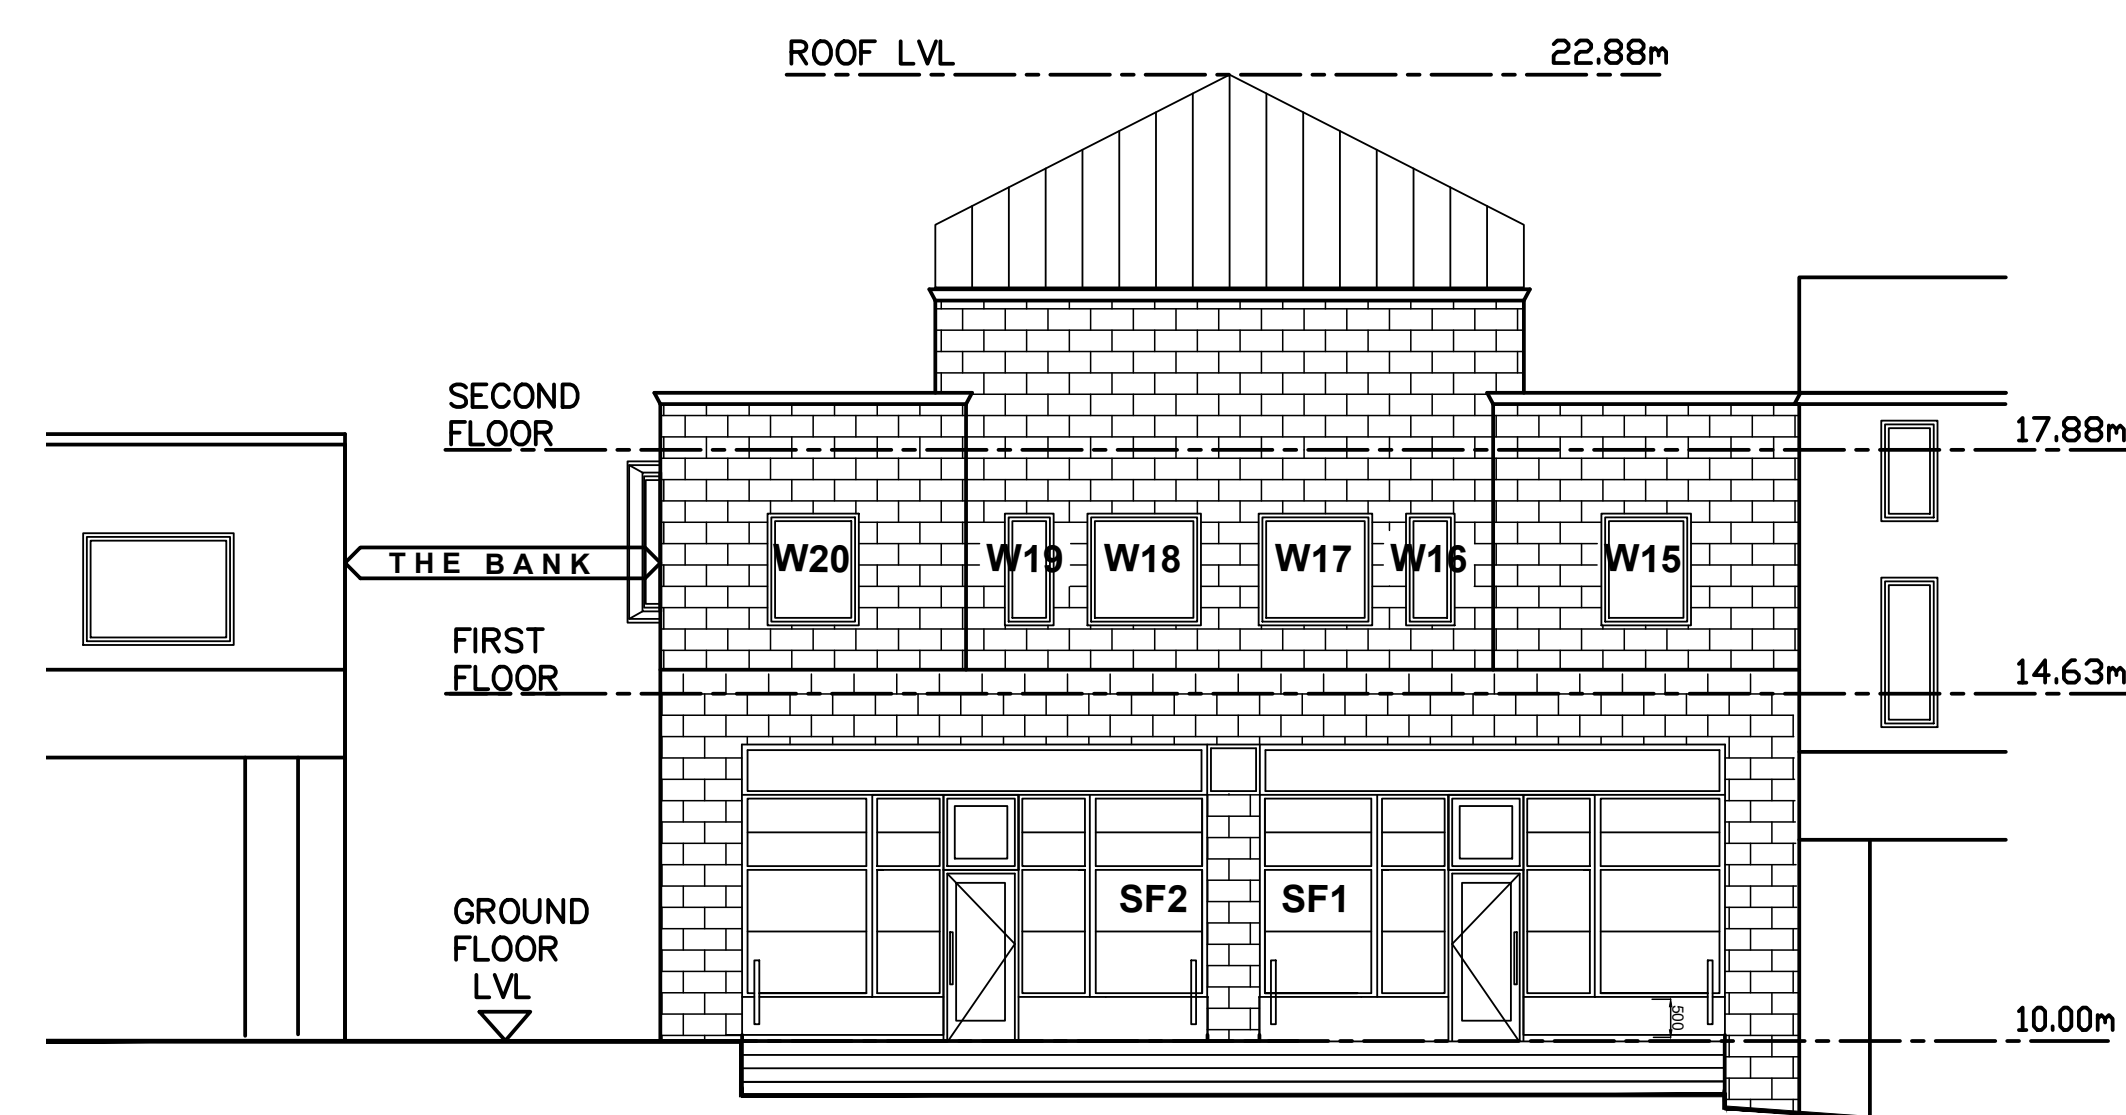

YORKSHIRE STREET ELEVATION

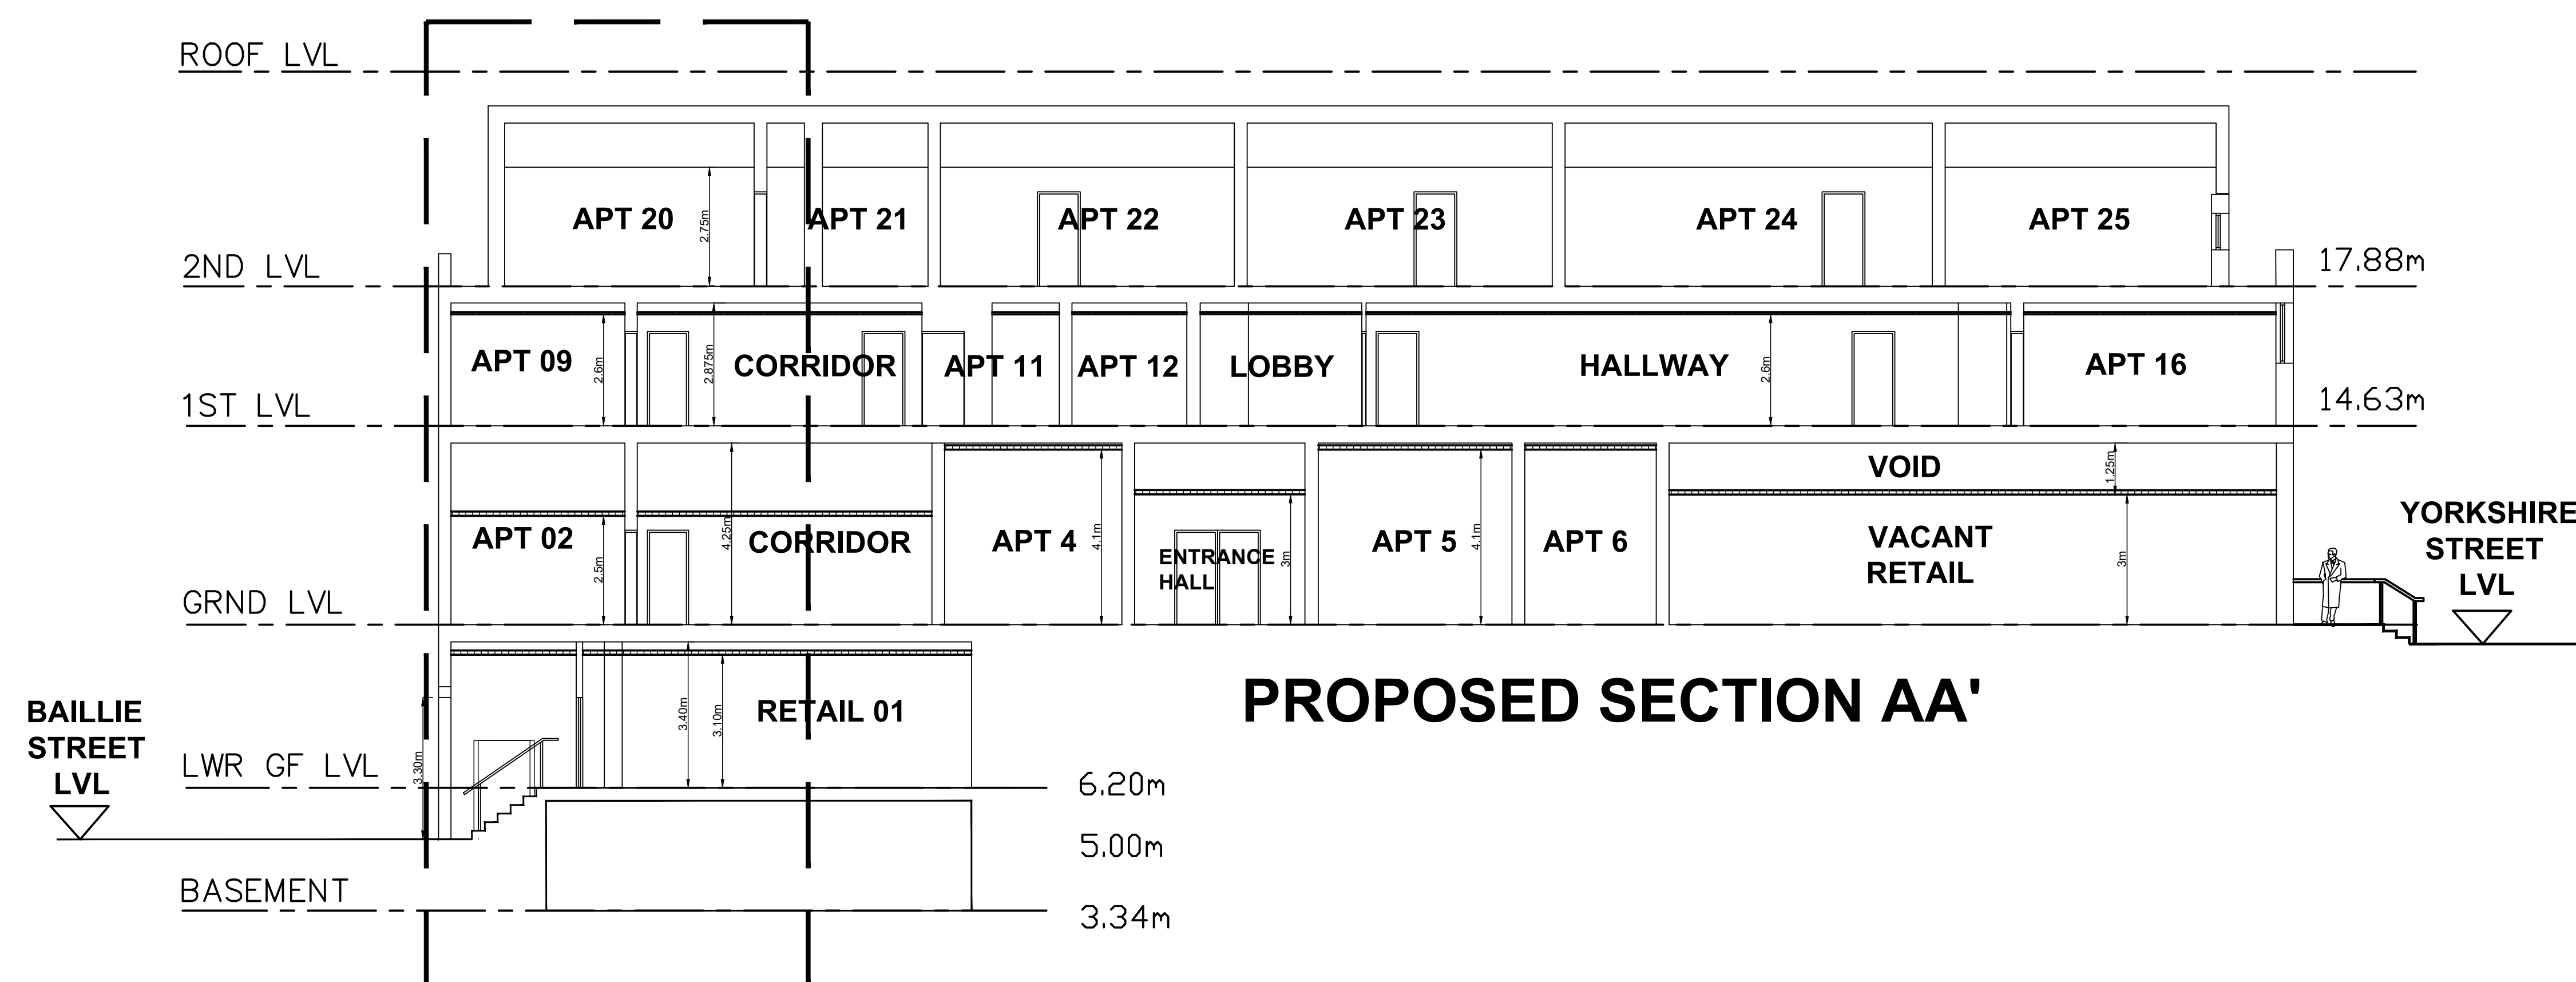

DETAIL 1

C	080324	STAIR LIFT ADDED BM CEILING HEIGHTS AMENDED
B	200223	SF1 AND SF2 AMENDED BM
A	041223	ELEVATIONS AMENDED BM
REV:	DATE:	DETAILS:

BM ARCHITECTURAL DESIGNS
APARTMENT 8
224 GREAT CLOWES STREET
MANCHESTER M7 2ZS
TEL: 07415 493002

PROJECT: FORMER POUND WORLD,
44-46 YORKSHIRE STREET,
BAILLIE STREET AND THE BANK,
ROCHDALE OL16 1JW

CLIENT: CASSEL AND FLETCHER PROPERTY
MANAGEMENT LTD.

TITLE: PROPOSED ELEVATIONS- SHEET 2

SCALE 1:100 @ A1 DATE: 06/ 2023 DRAWN: BM

STATUS: BUILDING REGULATIONS

DRAWING NO: BM/0623/BAILLIE/ BR7 **REV:** C