



TYPICAL DETAIL 1

SCALE 1: 25 @ A1
SCALE 1: 50 @ A3

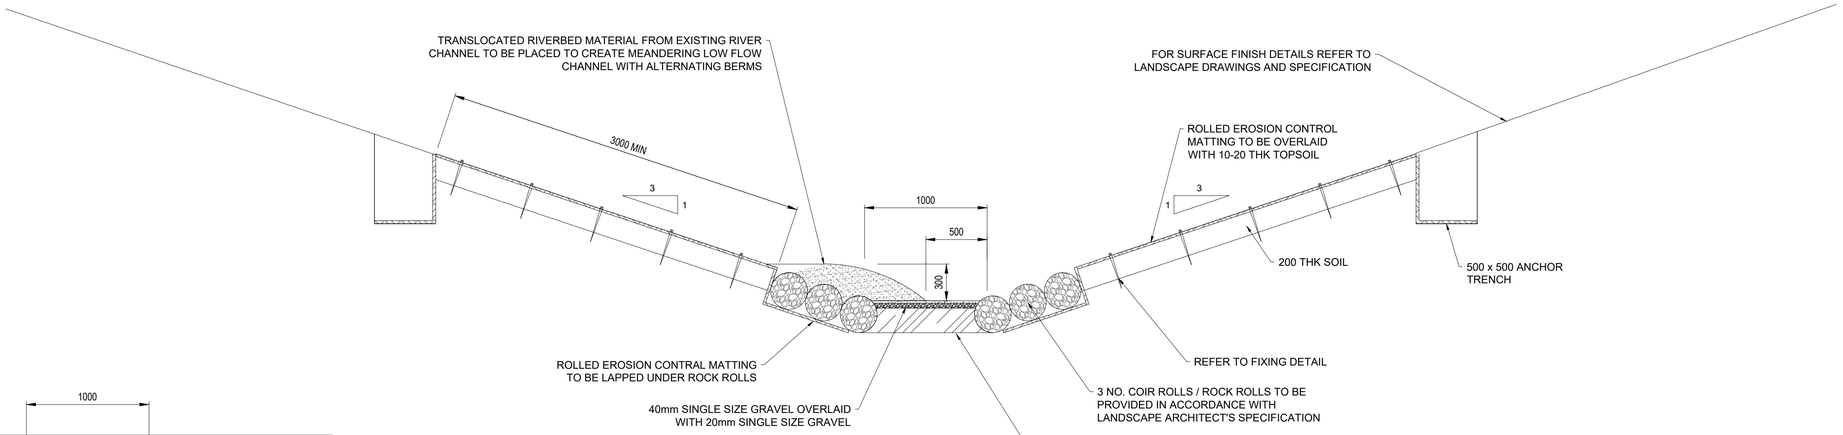

TYPICAL DETAIL 2


SCALE 1: 25 @ A1
SCALE 1: 50 @ A3

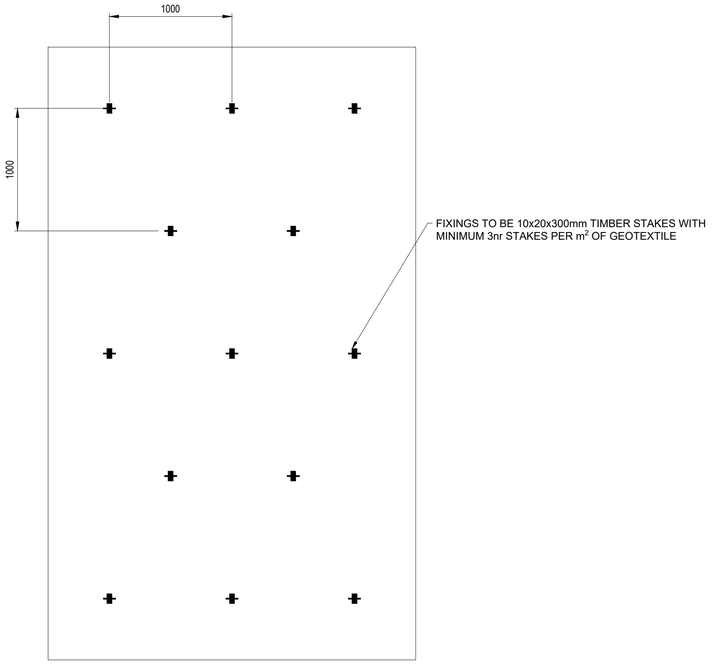

TYPICAL FIXING ARRANGMENT


SCALE 1: 25 @ A1
SCALE 1: 50 @ A3

FOR GRASS SEED MIX SPECIFICATION REFER TO CLAUSE 3005.8 IN SERIES 3000

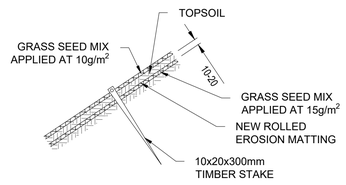

TIMBER STAKE INSTALLATION DETAIL 1

SCALE 1: 10 @ A1
SCALE 1: 20 @ A3

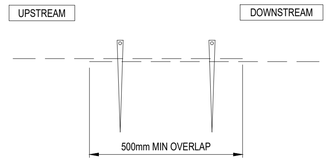

TIMBER STAKE INSTALLATION DETAIL 2

SCALE 1: 10 @ A1
SCALE 1: 20 @ A3

DO NOT SCALE

NOTES:

1. ALL DIMENSIONS ARE IN MILLIMETRES (mm) AND ALL LEVELS ARE IN METRES ABOVE ORDNANCE DATUM (mAOD) UNLESS STATED OTHERWISE.
2. DIMENSIONS AND LEVELS SHALL BE VERIFIED BY THE CONTRACTOR PRIOR TO COMMENCEMENT OF THE WORKS
3. THIS DRAWING SHOULD BE READ IN CONJUNCTION WITH THE FOLLOWING DRAWINGS:

 70089657-WSP-SHP3-WAT-DR-D-0100
 70089657-WSP-SHP3-WAT-DR-D-0101
 70089657-WSP-SHP3-WAT-DR-D-0102
 70089657-WSP-SHP3-WAT-DR-D-0103
 70089657-WSP-SHP3-WAT-DR-D-0104

4. SAFETY, HEALTH AND ENVIRONMENTAL INFORMATION (SHEI) IS PROVIDED PRE-CONSTRUCTION INFORMATION AND IN THE SHEI BOXES DISPLAYED ON THE DRAWINGS.

SAFETY, HEALTH AND ENVIRONMENTAL INFORMATION	
NOTES BELOW ARE ADDITIONAL TO HAZARDS/RISKS NORMALLY ASSOCIATED WITH THIS TYPE OF WORK.	
CONSTRUCTION	
001	Flood Risk (Fluvial) - Working area in flood zone 3 of Brightley brook
002	Flood Risk (Pluvial) - Working Area in a high risk zone for surface water flooding.
006	Utilities - PAS128 surveys investigation not complete or out of date resulting in a risk of contact with unknown utilities.
OPERATIONS & MAINTENANCE	
005	Confined space - Risk of unauthorised entry into the culvert resulting in entrapment
DISMANTLING / DEMOLITION (FUTURE)	
NA	No significant residual risk identified
REFER TO THE GENERAL NOTES, THE SCHEDULE OF SIGNIFICANT RESIDUAL RISKS (T447) AND THE PRINCIPAL CONTRACTOR FOR MORE INFORMATION.	

REV	DATE	BY	DESCRIPTION	CHK	APP
P01	17/03/2023	NER	FOR PLANNING APPROVAL	SD	LB

DRAWING STATUS: S2 - FOR INFORMATION

wsp
The Mailbox Level 2, 100 Wharfside Street, Birmingham, B1 1RT, UK
T+ 44 (0) 121 355 8949
wsp.com

CLIENT: RUSSELL GROUP LDP

SITE/PROJECT: SOUTH HEYWOOD DEVELOPMENT PLOT 3

TITLE: WATERCOURSE DIVERSION TYPICAL DETAILS

SCALE @ A1:	CHECKED:	APPROVED:
AS SHOWN	LB	LB

PROJECT NO:	DESIGNED:	DRAWN:	DATE:
70089657	NER	NER	April 23

DRAWING No: 70089657-WSP-SHP3-WAT-DR-D-0105 REV: P01

© WSP UK Ltd

File name:\\UK.WSPGROUP.COM\CENTRAL DATA\PROJECTS\70103XXX\70103659 - SOUTH HEYWOOD - PLOT 3 INFRASTRUCTURE\03 WIP\R RIVER ENG\04 WIP\02 CAD\70089657-WSP-SHP3-WAT-DR-D-0105.DWG, printed on 11 September 2023 13:52:46, by Raja, Sufyan