

1 PL_06 EXISTING SOUTH FACING ELEVATION

Scale 1:200 @ A1



2 PL_06 PROPOSED SOUTH FACING ELEVATION

Scale 1:200 @ A1

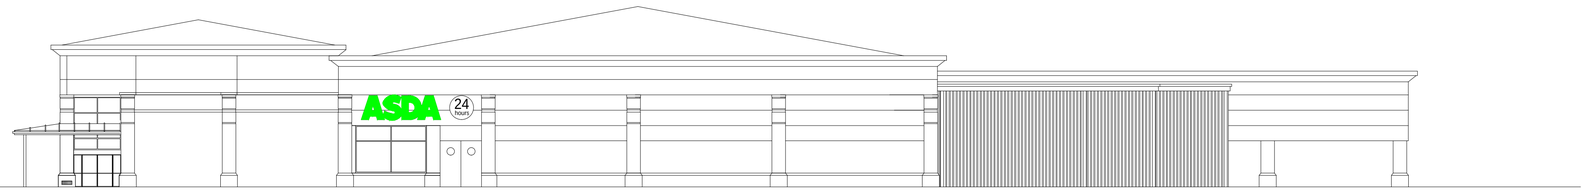

3 PL_06 EXISTING EAST FACING ELEVATION

Scale 1:200 @ A1

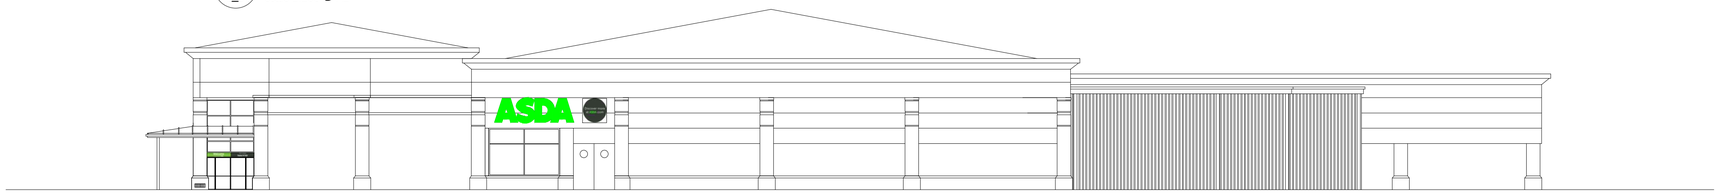

4 PL_06 PROPOSED EAST FACING ELEVATION

Scale 1:200 @ A1



5 PL_06 EXISTING WEST FACING ELEVATION

Scale 1:200 @ A1



6 PL_06 PROPOSED WEST FACING ELEVATION

Scale 1:200 @ A1

© Whittam Cox Architects - Disclaimer:

This drawing is copyright of WCEC Group Ltd trading as Whittam Cox Architects, and shall not be reproduced nor used for any other purpose without the written permission of the Architects. This drawing must be read in conjunction with all other related drawings and documentation. It is the contractors responsibility to ensure full compliance with the Building Regulations. Do not scale from this drawing, use figured dimensions only. It is the contractors responsibility to check and verify all dimensions on site. Any discrepancies to be reported immediately. IF IN DOUBT ASK.
Materials not in conformity with relevant British or European Standards/Codes of practice or materials known to be deleterious to health & safety must not be used or specified on this project.

LEGEND

No.	Date	Description	Drwn/Chkd By
A	03/04/19	Second Issue. Signs 07, 05, 09, 10, 11 and 12.	LB/AB
-	14/02/19	First Issue.	LB/AB

PLANNING

CLIENT

ASDA

PROJECT

PROPOSED SIGNAGE APPLICATION
ASDA ROCHDALE

TITLE

EXISTING & PROPOSED
SIGNAGE ELEVATIONS

DRAWING STATUS

PLANNING

DRAWN	LB	CHECKED	AB
SCALE	1:200 @ A1		
DATE	FEB 2019		

Whittam Cox ARCHITECTS
Chesterfield / 01246 260261
London / 020 3388 0019
Leeds / 0113 3366018
whittamcox.com

0m 2 4 6 8 10 12 14 16 18 20

1:200

JOB NO.	DRAWING NO.	REV
180393	PL_06	A